



A3			
Housetype	2B3P	Variation	A
Bedrooms	2	Persons	3
Sq.ft finish	623	Sq.m finish	57.89
Sq.ft structural	631	Sq.m structural	58.65
Housetype	2B4P	Variation	
Bedrooms	2	Persons	4
Sq.ft finish	742	Sq.m finish	68.91
Sq.ft structural	751	Sq.m structural	69.78

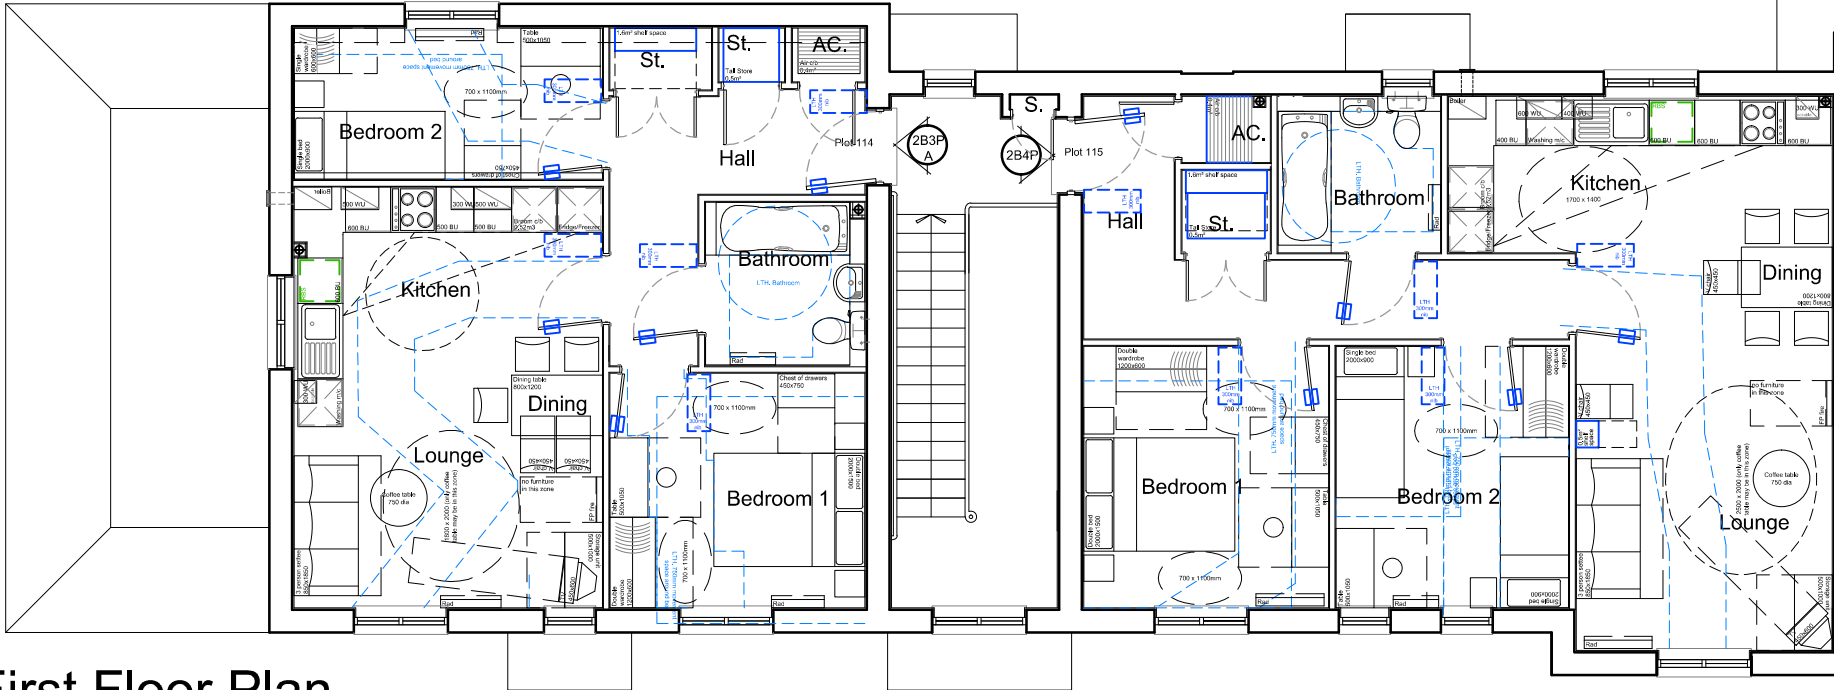

First Floor Plan

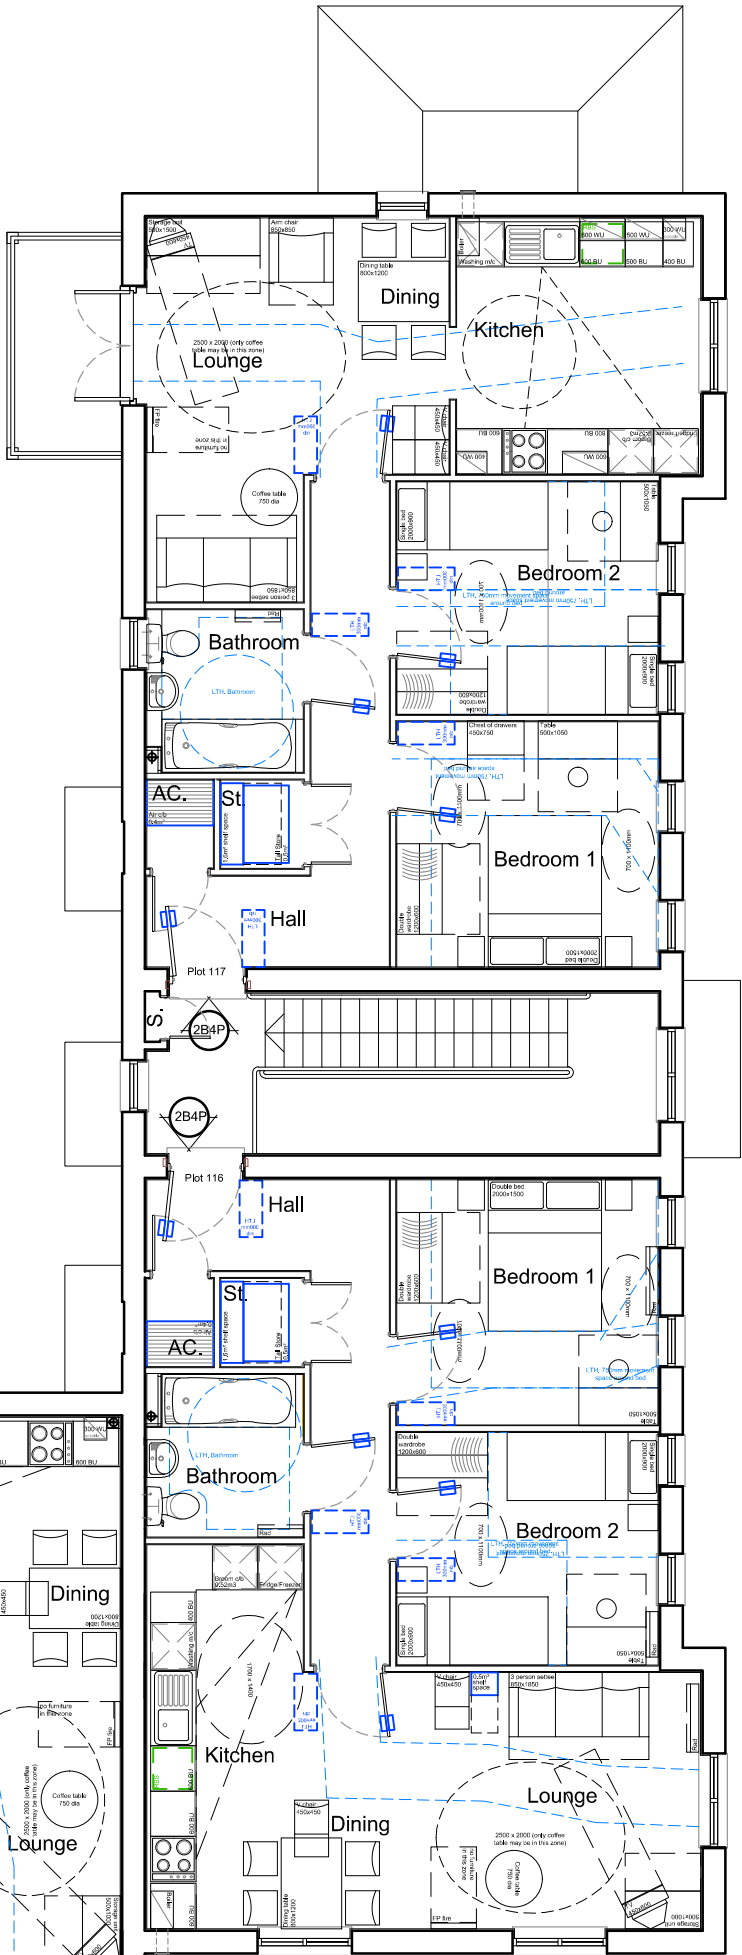

Permission is granted to scale from this drawing for the purpose of Local Authority Planning Approval only. In all other circumstances DO NOT scale from this drawing. Please contact this office for any additional information required.

Contractors, Sub Contractors and Suppliers are to check all relevant dimensions and levels of the site and building before commencing any shop drawings or building work. Any discrepancies should be recorded to the Architect.

Where applicable this drawing is to be read in conjunction with the Consultants' drawings.

This drawing is the copyright of Tetlow King Ltd ©. All rights reserved.

Ordnance Survey Data © Crown Copyright. All rights reserved. Licence No. 100007359 Plots would be built in the alternative of brick or render notwithstanding the 'illustrative' notation of elevational details on the plot layout.

REV	DESCRIPTION	DATE	AUTH	CHK'D
A	Plots 110, 114-117 updated to meet LTH requirements. Plots 111-113 layout updated to meet wheelchair accessibility requirements.	15/04/14	SJF	RP
B	Layout and elevations updated to accommodate balcony. WCU Amended to suit accommodation requirements. Windows to FF 2B4P units amended to suit elevations.	15/04/14	SJF/VJ	RP

PLANNING

TETLOW KING
ARCHITECTS · URBAN DESIGNERS · SUSTAINABILITY CONSULTANTS

Building 300, The Grange, Romsey Road, Michelmersh, Romsey, Hampshire, SO51 0AE
Tel: 01794 367703 Fax: 01794 515517 Web: www.tetlowking.co.uk

PROJECT

Berewood, Phase 2

Waterlooville

For: Redrow Homes (Southern)

DRAWING

Flats Block C

Plots 111-118

Floor Plans sheet 2 of 2

SCALE	DATE	AUTHOR	CHK'D
1:100 @ A3	Nov 2013	AS	
JOB NO.	DRAWING NO.	REV	
REDR130524	P.111-118.p2	B	