



NOTES


- GENERAL NOTES:
1. THIS DRAWING MUST BE READ IN CONJUNCTION WITH THE OTHER DRAWINGS IN THIS SET.
2. ALL FINISHES ARE TO CONFORM TO THE CURRENT BUILDING REGULATIONS.
3. REFER TO THE SEPARATE DOCUMENT FOR THE DESIGNERS RISK ASSESSMENT.
4. ALL WORKS OR MATERIALS INDICATED ON THIS DRAWING ARE TO BE COMPLETED IN ACCORDANCE WITH THE BRITISH STANDARDS CODES OF PRACTICE OR RECOGNIZED INSTITUTE OR TRADE ASSOCIATION RECOMMENDATIONS AND PUBLICATIONS.

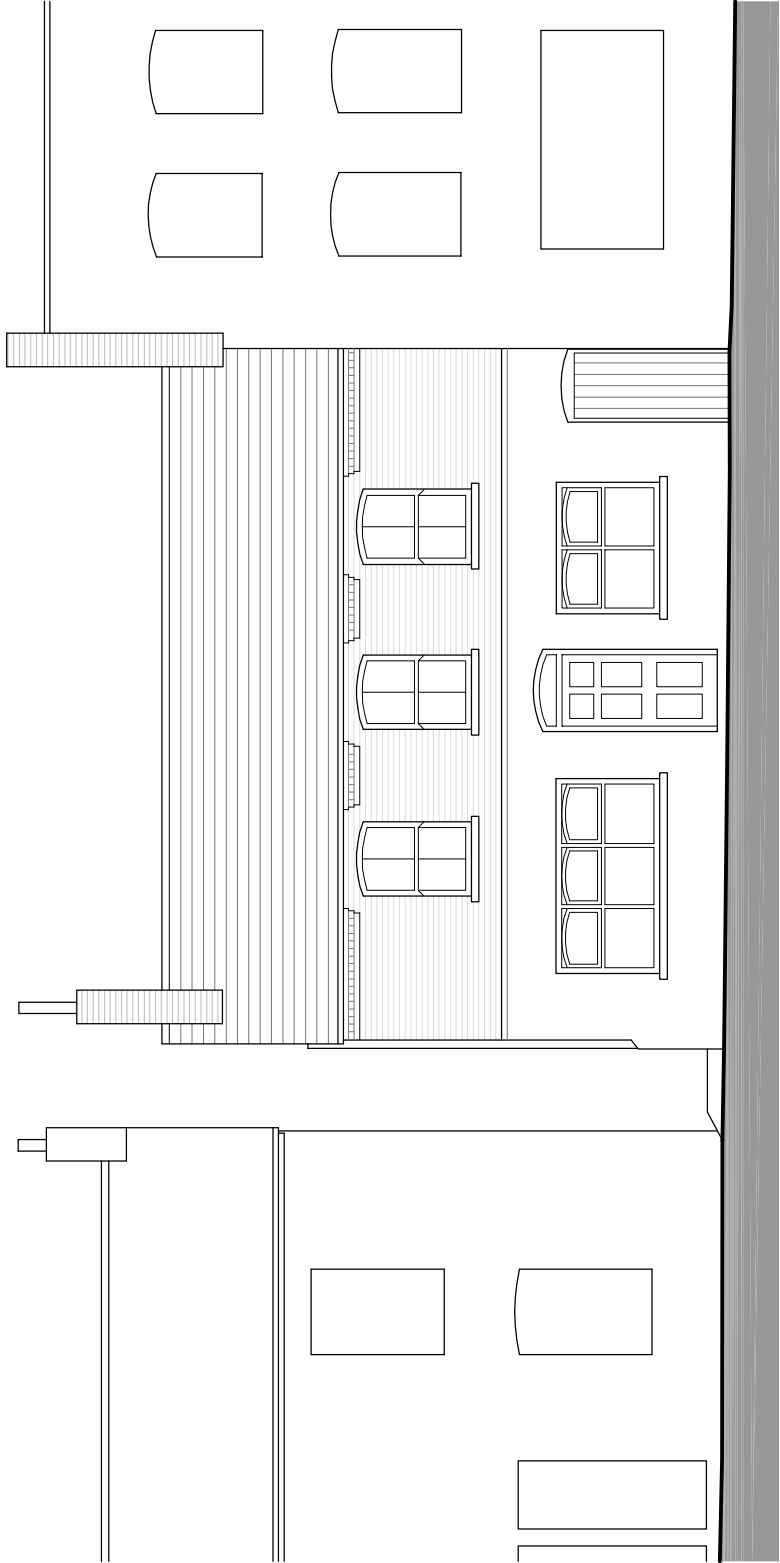


Proposed North Elevation

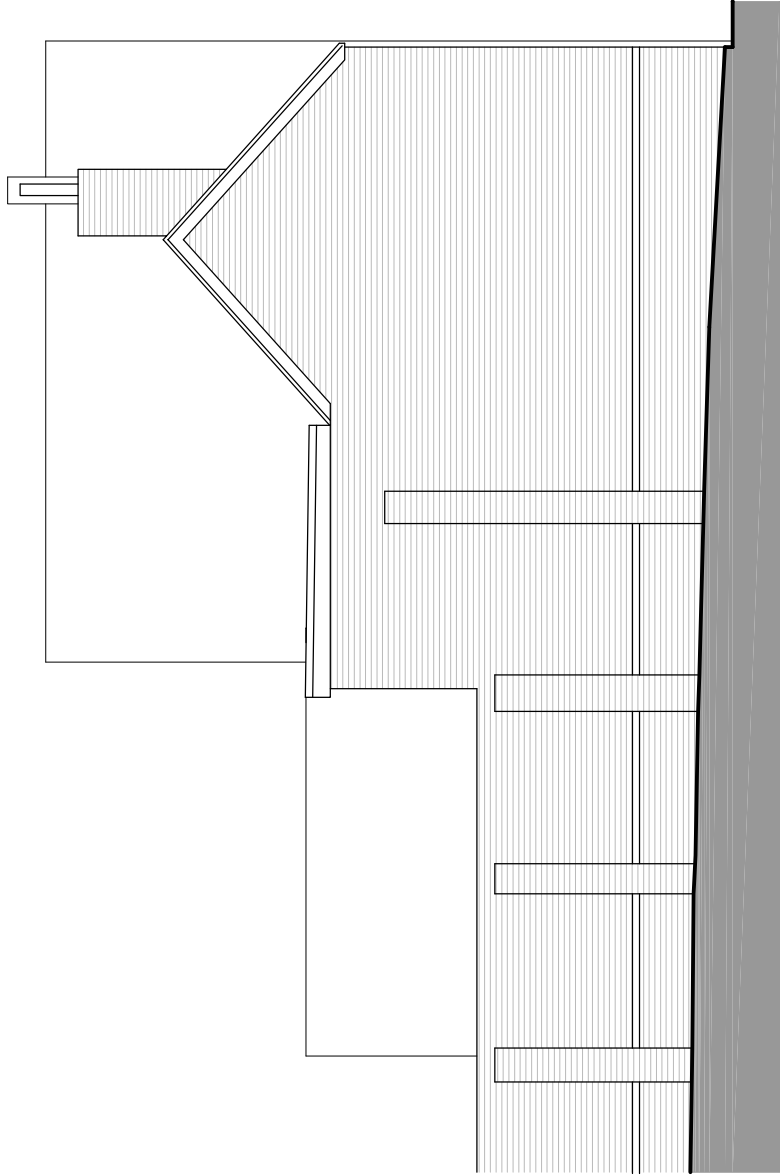

Proposed East Elevation

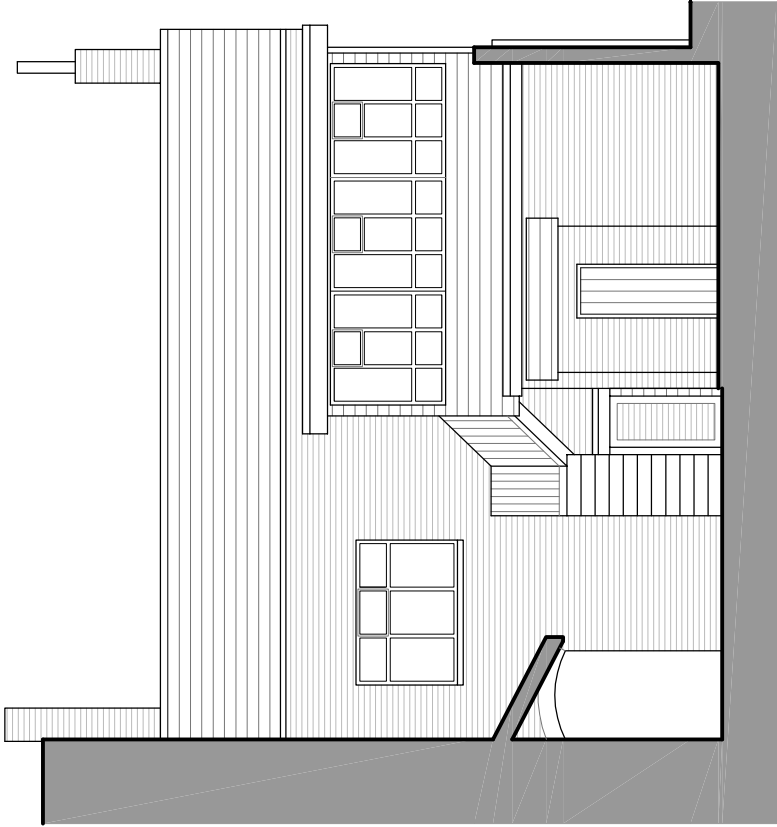

Proposed South Elevation

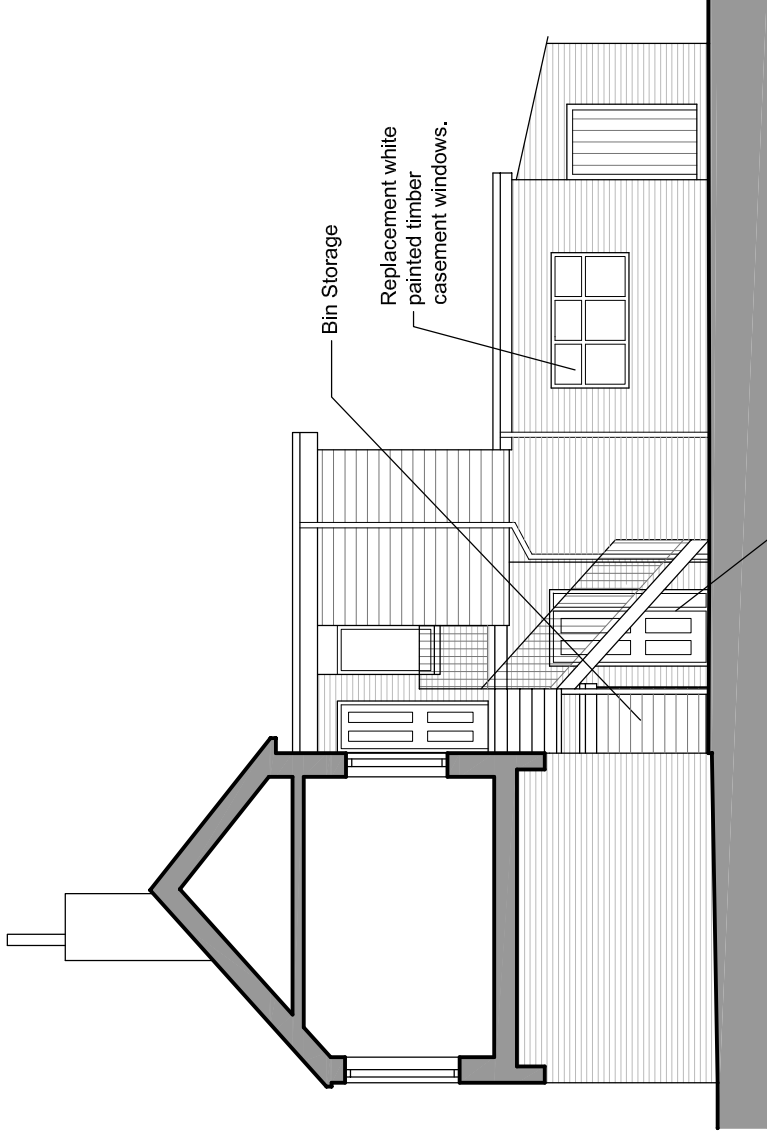

Proposed West Sectional Elevation

1:100 scale



P3	Apr 2014	Planning Application	JCB	
P2	Jan 2014	Planning Application	TH	
P1	Dec 2013	Preliminary	TH	
Revision	Date	Description	Drawn	Checkd



Brankesmere House
Queens Crescent, Southsea
Portsmouth PO5 3HT
Hampshire England
Tel: (023) 927 55 333
Fax: (023) 927 55 222
E-Mail: admin@plcarchitects.com
ARCHITECTS Web: www.plcarchitects.com

Client:

Project:
Proposed Residential Conversion
42 East Street
Havant

Drawing Title:

Proposed Elevations

Drawn By: TH Date: Dec 13 Checked By: Approved By: Date:

Drawing No.: 13 - 1969 - 101 Revision: P3 Scale: 1:100 @ A3

PLC ARCHITECTS © COPYRIGHT RESERVED 2013
NOT TO BE SCALED. DIMENSIONS TO BE CHECKED ON SITE
SCALING ONLY FOR LOCAL AUTHORITY PURPOSES