

Housetype HT4

3 Bed / 5 Person

Total GIA : 100sqm (measured inside face of blockwork)

Plot Nos : 22 & 23

Tenure : Open market

General Notes

Refer to site layout for handing of units.

This drawing has been produced for use on this specific project.
This drawing reflects standards agreed for this project and legislative standards current at the time of its production.
Any future changes to these drawings will require review in accordance with changing legislation.

For elevations of houses within the proposed layout, please refer to site section drawings.

External material product refs, colours and finishes all subject to agreement with Planning Authority.

Refer to drawing no 14021/61 for garage details.

Refer to dwg no 14021/62 for car barns and cycle stores.



01
32 Front Elevation




02
32 Rear Elevation

All as per front elevation



03
32 Side Elevation

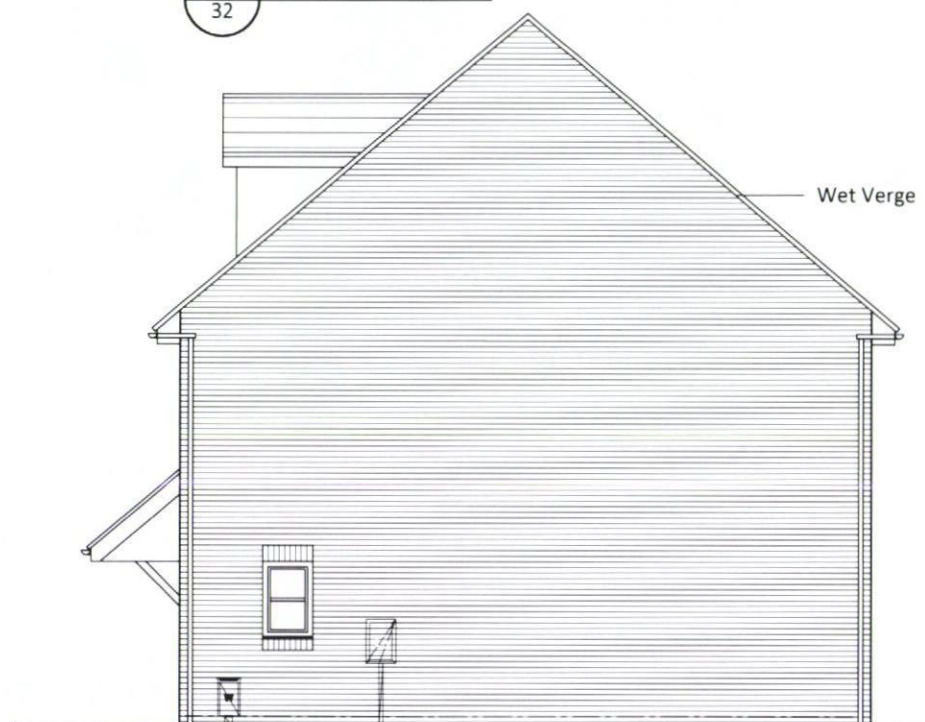

04
32 Side Elevation



B	15.08.14	Planning Issue	LC	MD
A	05.08.14	Issued to client for comment	MCD	DH
Rev	Date	Details	Drawn	Checked
Issued for:				
PLANNING				
Project/Client:	Project No:			
Bartons Road	14021			
Havant	Dwg No:			
	32			
Rev:	Rev:			
B	B			
Scale:	Scale:			
1:100	1:100 @A3			
Drawing:	Drawing:			
Housetype HT4	Date:			
3B Open market	05.08.14			
Elevations	Checked By:			
	DH			



15 Glasshouse Studios, Fryern Court Road, Fordingbridge
Hampshire, SP6 1QX T: (01425) 655806/653639

© BrightSpace Architects Ltd. Contractors must work only to figured dimensions which are to be checked on site.
Registered Office: 17 Northover Rd, Pennington, Lymington, Hampshire, SO41 6DU Registered Number: 07390008

0 1 2 3 4 5m
Scale 1:100