


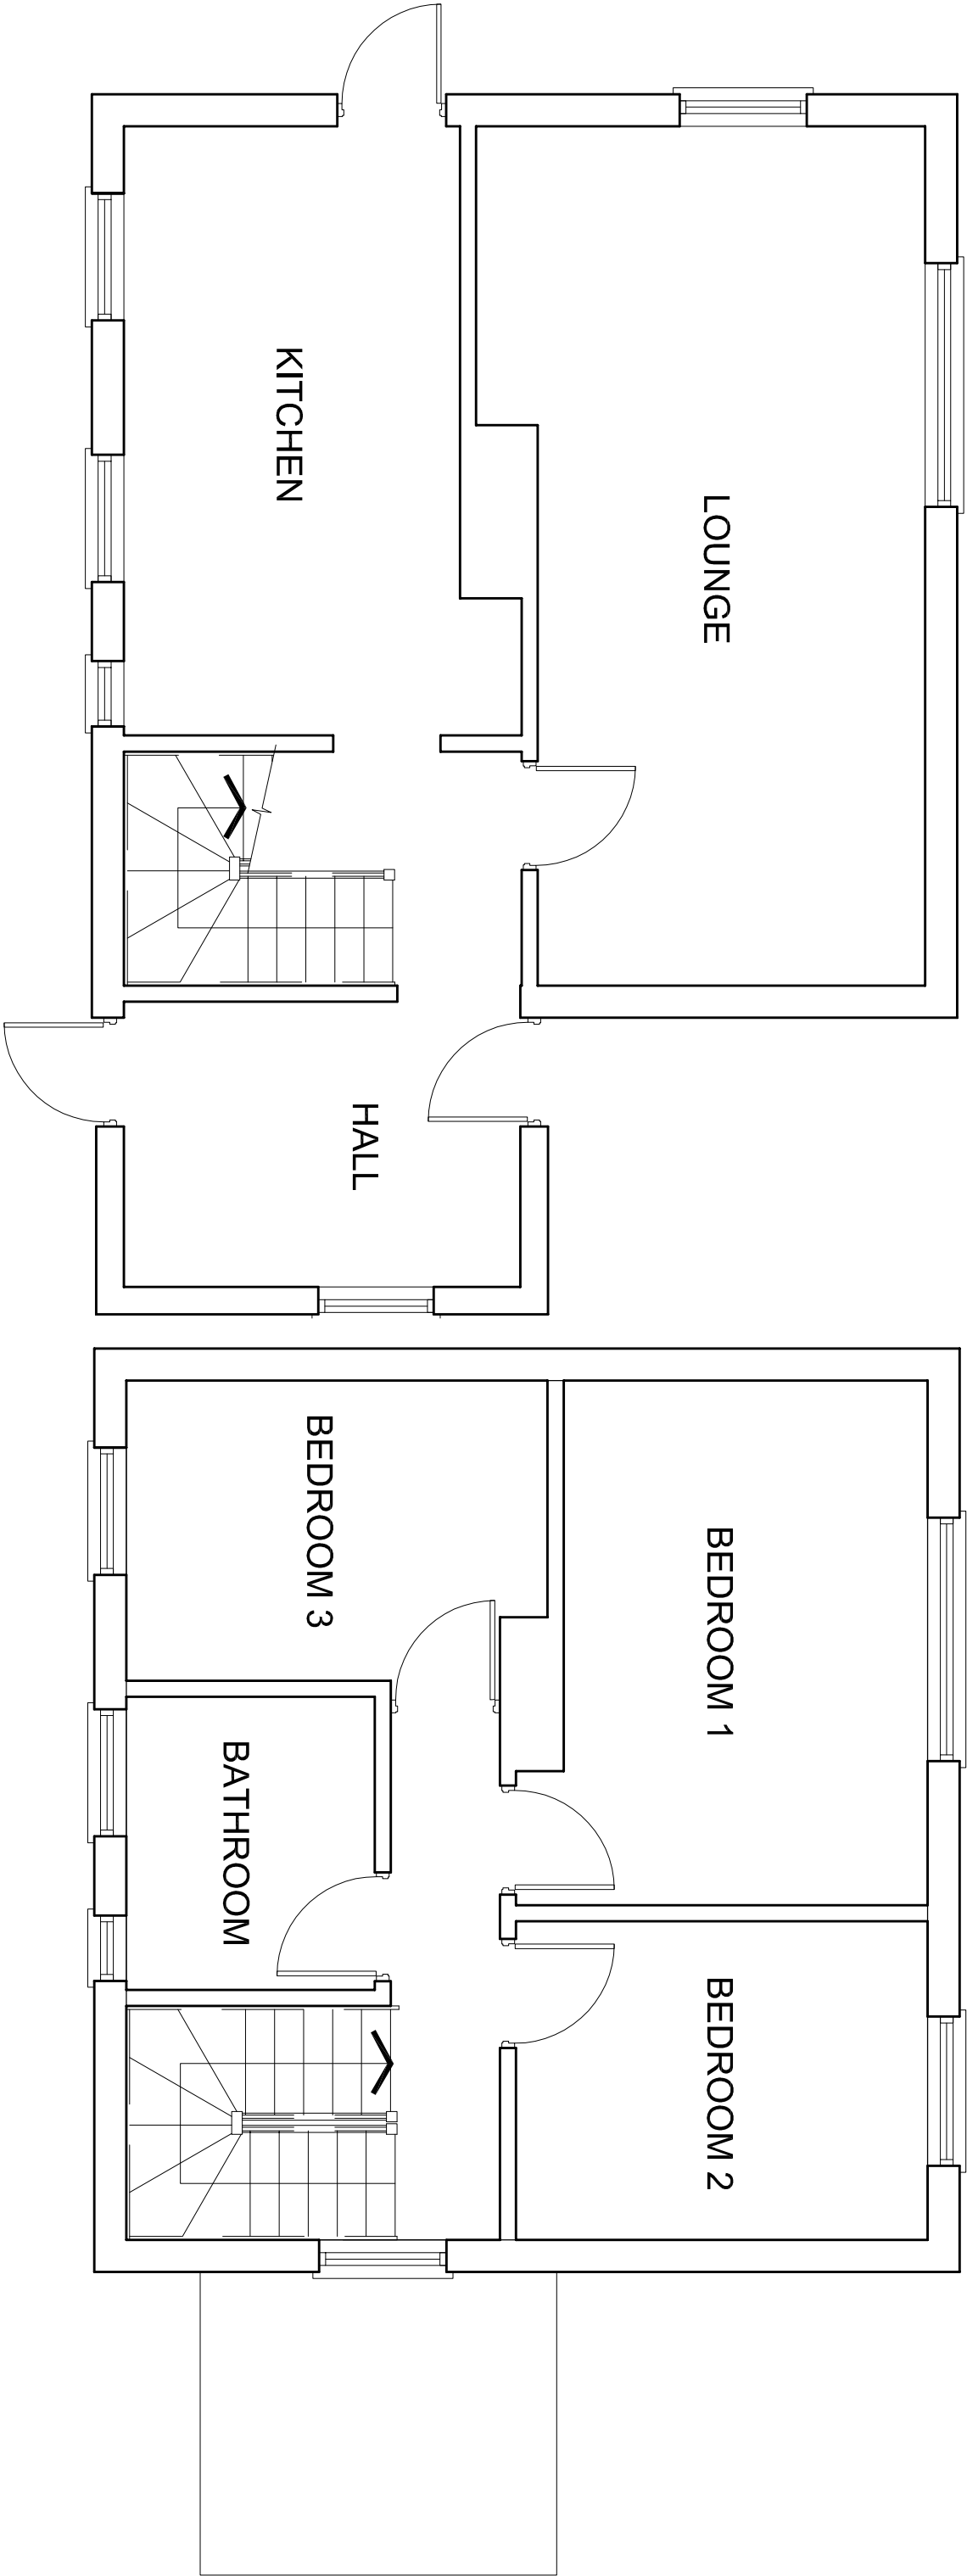

EXISTING GROUND
FLOOR PLAN

1:50 scale

EXISTING FIRST
FLOOR PLAN

e-mail to : nicholsondsn@talktalk.net

Building Design - Fine Art & Design - Computer Graphics - Animation

Paul Nicholson

D e s i g n

36 Nichol Place, Colford St. Luke, Somerset TA4 1LD - tel: 01823 619 090

Client : **Mr. M. Patterson**

Project: **26 Leigh Road, Havant**

Title :

**EXISTING HOUSE
at 26 Leigh Road
FLOOR PLANS**

Scale 1:50

Date January 2014

Drawn by pn

Checked by pn

Drawing no.

0214 / 18

Revision : .

