



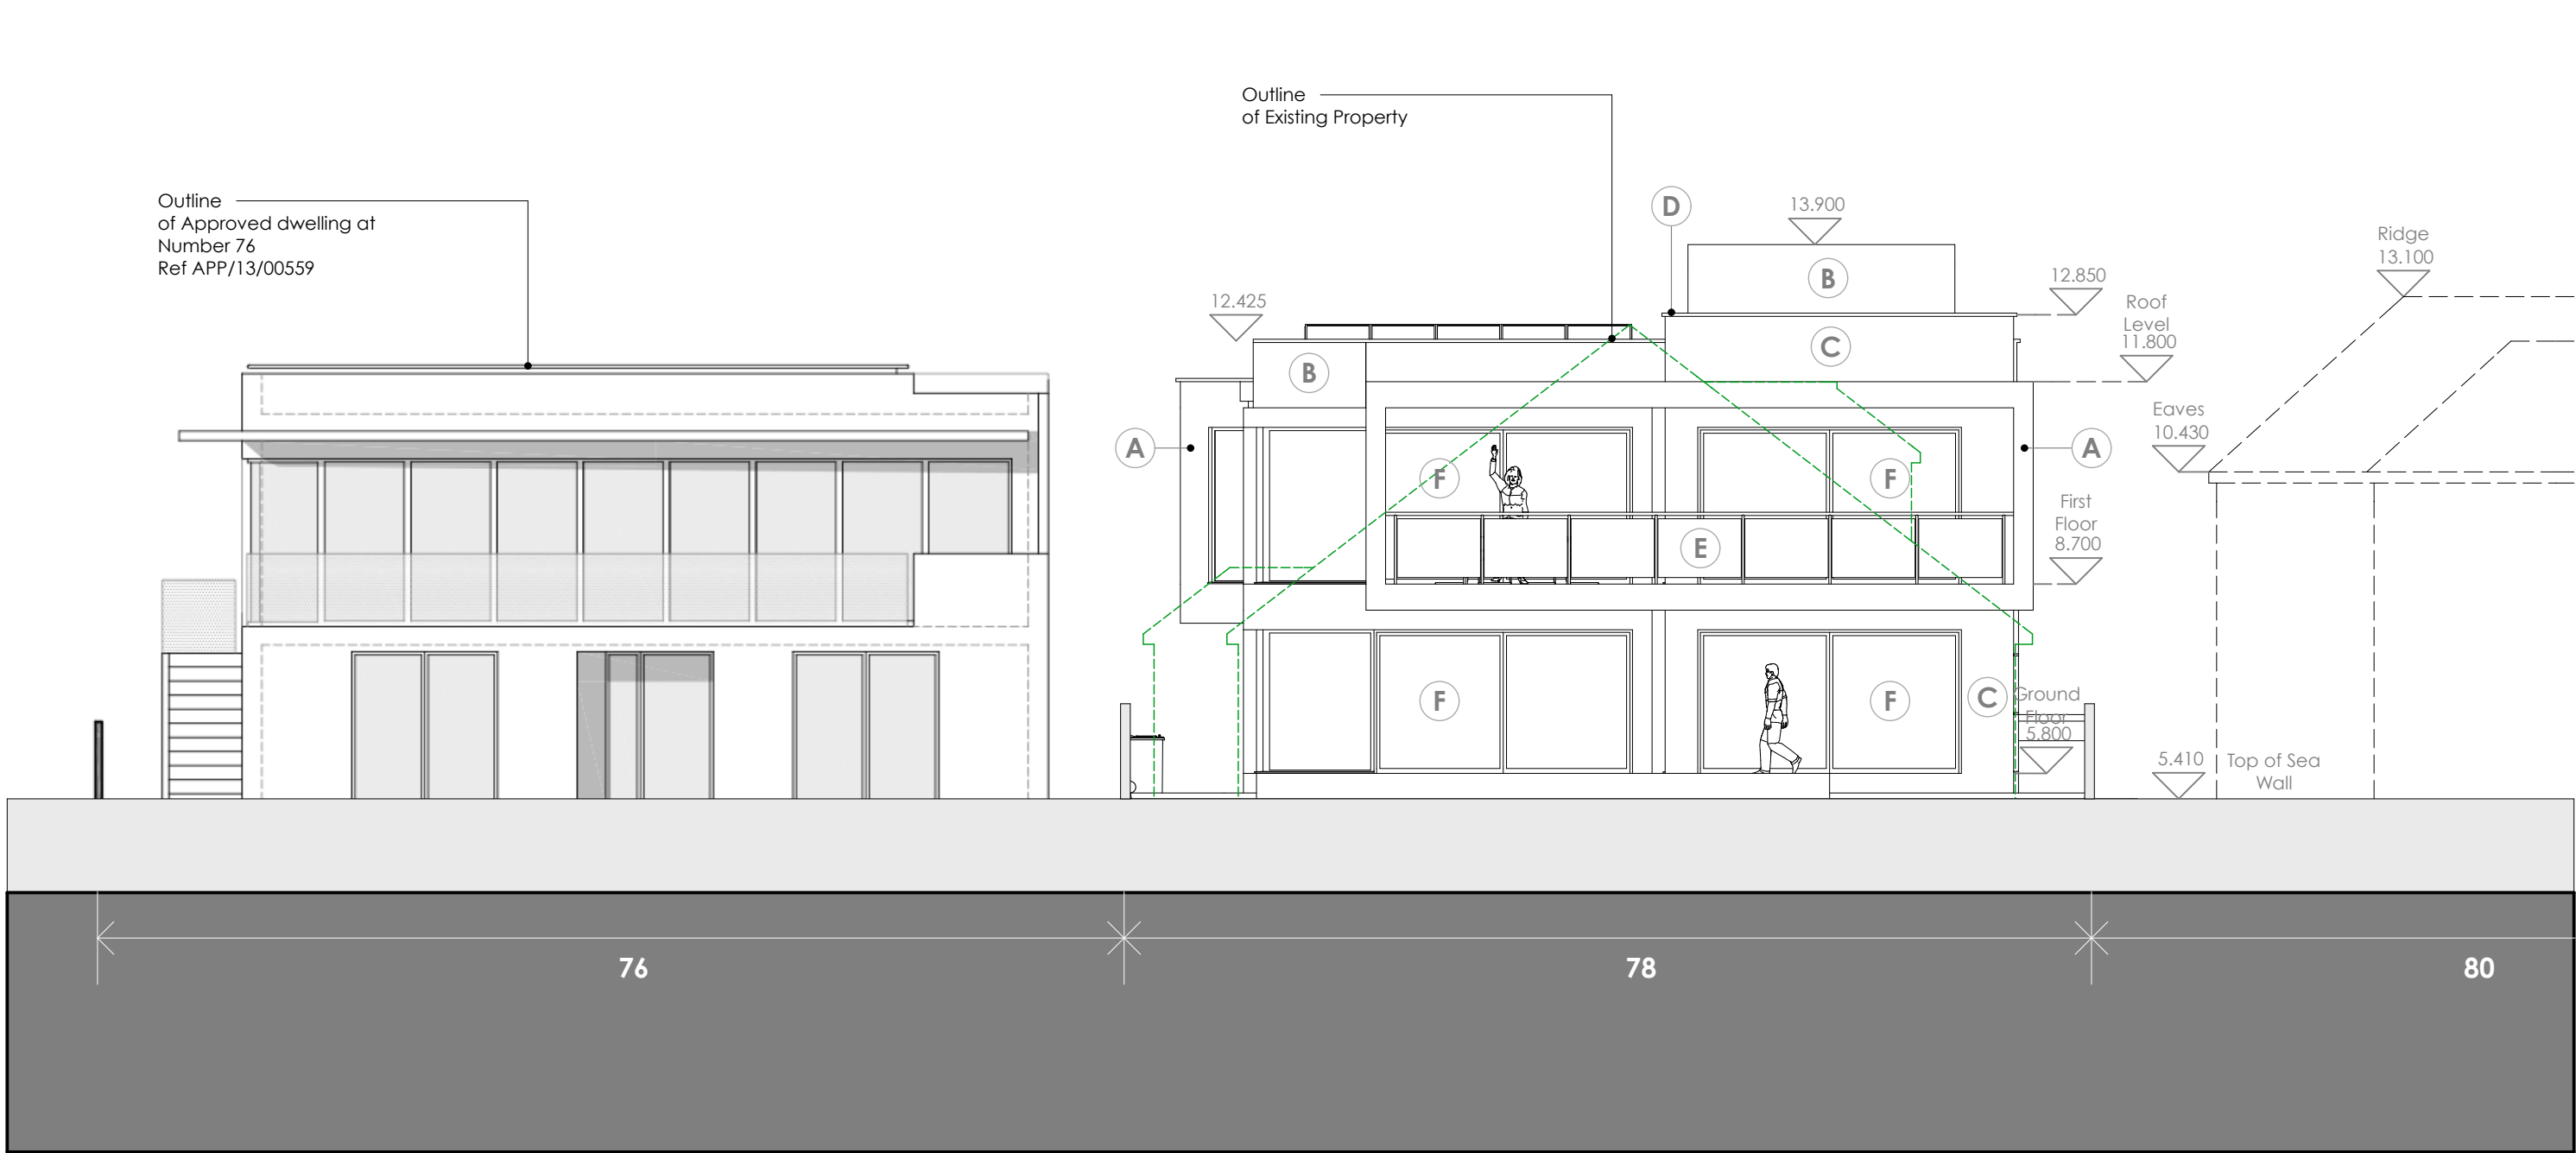


Proposed South (Beach) Elevation 1:100

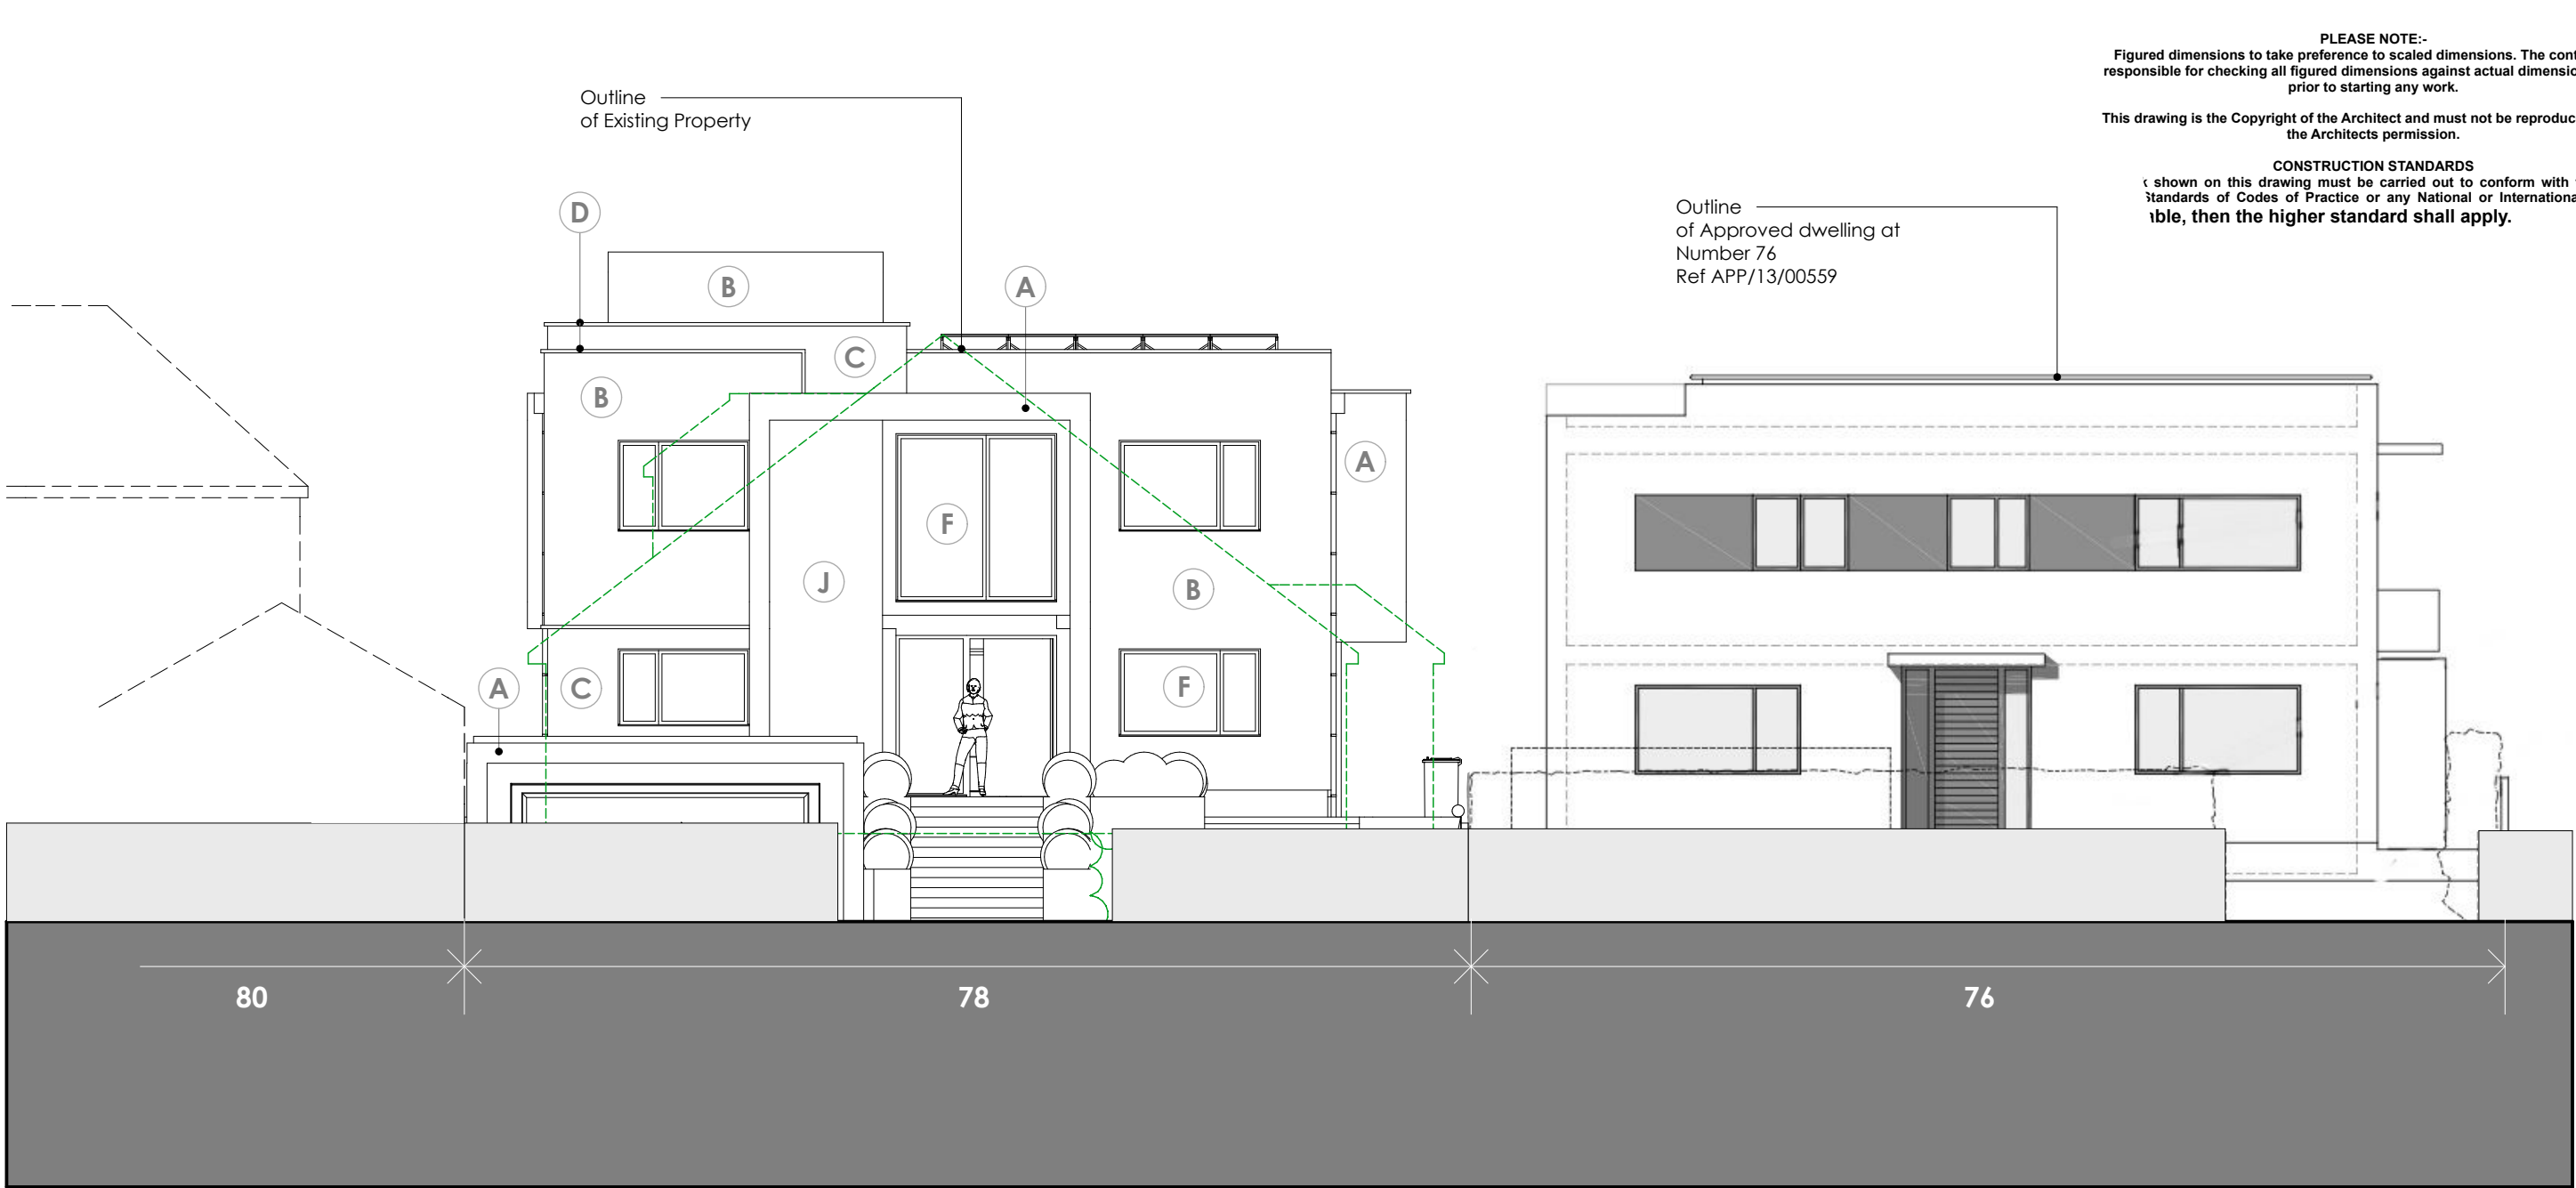


Proposed North (Road) Elevation 1:100

- Schedule of Materials**
- (A) Marley-Eternel Equitone Pictura smooth cladding, colour White Ref: PW141
 - (B) Wall Cladding Zinc Standing vertical seam, colour Zinc Grey
 - (C) Brickwork facing, Ibstock Linera Bricks, Stack bonded, colour Natural Cream Vestige
 - (D) Aluminium Trims and copings, colour Grey
 - (E) Stainless Steel and glass balustrade
 - (F) Colour coated aluminium faced windows and external doors, colour Grey
 - (G) Galvalised Steel Rain water Goods
 - (H) Sedum Green Roof to Garage
 - (J) Driftwood Rain Screen Cladding

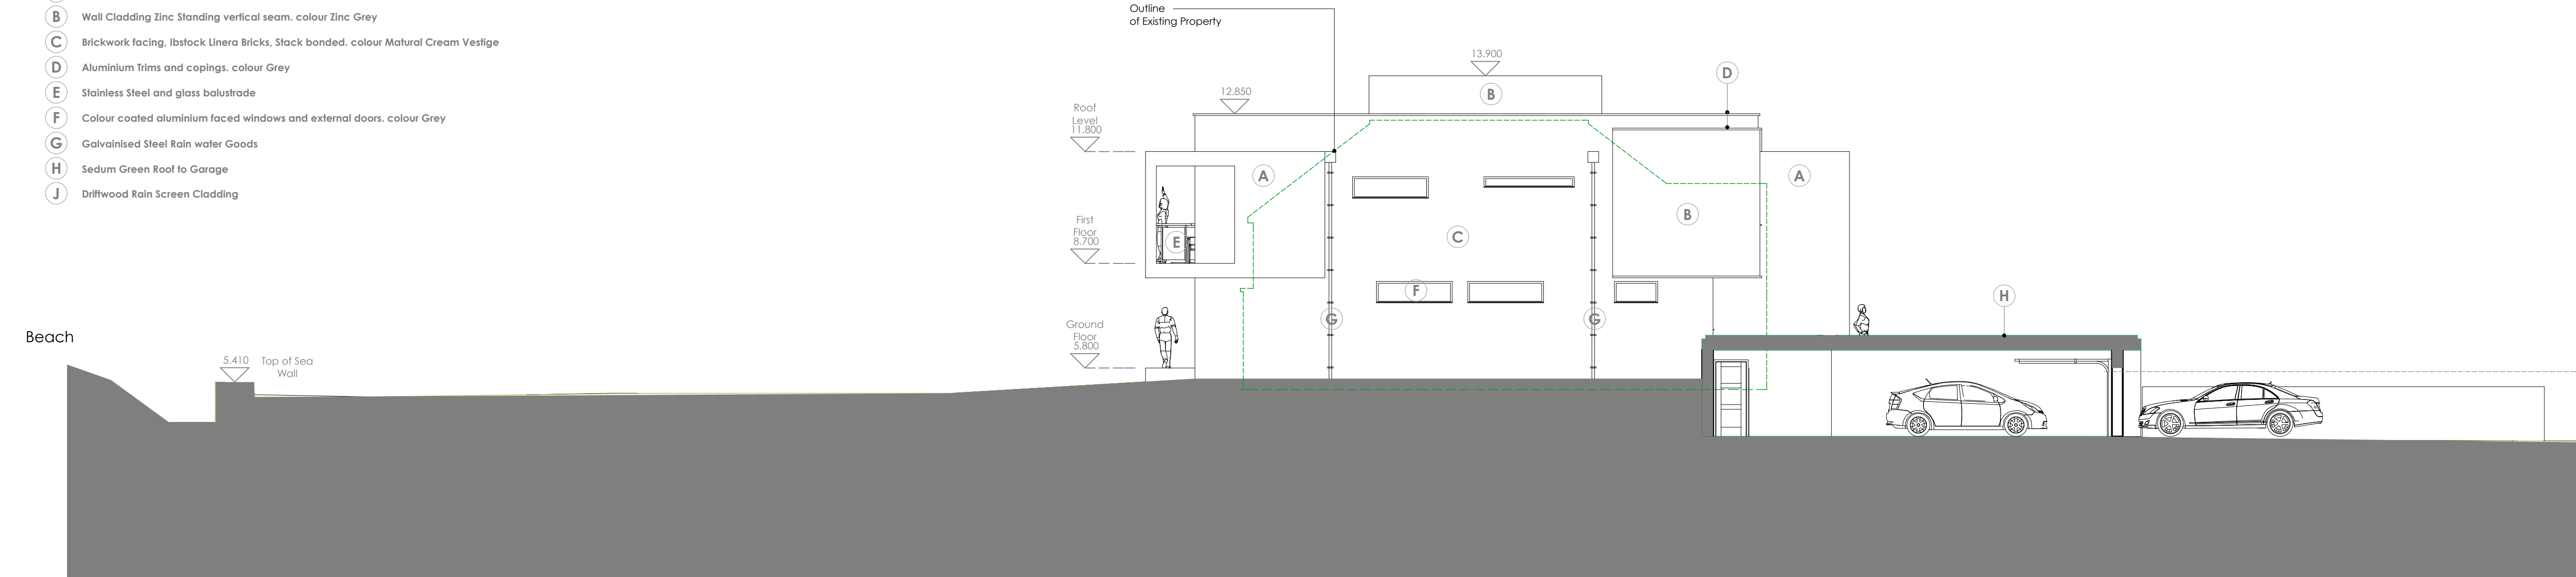

Proposed East Elevation 1:100

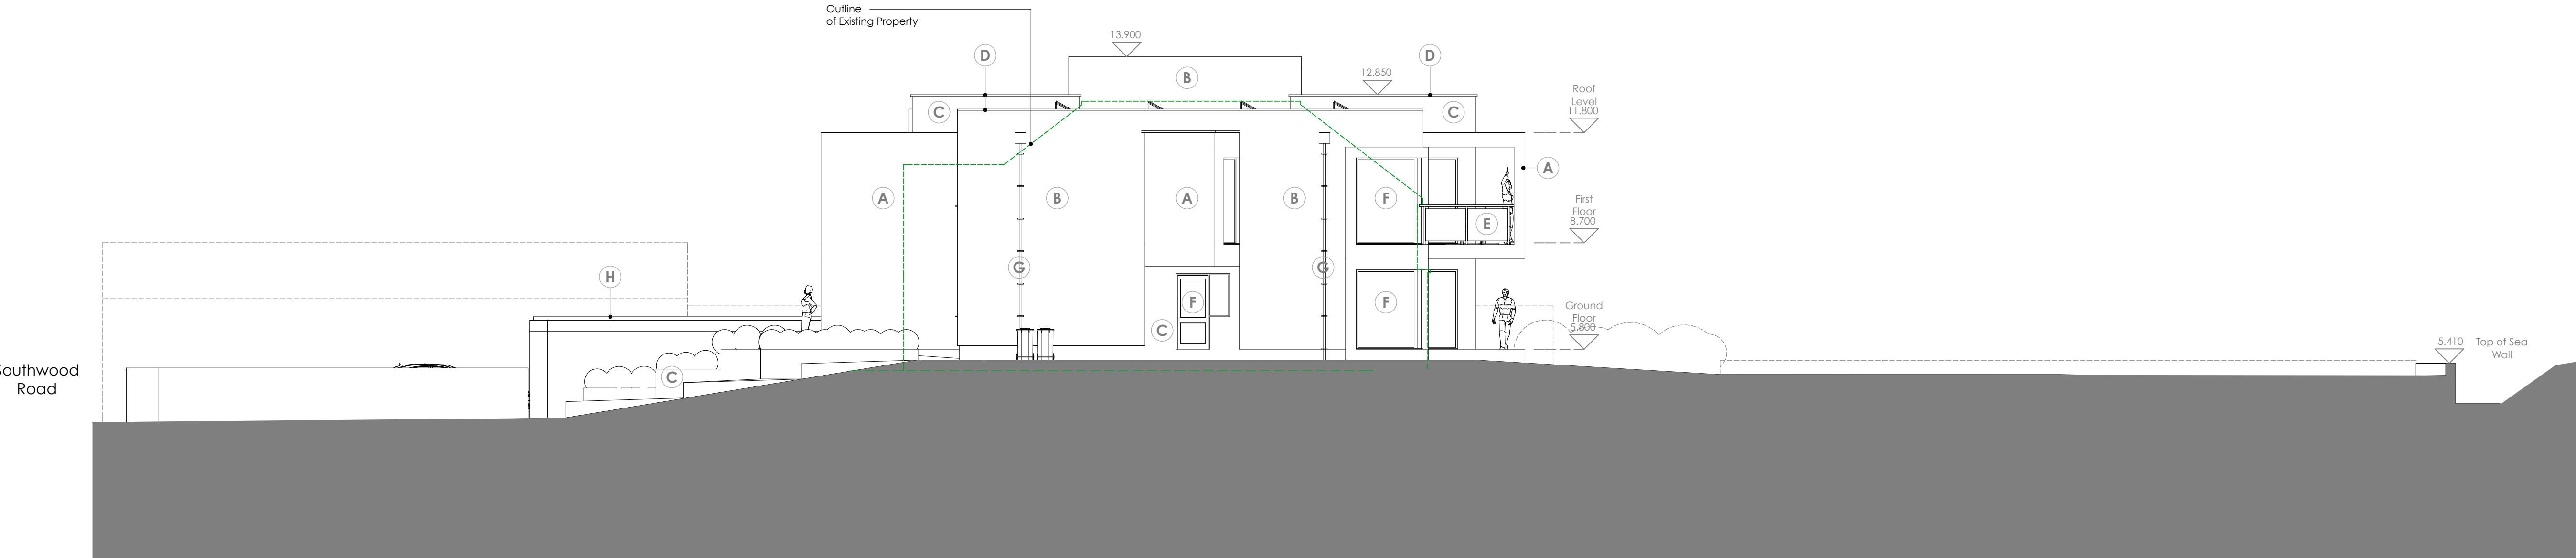

Proposed West Elevation 1:100

PLEASE NOTE:-
Figured dimensions to take reference to scaled dimensions. The contractor is responsible for checking all figured dimensions against actual dimensions on site prior to starting any work.
This drawing is the Copyright of the Architect and must not be reproduced without the Architects permission.

CONSTRUCTION STANDARDS
(shown on this drawing must be carried out to conform with the relevant standards of Codes of Practice or any National or International standards applicable, then the higher standard shall apply.

Revision C. Revised following Further discussion with Neighbours 05/08/2014
Revision B. Revised following Further discussion with Neighbours 11/04/2014
Revision A. Revised following discussion with Neighbours 29/04/2014

MTA
MTA ARCHITECTS LTD
The Boat House 1 Admiralty Cottages
Fort Road Gosport Hampshire PO12 2AP
Tel:- 023 9258 8699 Fax:- 023 925 20322
E-mail:- mtagos@aol.com
Web Site:- www.mtaarchitects.co.uk

Project
**Proposed Replacement Dwelling
At, 78 Southwood Road Hayling
Island Hampshire PO11 9QF
For
Mr N Bending & Mrs S Elder**

Drawing Name
Proposed Elevations

Drawing Status
Planning Drawing

Drawn by
JMT Date
March 2014

Drawing Scale
As shown @ A1 size

Layout ID
3369/03C Status
Revision

Also at 52 Fore Street Brixham South Devon TQ5 8DZ
Tel:- 01803 851010