




- Notes:
1. Do not scale from drawings. All dimensions to be confirmed on site prior to construction.
  2. Roderick James Architects LLP to be notified of any discrepancies before construction continues.
  3. These drawings are the copyright property of Roderick James Architects LLP.
  4. All Roderick James Architects LLP drawings to be read in conjunction with the proposed building notes, oak framing drawings and the structural engineers drawings and specification.
  5. This document should only be used for the purpose indicated by the drawing status below.

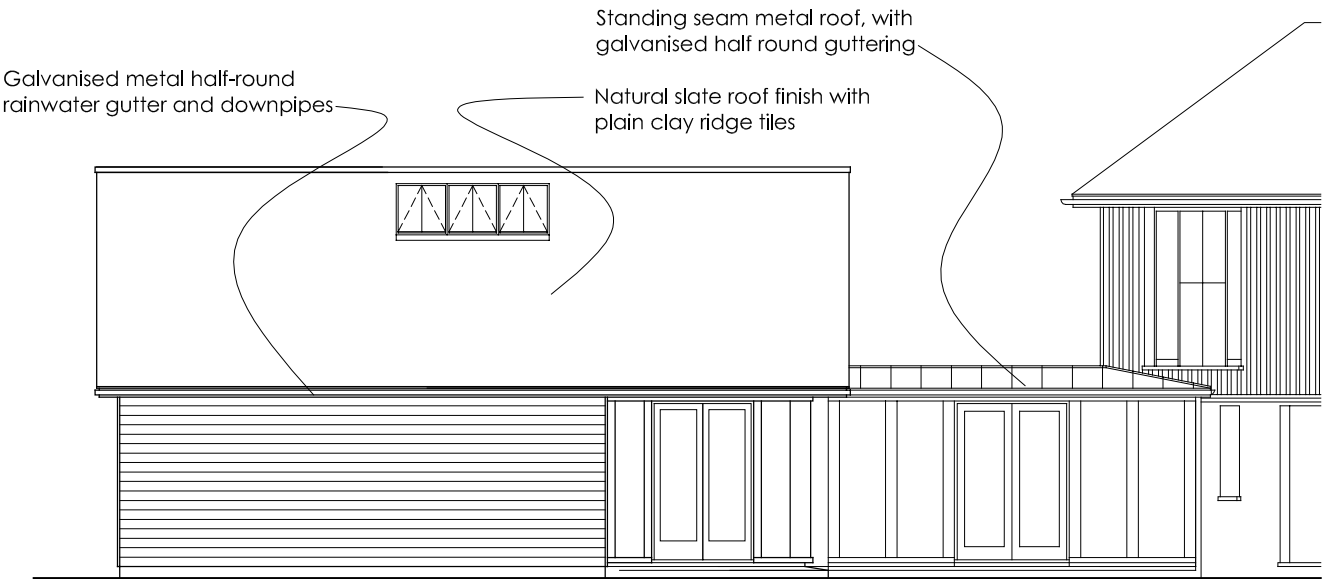


East Elevation of Garage - Scale 1:100

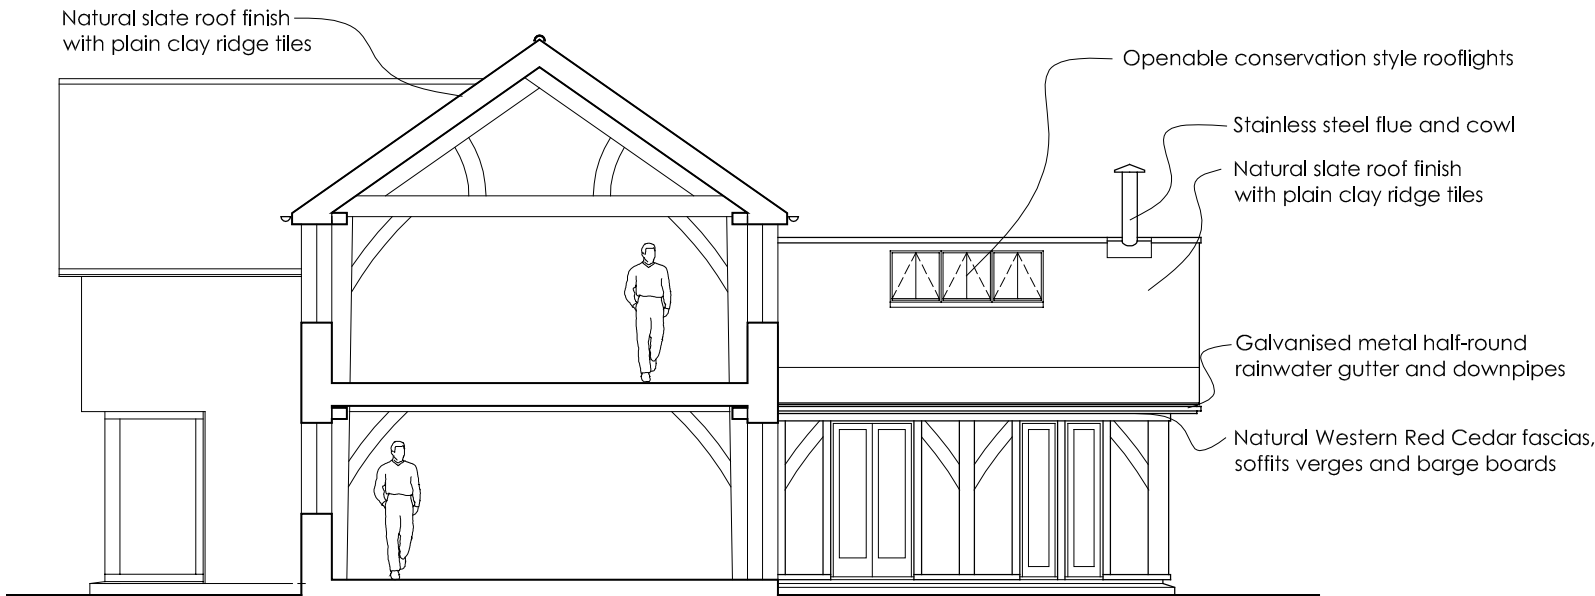


West Elevation of Living Room - Scale 1:100

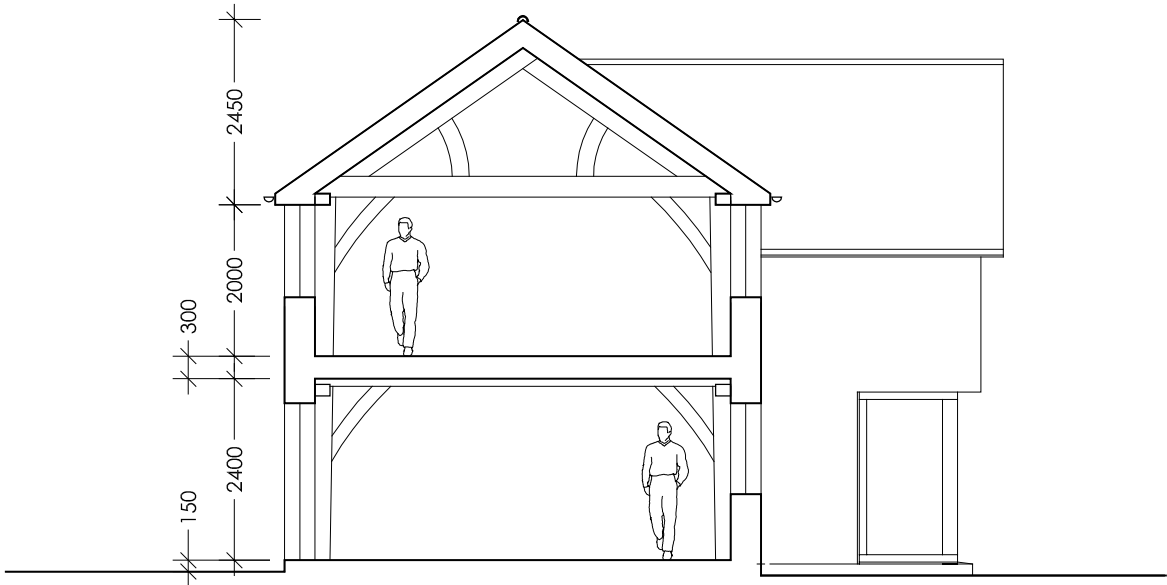


Section Through Main House - Scale 1:100

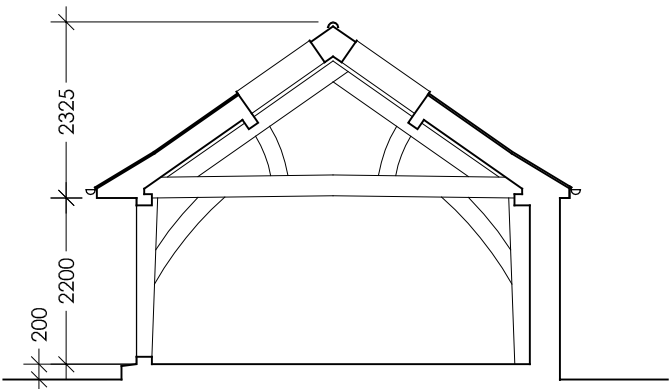

Section Through Living Room - Scale 1:100

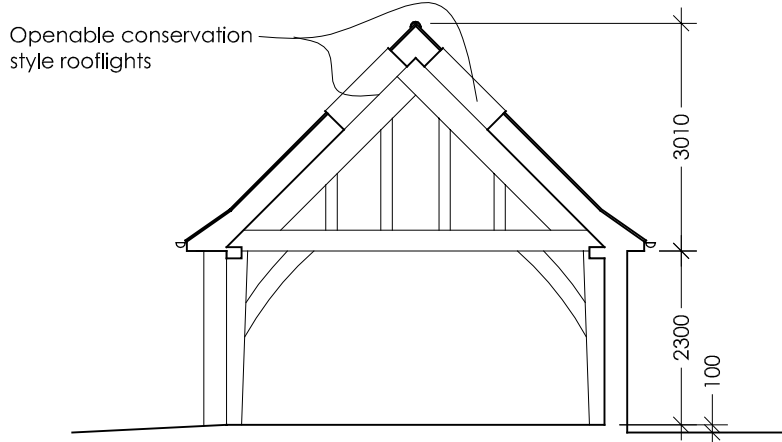

Section Through Garage - Scale 1:100

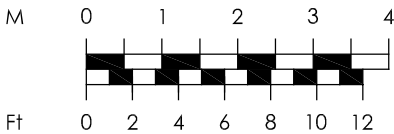

Roderick James Architects LLP

DISCOVERY HOUSE . STEAMER QUAY RD . TOTNES . DEVON . TQ9 5AL  
tel: 01803 868000 fax: 01803 864475 email: totnes@rjarchitects.co.uk

|                                                                                  |            |                     |          |
|----------------------------------------------------------------------------------|------------|---------------------|----------|
| Rev. B                                                                           | 17.06.2014 | Annotations added   | NW       |
| Rev. A                                                                           | 12.06.2014 | General alterations | NW       |
| revision                                                                         | date       | details             | chk'd by |
| drawing status                                                                   |            |                     |          |
| PLANNING                                                                         |            |                     |          |
| project                                                                          |            | drawing             | drw'n by |
| Replacement Dwelling at 141, Havant Road, Stoke, Hayling Island, Hants, PO11 0LE |            | Proposed Sections   | chk'd by |
| client                                                                           |            | drawing number      | revision |
| Dr J Shimbart                                                                    |            | Shimbart/1/PL/08    | B        |
| scale                                                                            |            | date                |          |
| 1:100 @ A3                                                                       |            | June 2014           |          |