





FRONT ELEVATION (WEST)

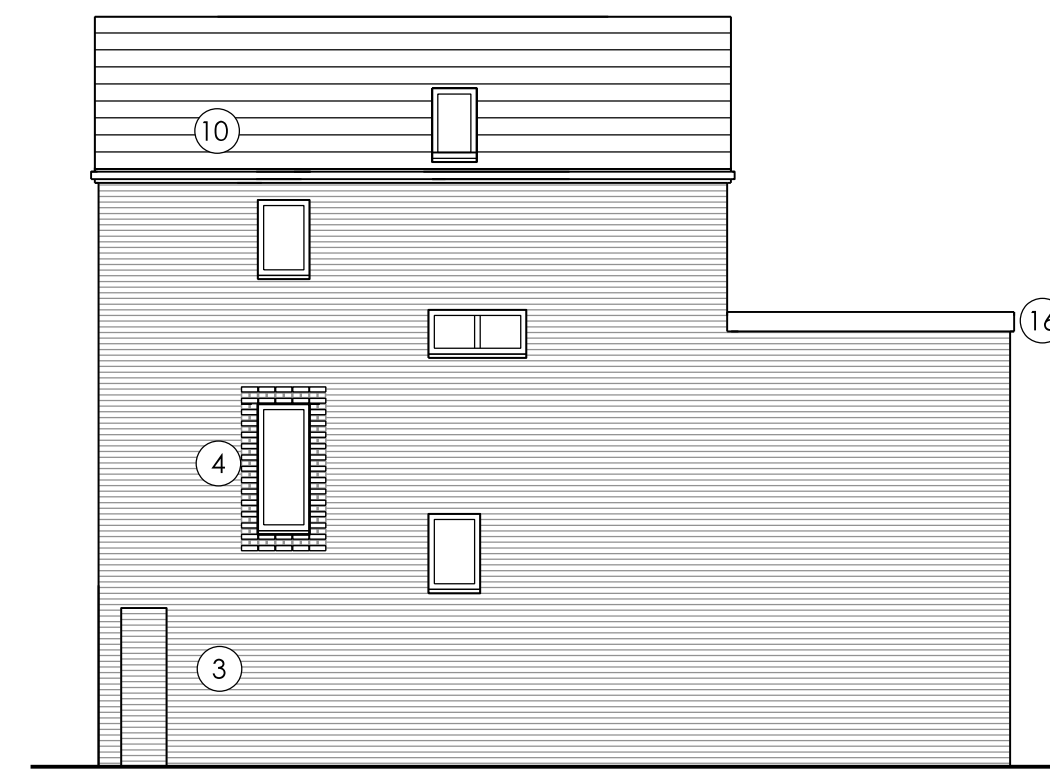


SIDE ELEVATION (SOUTH)




REAR ELEVATION (EAST)

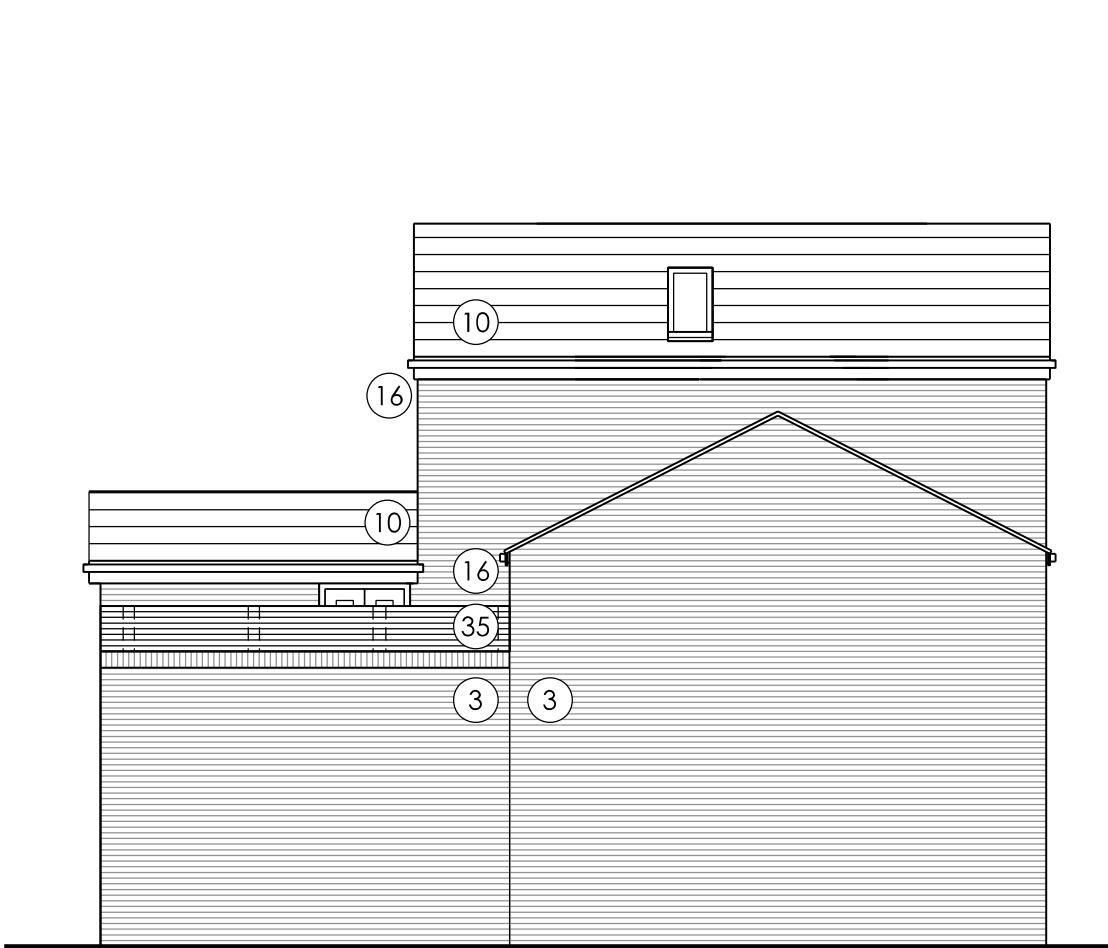


SIDE ELEVATION (NORTH)

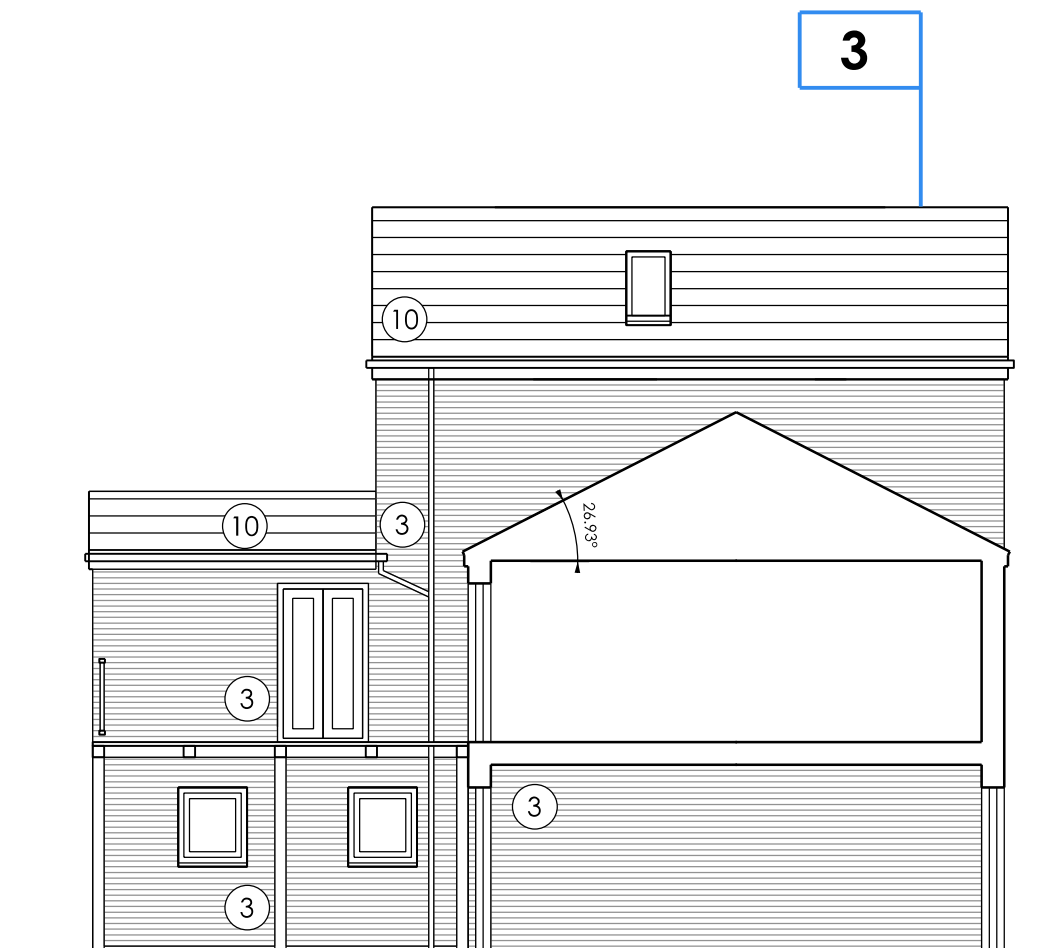


SECTION 1-1

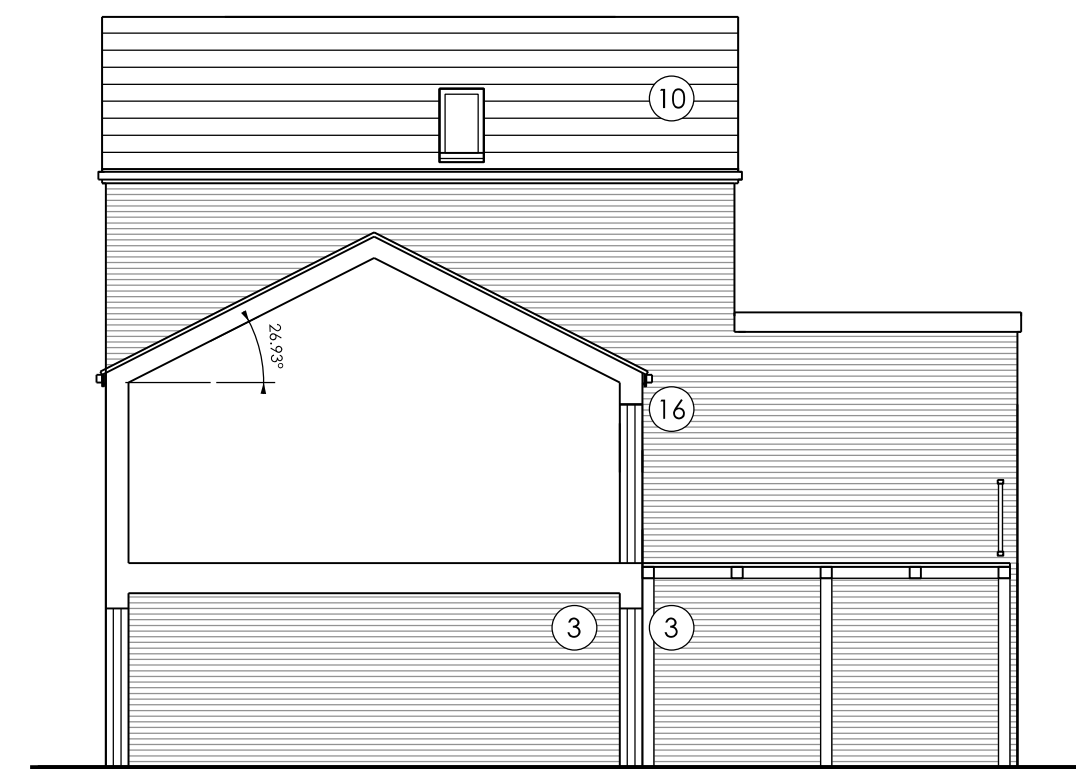

SECTION 2-2

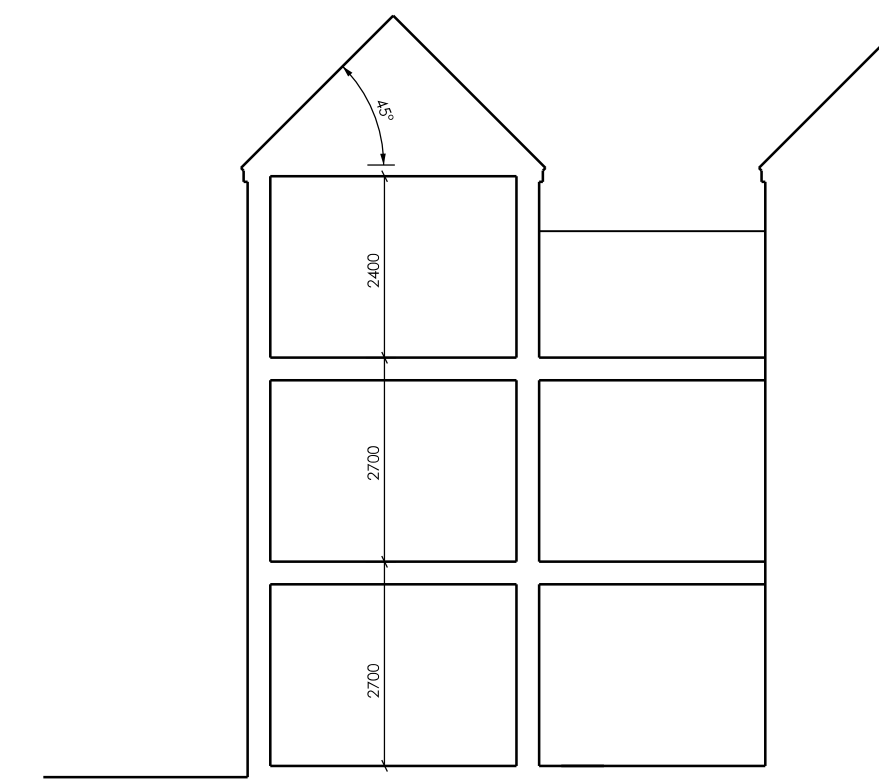

SECTION 3-3

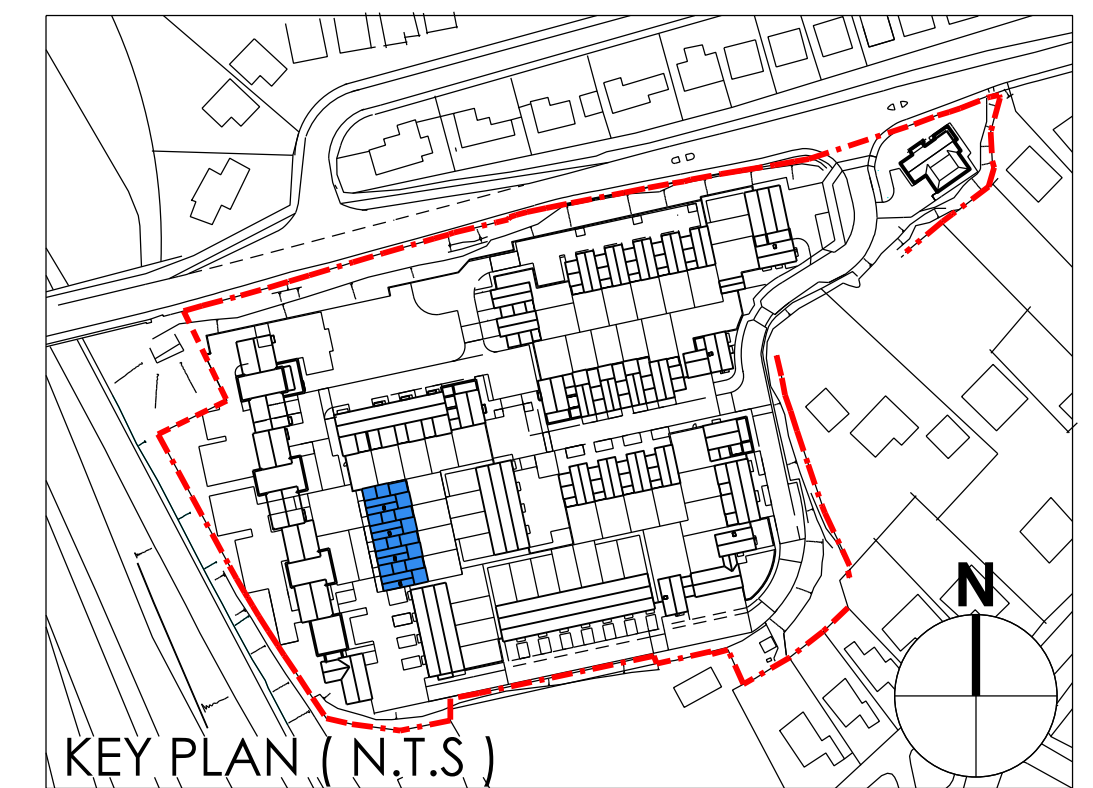

KEY PLAN (N.T.S)

IMPORTANT NOTE FOR USE OF THIS DRAWING: THIS DRAWING HAS BEEN PRODUCED SPECIFICALLY FOR USE ON THIS PROJECT. POPE PRIESTLEY ARCHITECTS CANNOT BE HELD RESPONSIBLE FOR RE-USE OF THIS INFORMATION BY OTHERS FOR ANY PURPOSE OTHER THAN FOR WHICH IT IS SPECIFICALLY INTENDED. THIS DRAWING REFLECTS STANDARDS AGREED FOR THIS PROJECT AND CURRENT AT THE TIME OF PRODUCTION AND WILL NOT BE UPDATED IN ACCORDANCE WITH CHANGING LEGISLATION AND/OR OTHER REQUIREMENTS.

SCALE BAR = 10mm INTERVALS AT TRUE SCALE

PLANNING ISSUE

SCALE 1:100	DATE JAN 2012	AUTHOR -	CHECK -	DRAWING NO. PP1169/ 125-10	REVISION P1
-------------	---------------	----------	---------	----------------------------	-------------

POPE PRIESTLEY ARCHITECTS
ARCHITECTURE | TOWN PLANNING | URBAN DESIGN
FERRY HOUSE, CANUTE ROAD, SOUTHAMPTON, HAMPSHIRE, SO14 3FJ. T: +44 (0)23 80335228 F: +44 (0)23 80632886 E: info@popespriestley.co.uk
CONTRACTORS MUST CHECK ALL DIMENSIONS ON SITE. ONLY MEASURED DIMENSIONS ARE TO BE WORKED FROM. DIMENSIONS MUST BE REPORTED TO THE ARCHITECT BEFORE PROCEEDING. DRAWING HAS BEEN PREPARED IN ACCORDANCE WITH THE DIMENSIONS OF THE ORIGINAL DRAWING. THE DIMENSIONS OF THE ORIGINAL DRAWING ARE TO BE USED FOR THE ORIGINAL DRAWING. THE DIMENSIONS OF THE ORIGINAL DRAWING ARE TO BE USED FOR THE ORIGINAL DRAWING.

RESIDENTIAL DEVELOPMENT
PORTSDOWN HILL ROAD
HAVANT
PO9 3NA

BLOCK F HOUSES
PLOTS 22-26 ELEVATIONS