



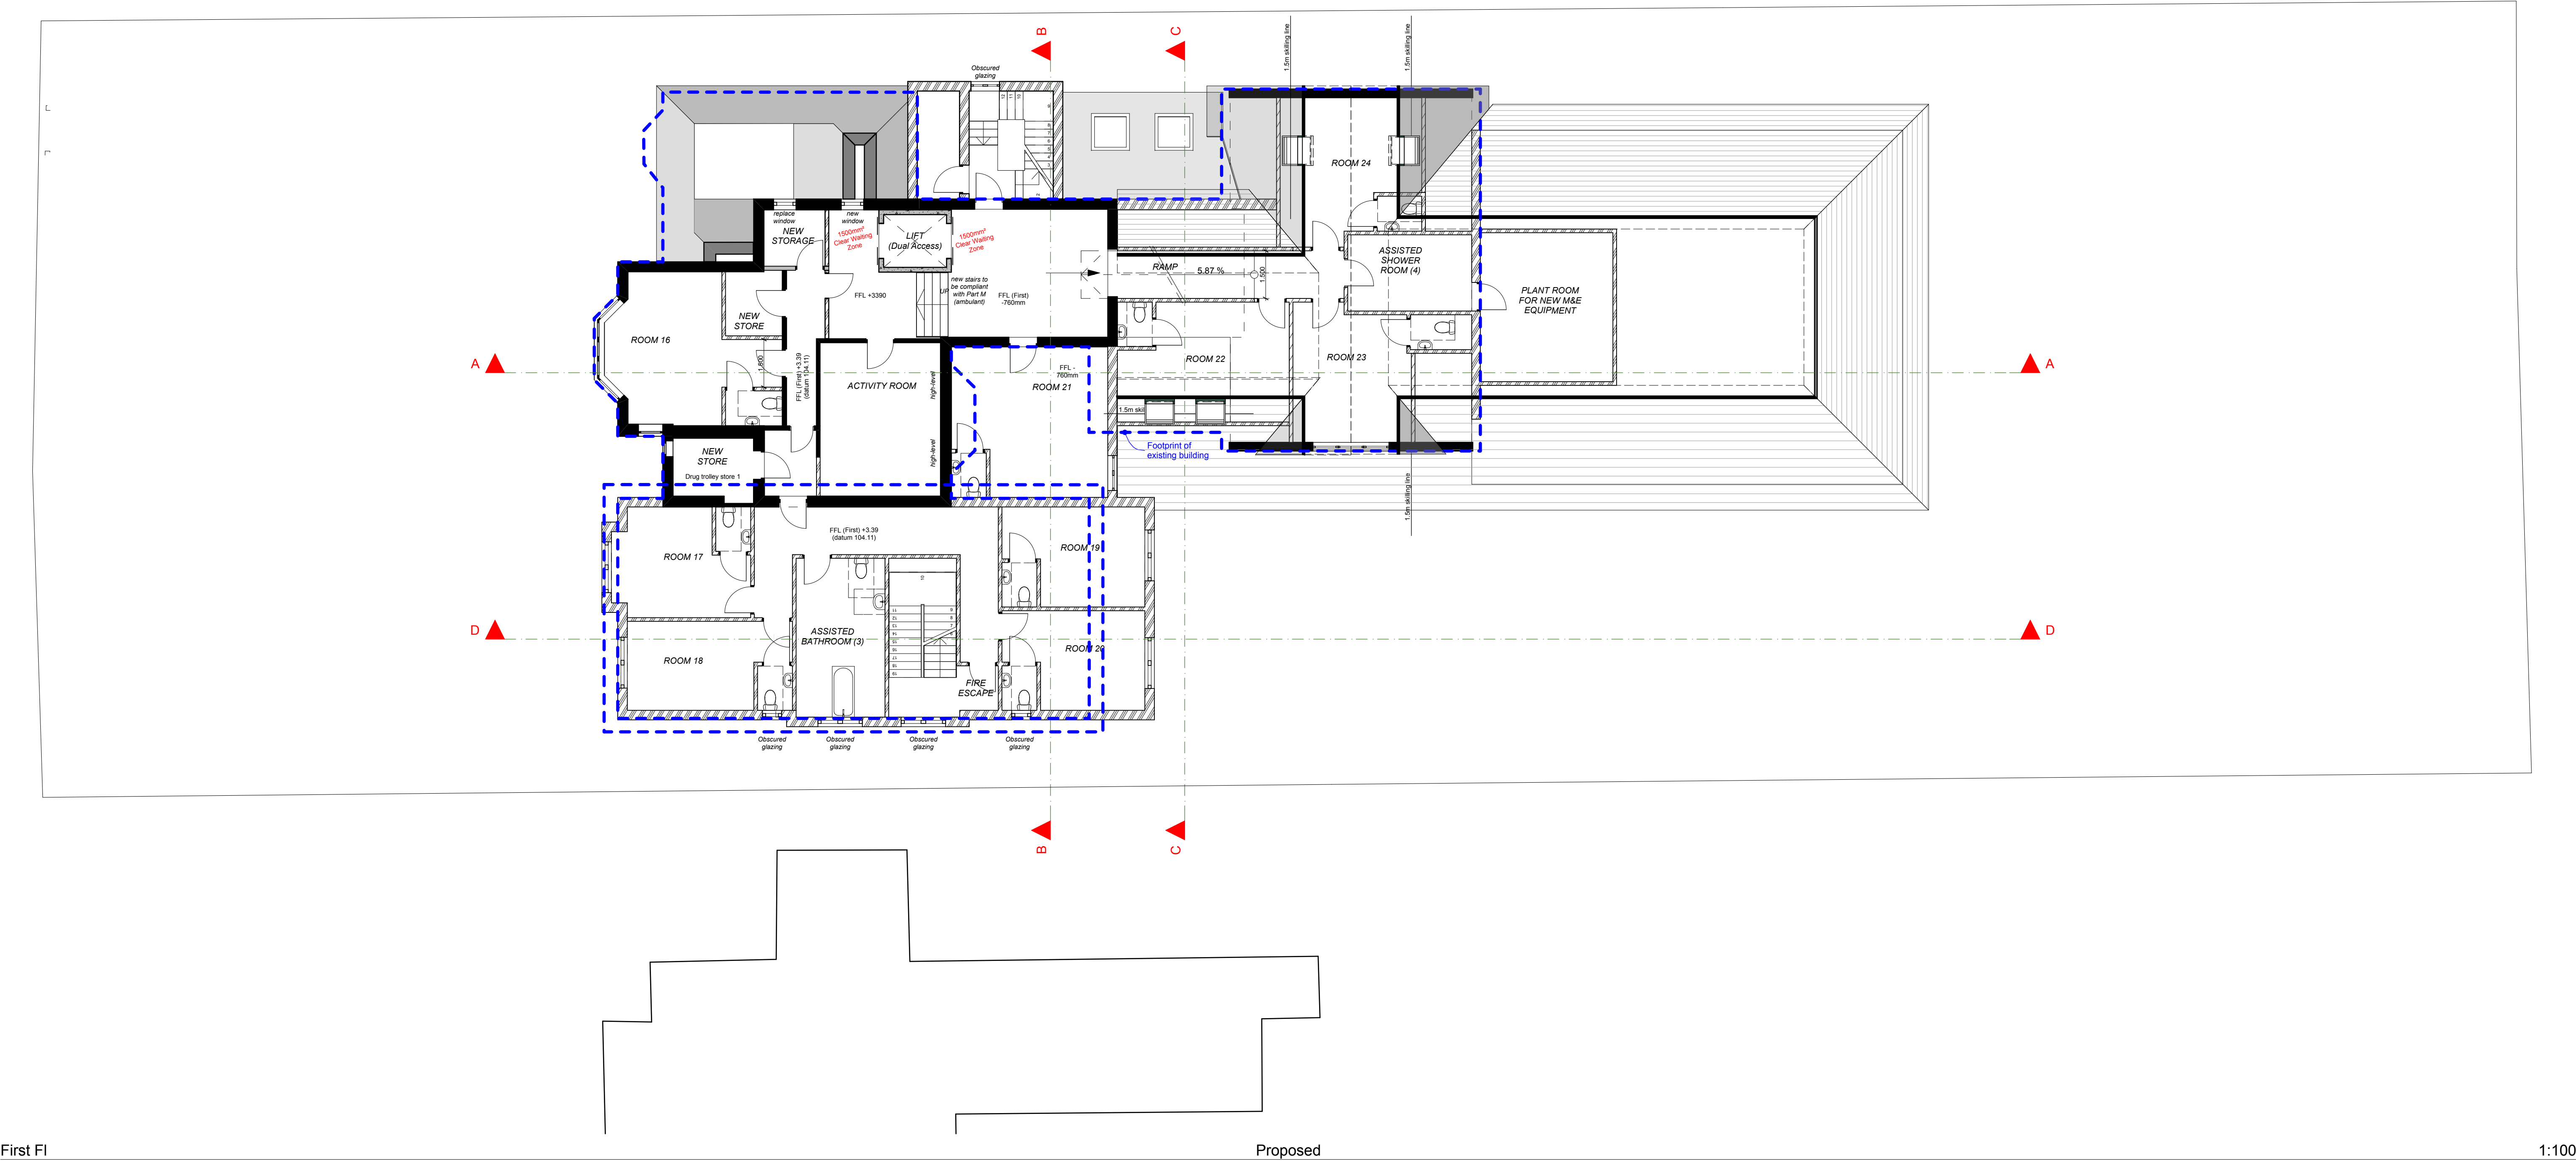

First Fl

Proposed

1:100

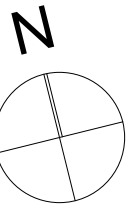

revisions & notes:

A	14.12.12	HLB	Issued for Pre-application advice
B	08.03.13	HLB	Issued for comment
C	18.03.13	HLB	Issued for Planning

project: Caldwell Group Ltd
Alterations & Extension
Merok House
Emsworth

drawing name: First Floor Plan

status: PRELIMINARY

date: December 2012

scale: 1:100 @A1

drawn: HLB



61 South Street, Havant, Hampshire PO9 1BZ
t: 023 9248 2494
e: design@pwp-architects.com
w: www.pwp-architects.com

Project No. **4963** drawing No. **1202** rev **C**

Note: All dimensions to be checked on site by the contractor before fabrication and erection. Figured dimensions to be taken in preference to scaled dimensions. This drawing is the copyright of the architects and must not be reproduced or used without their express consent, except for the purposes of a planning application. Electronic issue of this drawing to be confirmed by paper hard copy only.