


1. This drawing is the copyright of mH architects Ltd
2. Do not scale this drawing except for local Authority planning purposes
3. All dimensions must be checked on site by the contractor prior to commencement of the works.

| Rev. | Revision | By | Date | Check | Date |
|------|----------|----|------|-------|------|
|------|----------|----|------|-------|------|

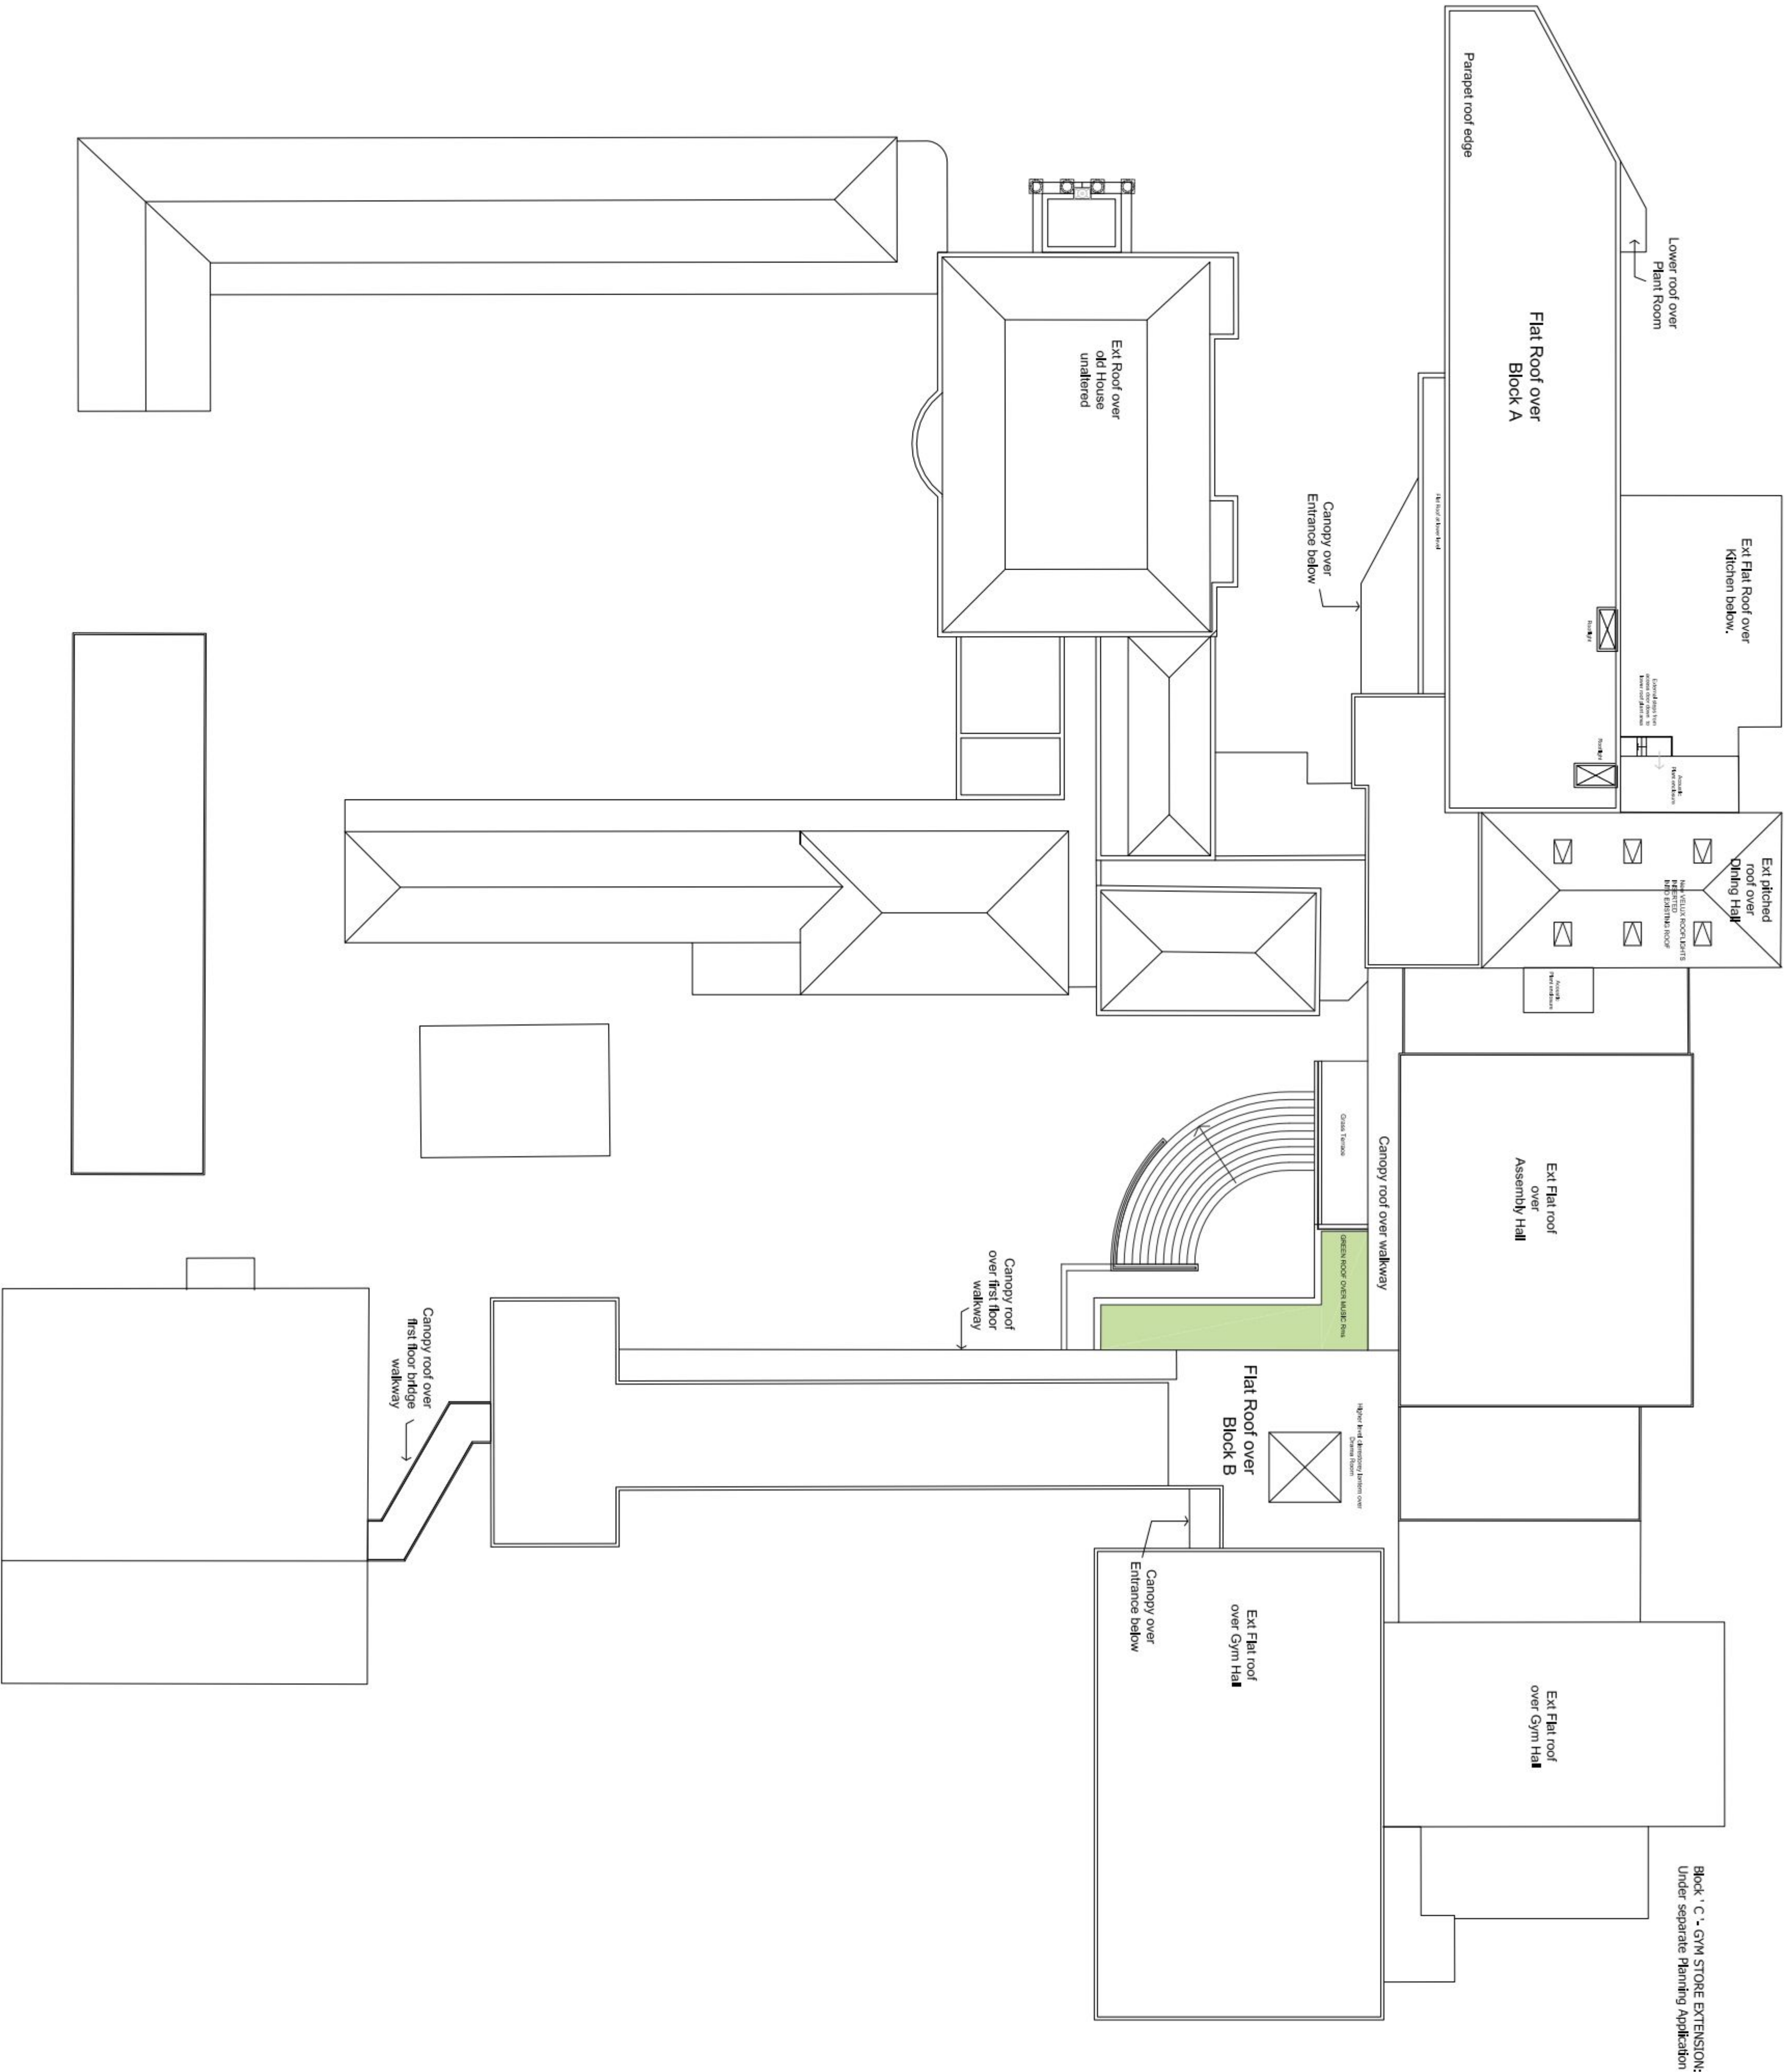

# Purbrook Park School

## Extensions, Internal Remodelling and External Works

Purbrook Park School, Waterloooville

Purbrook Park School Trust

| Project & Drawing title       |          |         |          |             |  |
|-------------------------------|----------|---------|----------|-------------|--|
| Roof Plan as Proposed Overall |          |         |          |             |  |
| Drawn by                      | Drawn    | Checked | Date     | Scale at A1 |  |
| Job No                        | 30.06.14 | PL-09   | 30.06.14 | 1:250       |  |
| Scale                         | 13 083   | PL-09   |          |             |  |
| PLANNING                      |          |         |          |             |  |

South West Structural Solutions  
Southern Area - Civil/Structural  
West Sussex - PO16 8JZ  
t: 01243 777418  
e: admin@swstructural.co.uk  
www.swstructural.co.uk  
Registered in England No. 0949223

**mH**  
A MEMBER OF THE BUILDING