




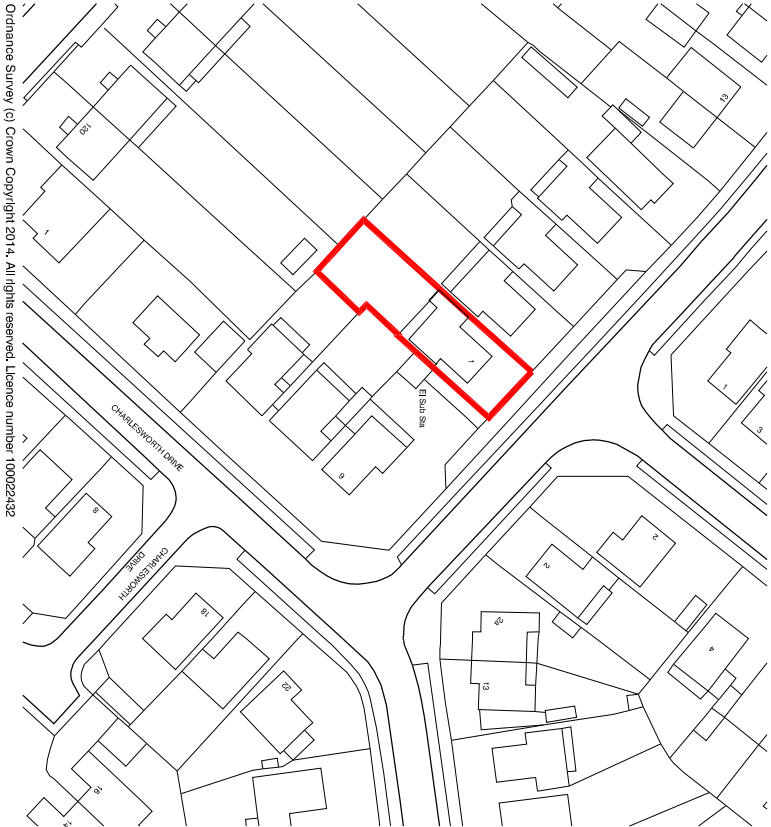


LOCATION PLAN
SCALE: 1:1250
0m 12.5m 125m

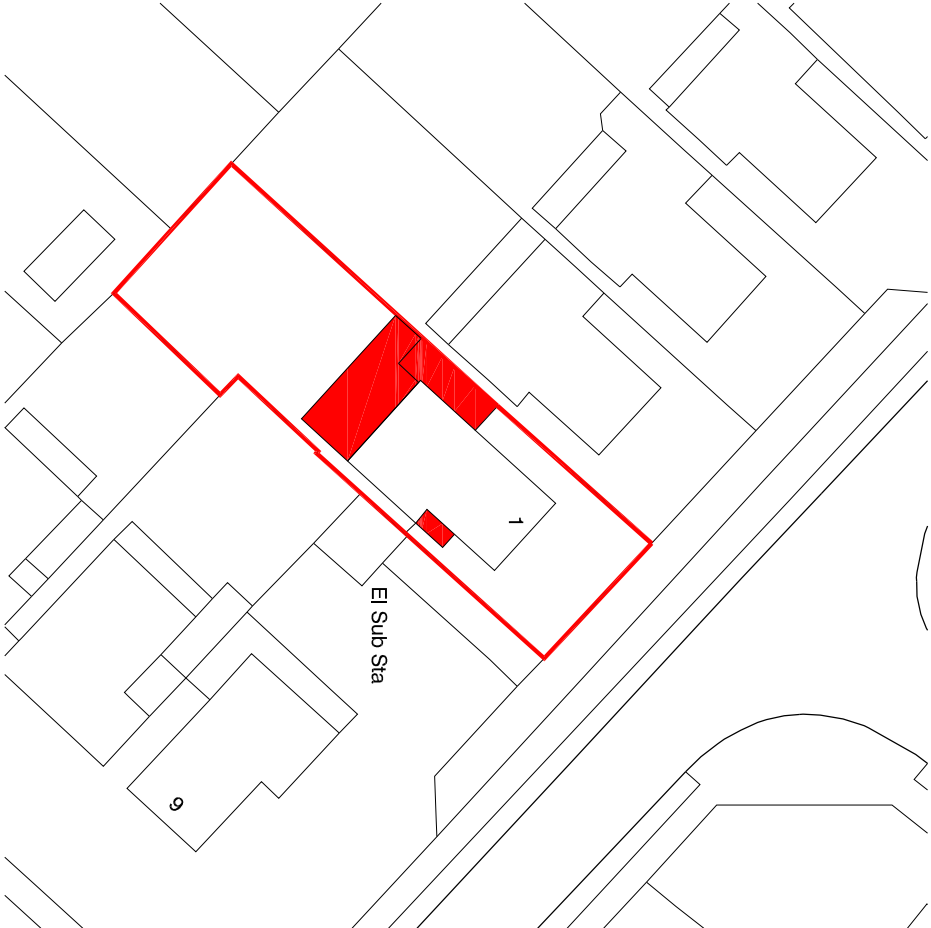

BLOCK PLAN
SCALE: 1:500
0m 1m 50m

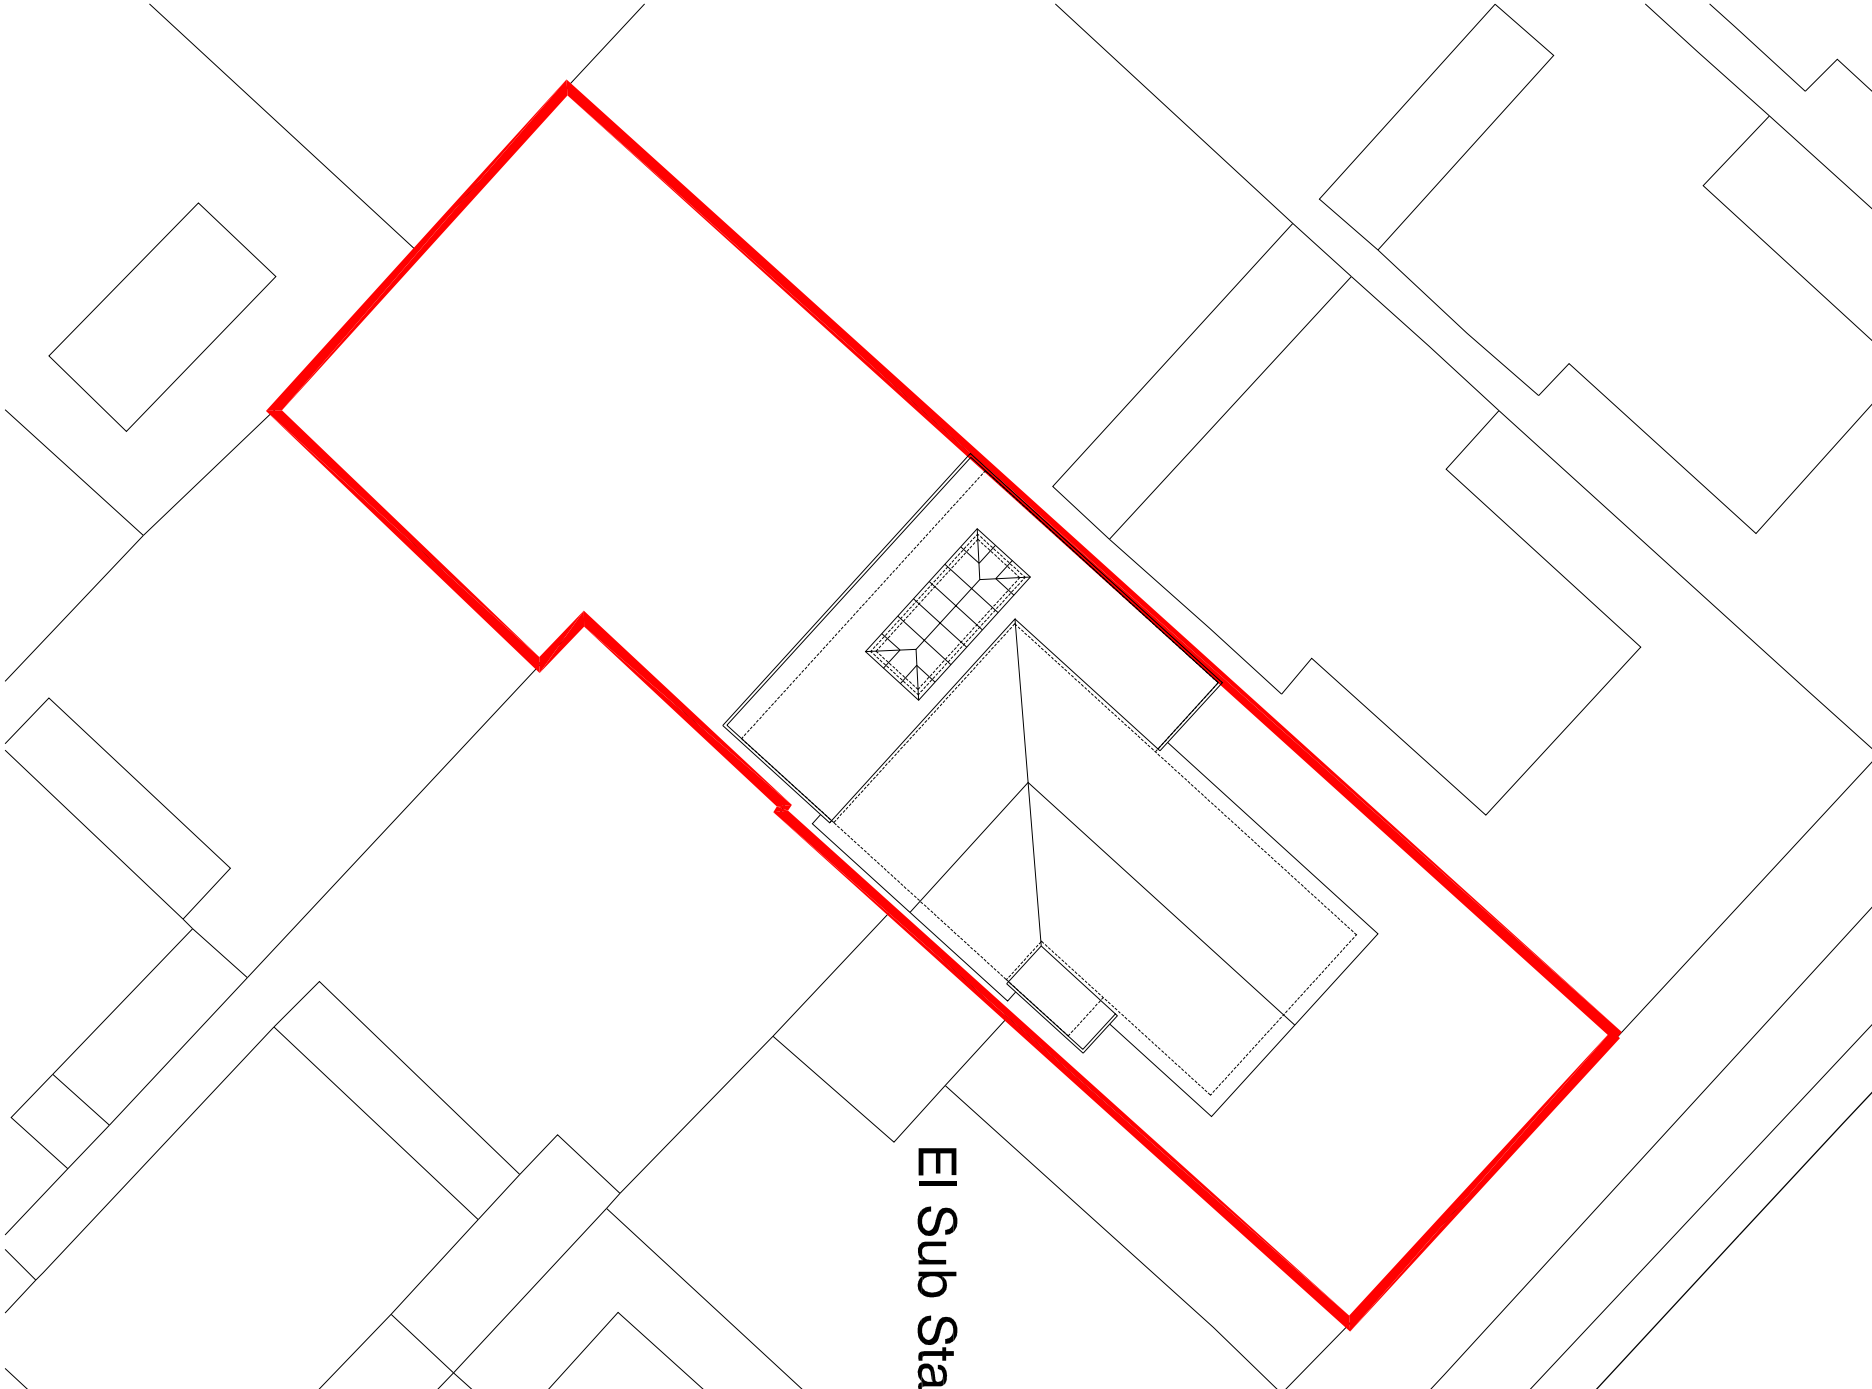

SITE PLAN
SCALE: 1:200
0m 2m 20m

 

NOTES:

Dimensions to be checked on site before commencing work. Any discrepancies shall be reported to the architect immediately.
Do not scale from these drawings except for planning purposes. Use figured dimensions only.
Where applicable this drawing is to be read in conjunction with other consultants' drawings.
This drawing is the copyright of Harrington Design Architects Ltd.

Rev	Date	Amendment
-----	------	-----------

Harrington Design Architects
Broadbridge Business Centre
Delling Lane
Bosham
West Sussex
PO18 8NF
Tel: 01243 574600
Fax: 0870 7060193
Info@harringtondesign.co.uk



For
MR G. CANN
Project
**1 ESHER GROVE
WATERLOOVILLE
HANTS**

Title
**LOCATION AND BLOCK PLAN
FLOOR AND ROOF PLANS**

Date	Drawn	Scale	Checked
MAR 14	KHC	1:1250, 1:500 @ A3	MAW
Job Number	Prefix	Drawing Number	Revision
14007	PA	100	A