






existing front elevation.

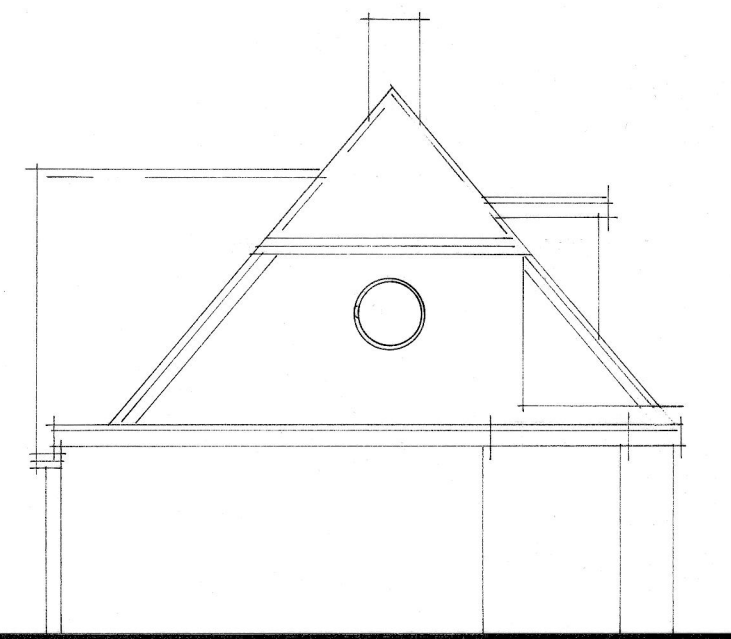


existing side elevation.

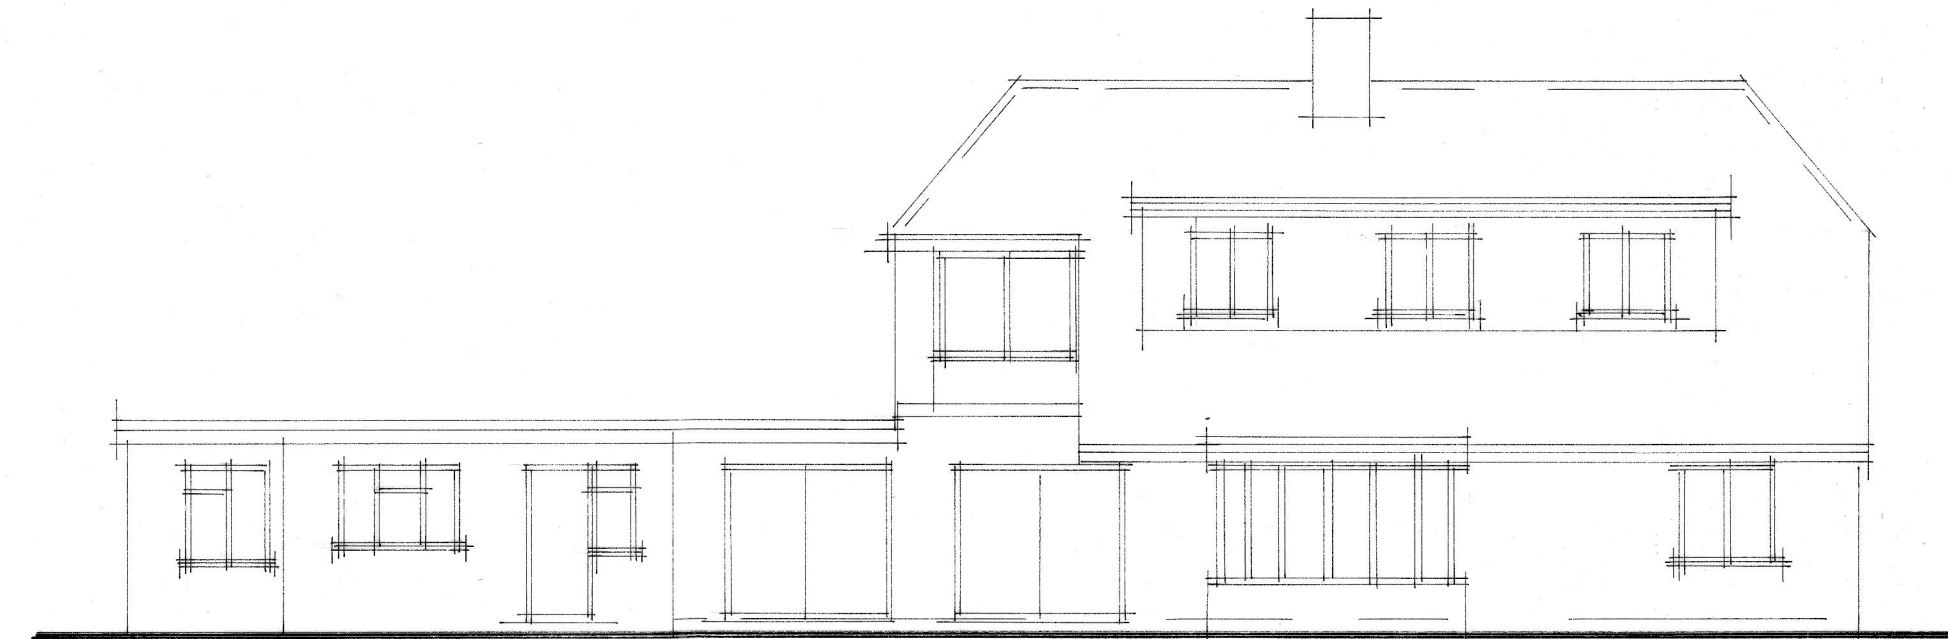

existing rear elevation.

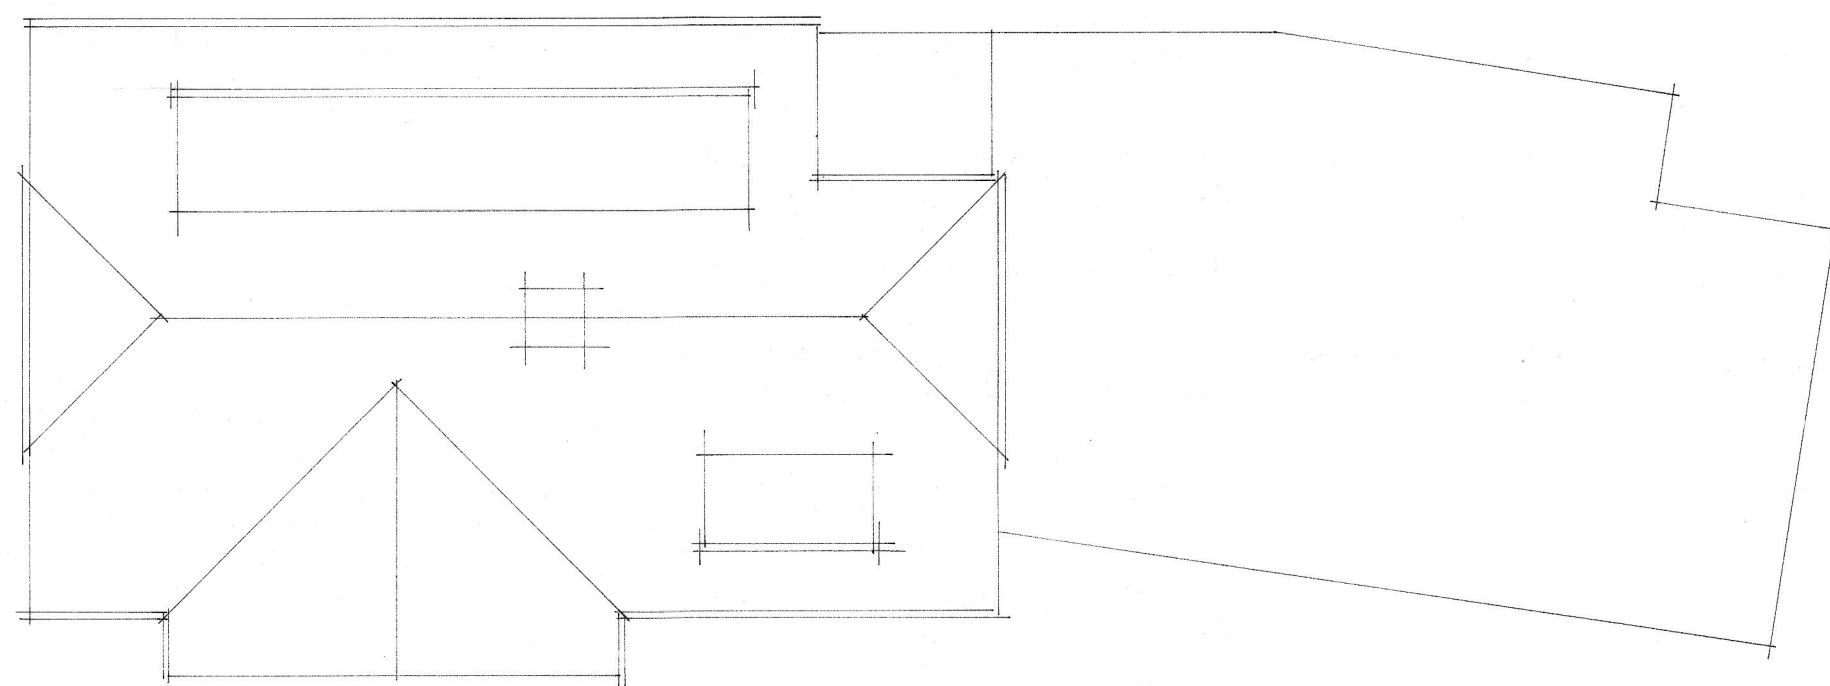

existing roof plan.

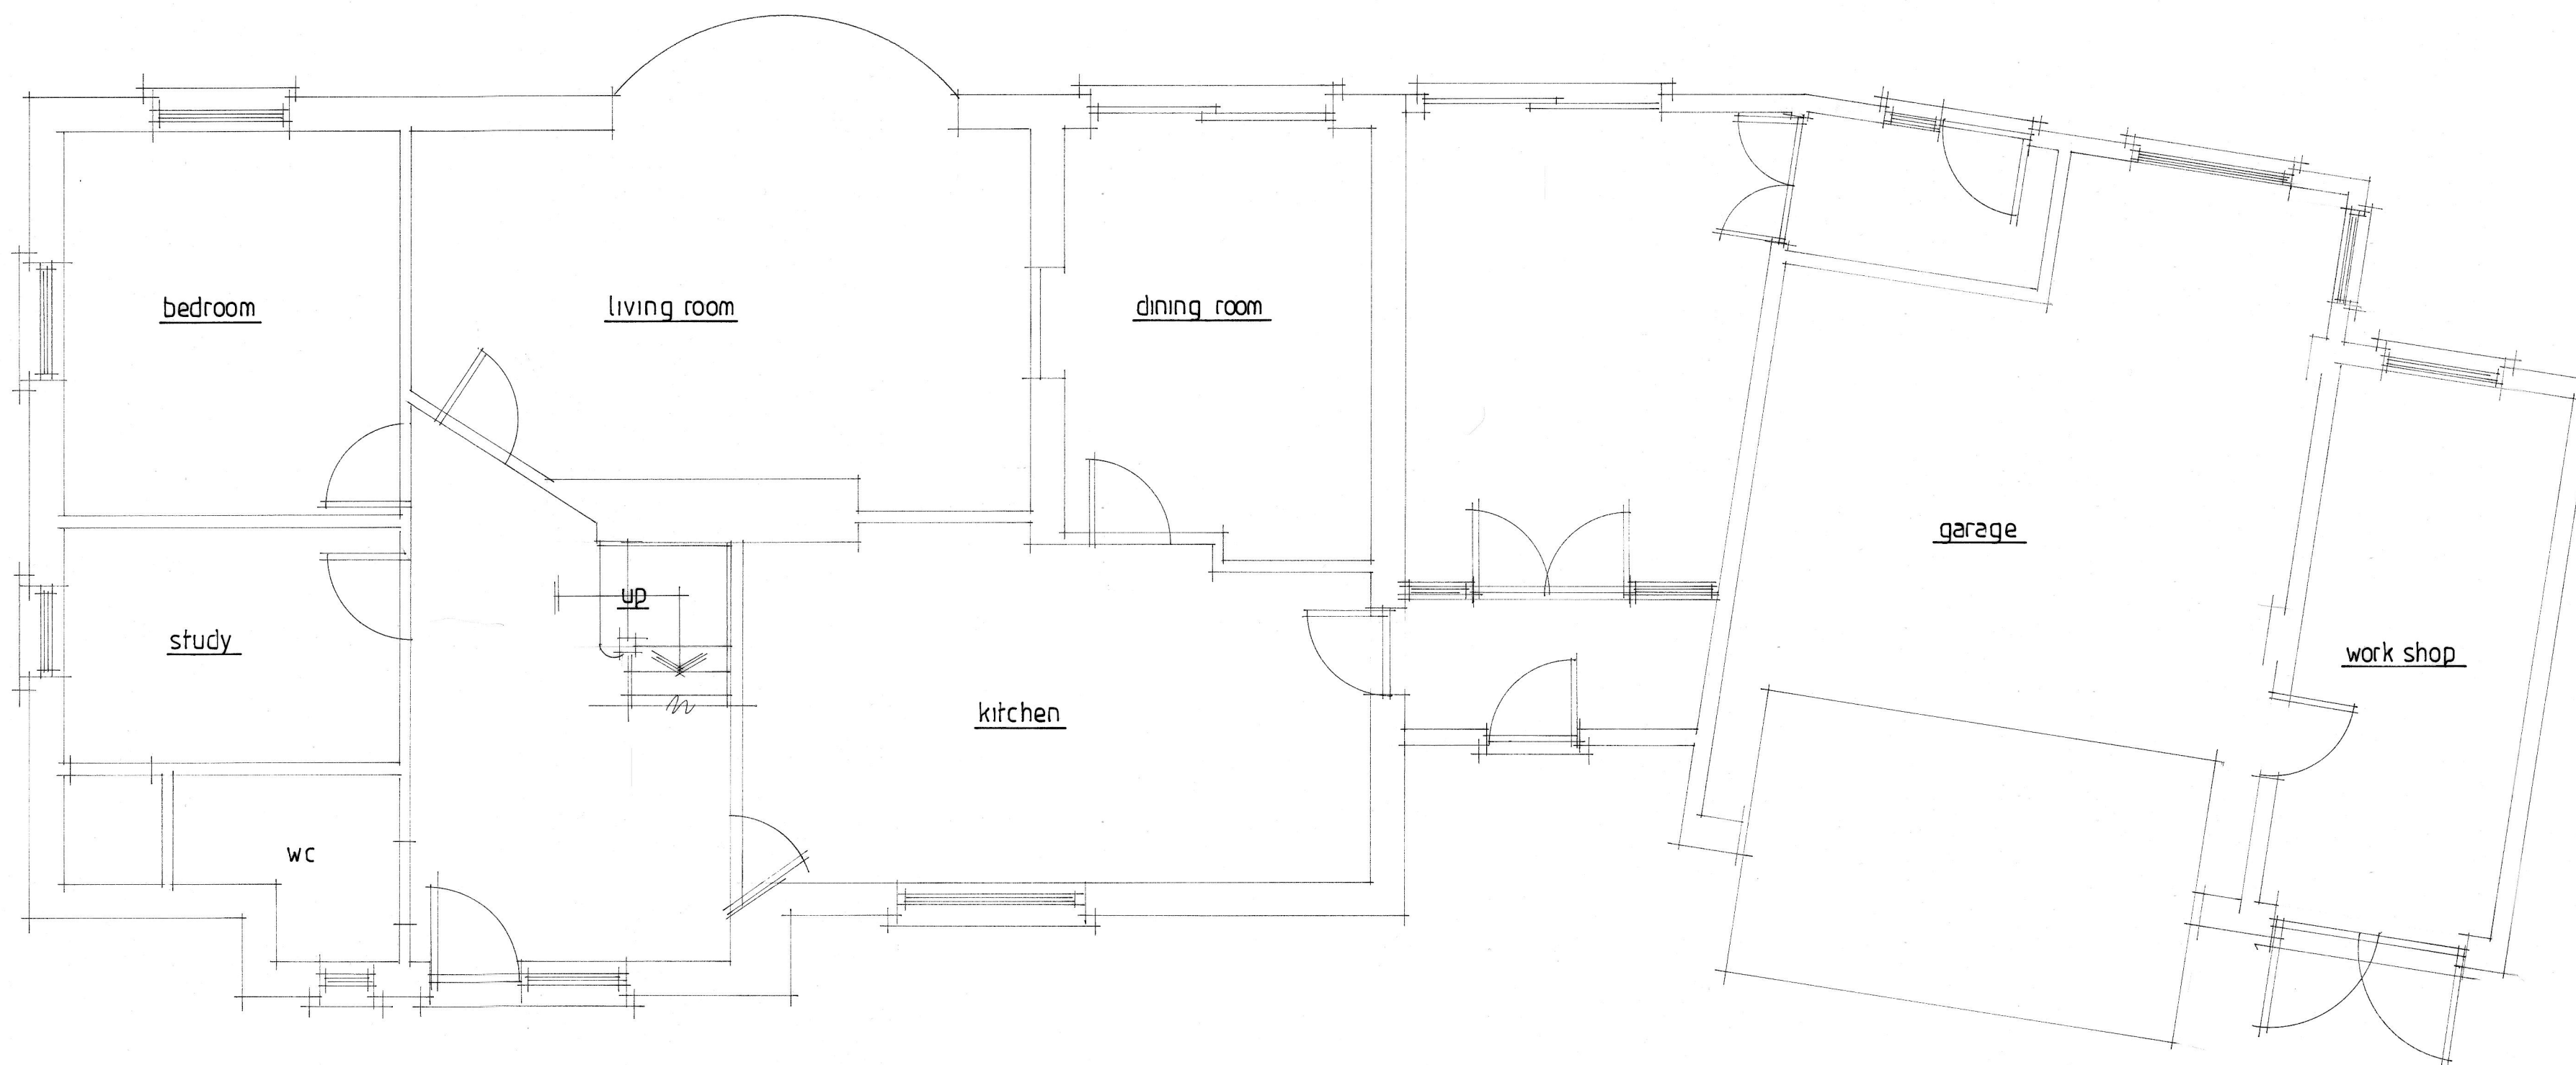

existing ground floor plan.

A	Date	Revision
© copyright		
THORNS-YOUNG ARCHITECTURAL		
THORNS-YOUNG LTD CHARTERED BUILDING CONSULTANTS 232 London Road, North End, Portsmouth PO12 9JQ Tel: (023) 9267 2883 Fax: (023) 9266 3457 Website: www.thornsyong.co.uk		
Client		
mr & mrs crossley		
Job Title		
44 long copse land emsworth		
Drawing Title		
existing floor plan, roof plan & elevations		
Scale 1:100 , 1:50 : at A1		
Date	June '2013	Drawn by sa
Drg. No. 6072-13-1.		Rev.