


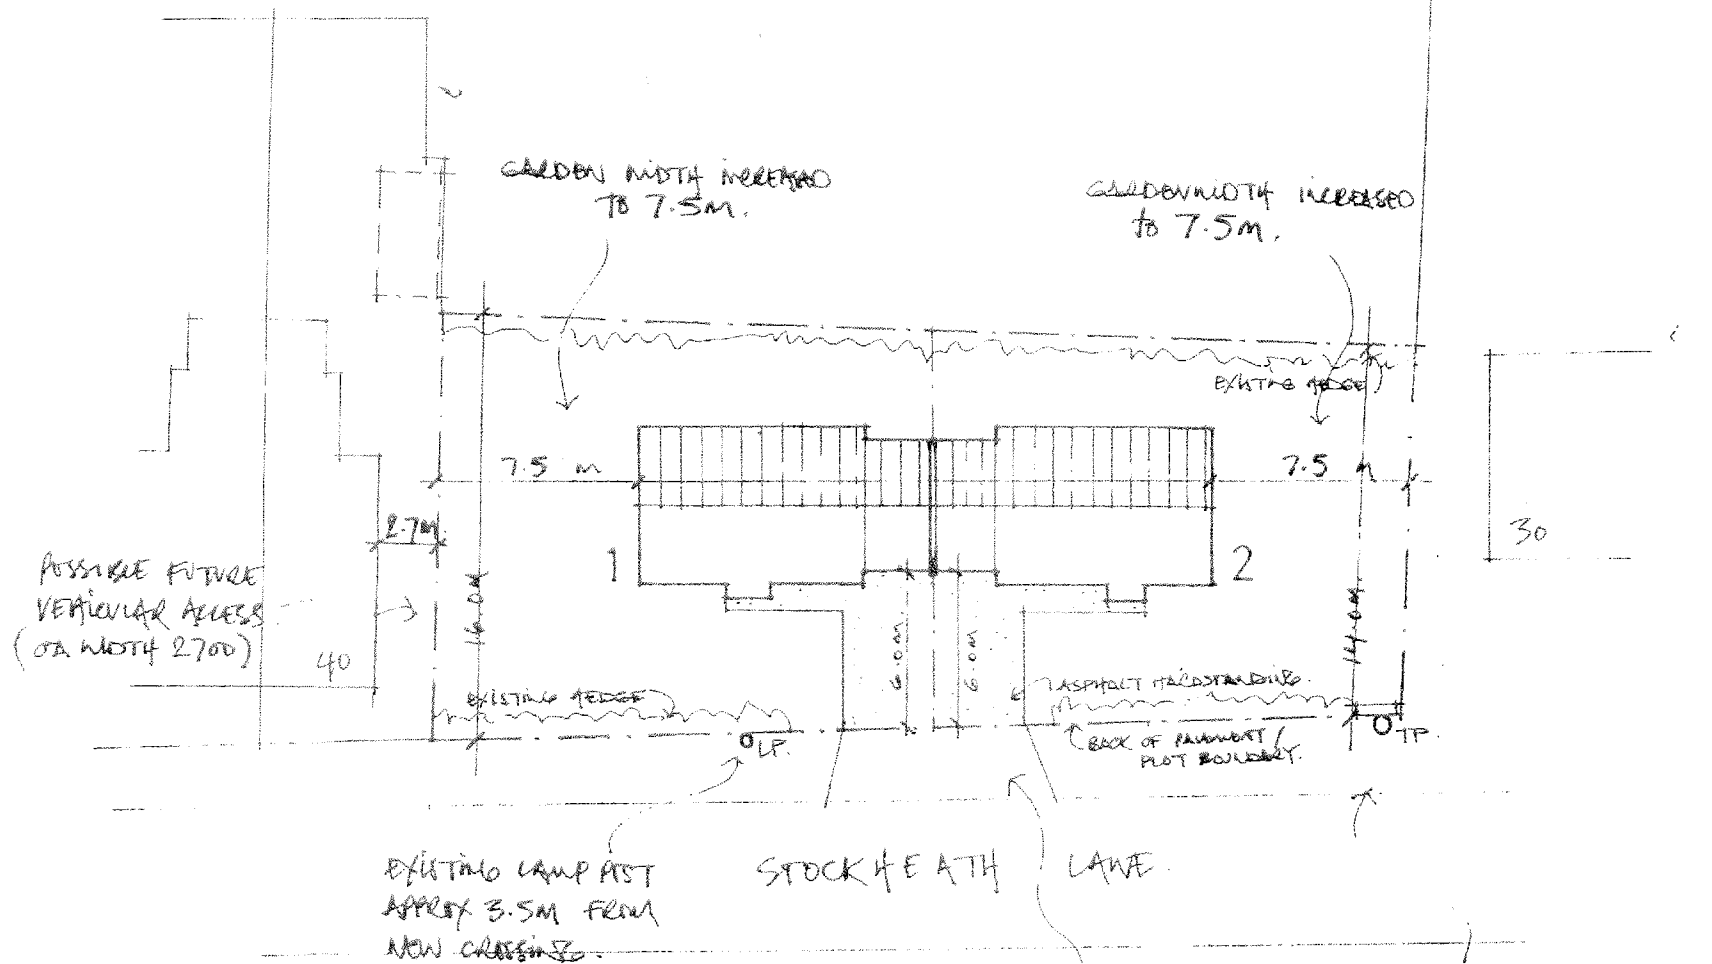

site plan
SCALE 1:200

97/62008/1