

All rights reserved. Limited reproduction and distribution permitted for the sole purpose of the planning for this named development only. Figured dimensions are to be taken in preference to scaled dimensions and any discrepancies are to be reported to the Architects.

Rev Date Drawn Check'd Details

- A

06.14

RDB

Scheme revisions to reflect Planners comment
- B

07.14


RDB

Redesign roof to Plots 1 and 2
- C

14.14

RDB

Scheme revisions to reflect planners comment

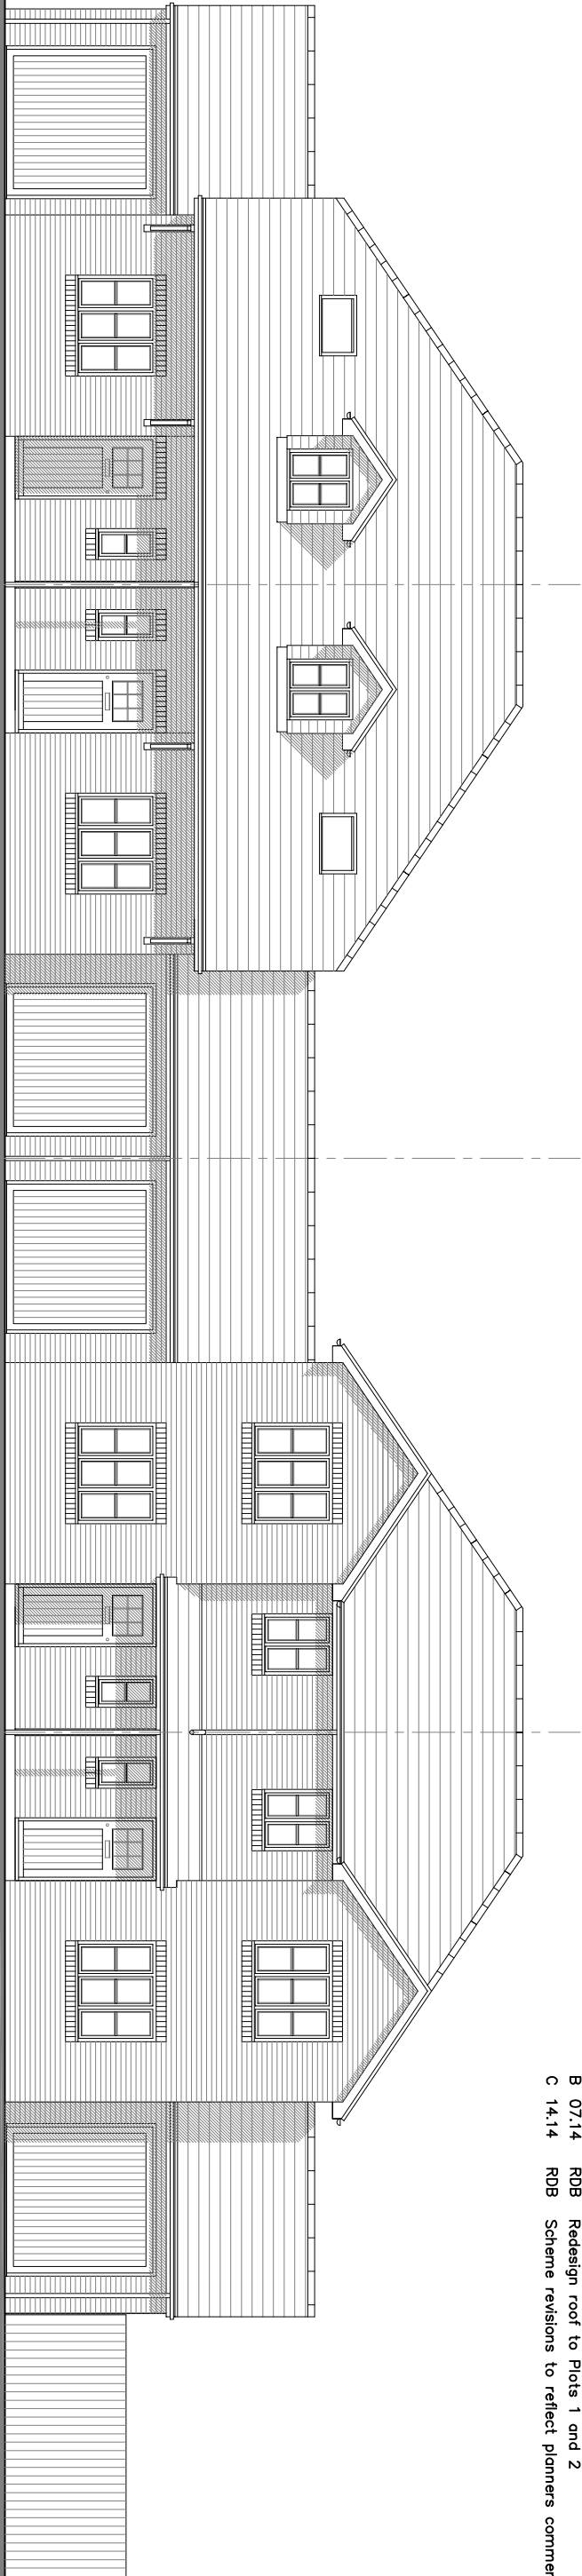

Plot One


Plot Two

Plot Three

Plot Four

1. Front Elevation

scale 1:100

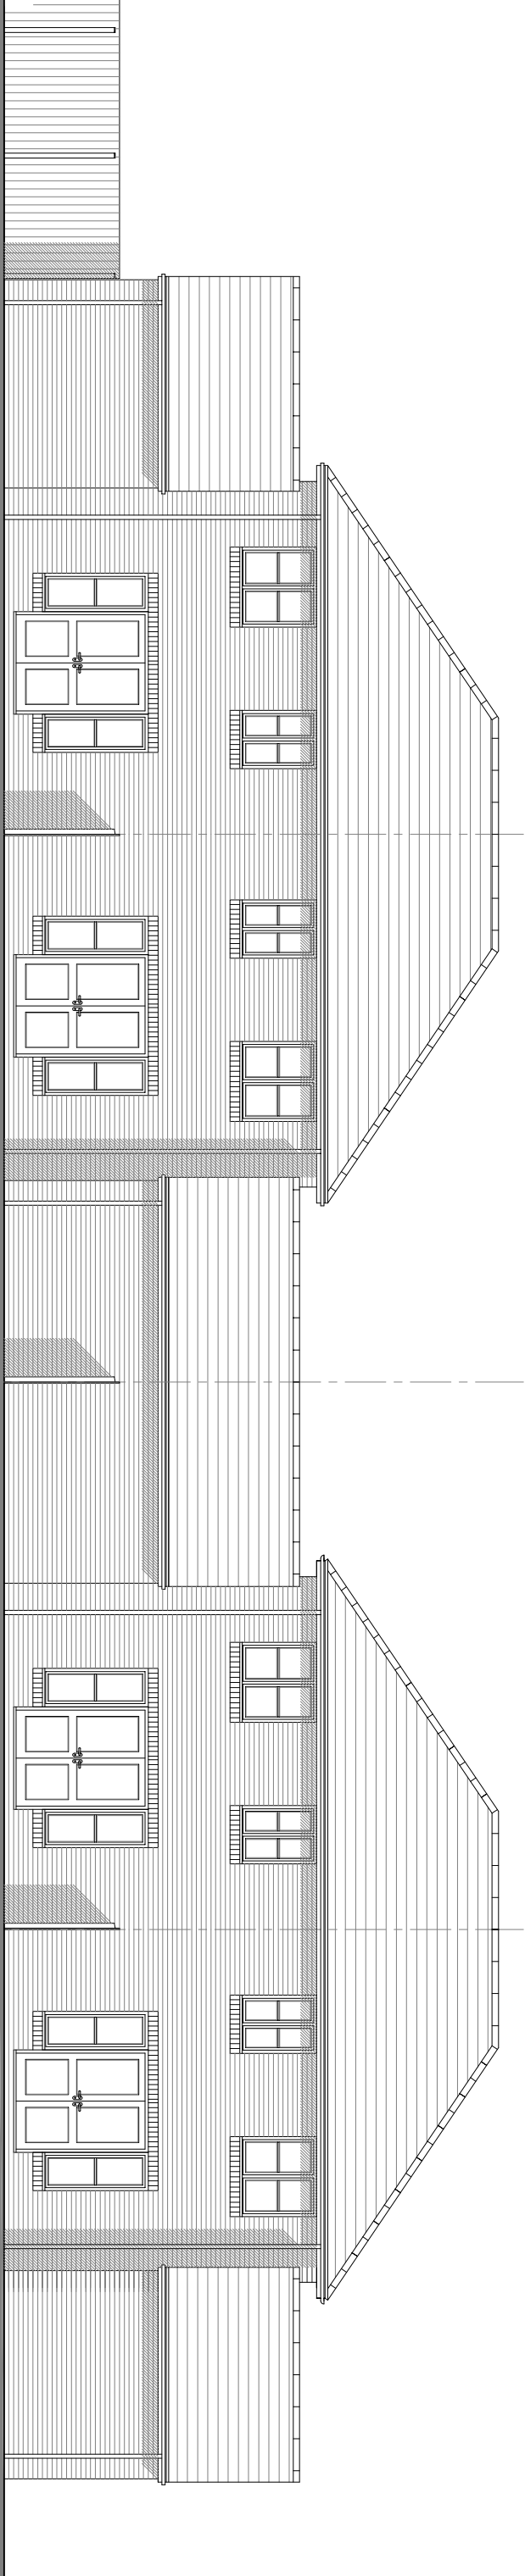

Plot Four


Plot Three

Plot Two

Plot One

2. Rear Elevation

scale 1:100

 

Project
109 London Road
Cowplain

Title
Front and Rear Elevations

Scale	Date	Drawn	Checked	Job No.	Drawing. No.	Revision
1:100	Jan 2014			2013.078	PL.06	C