




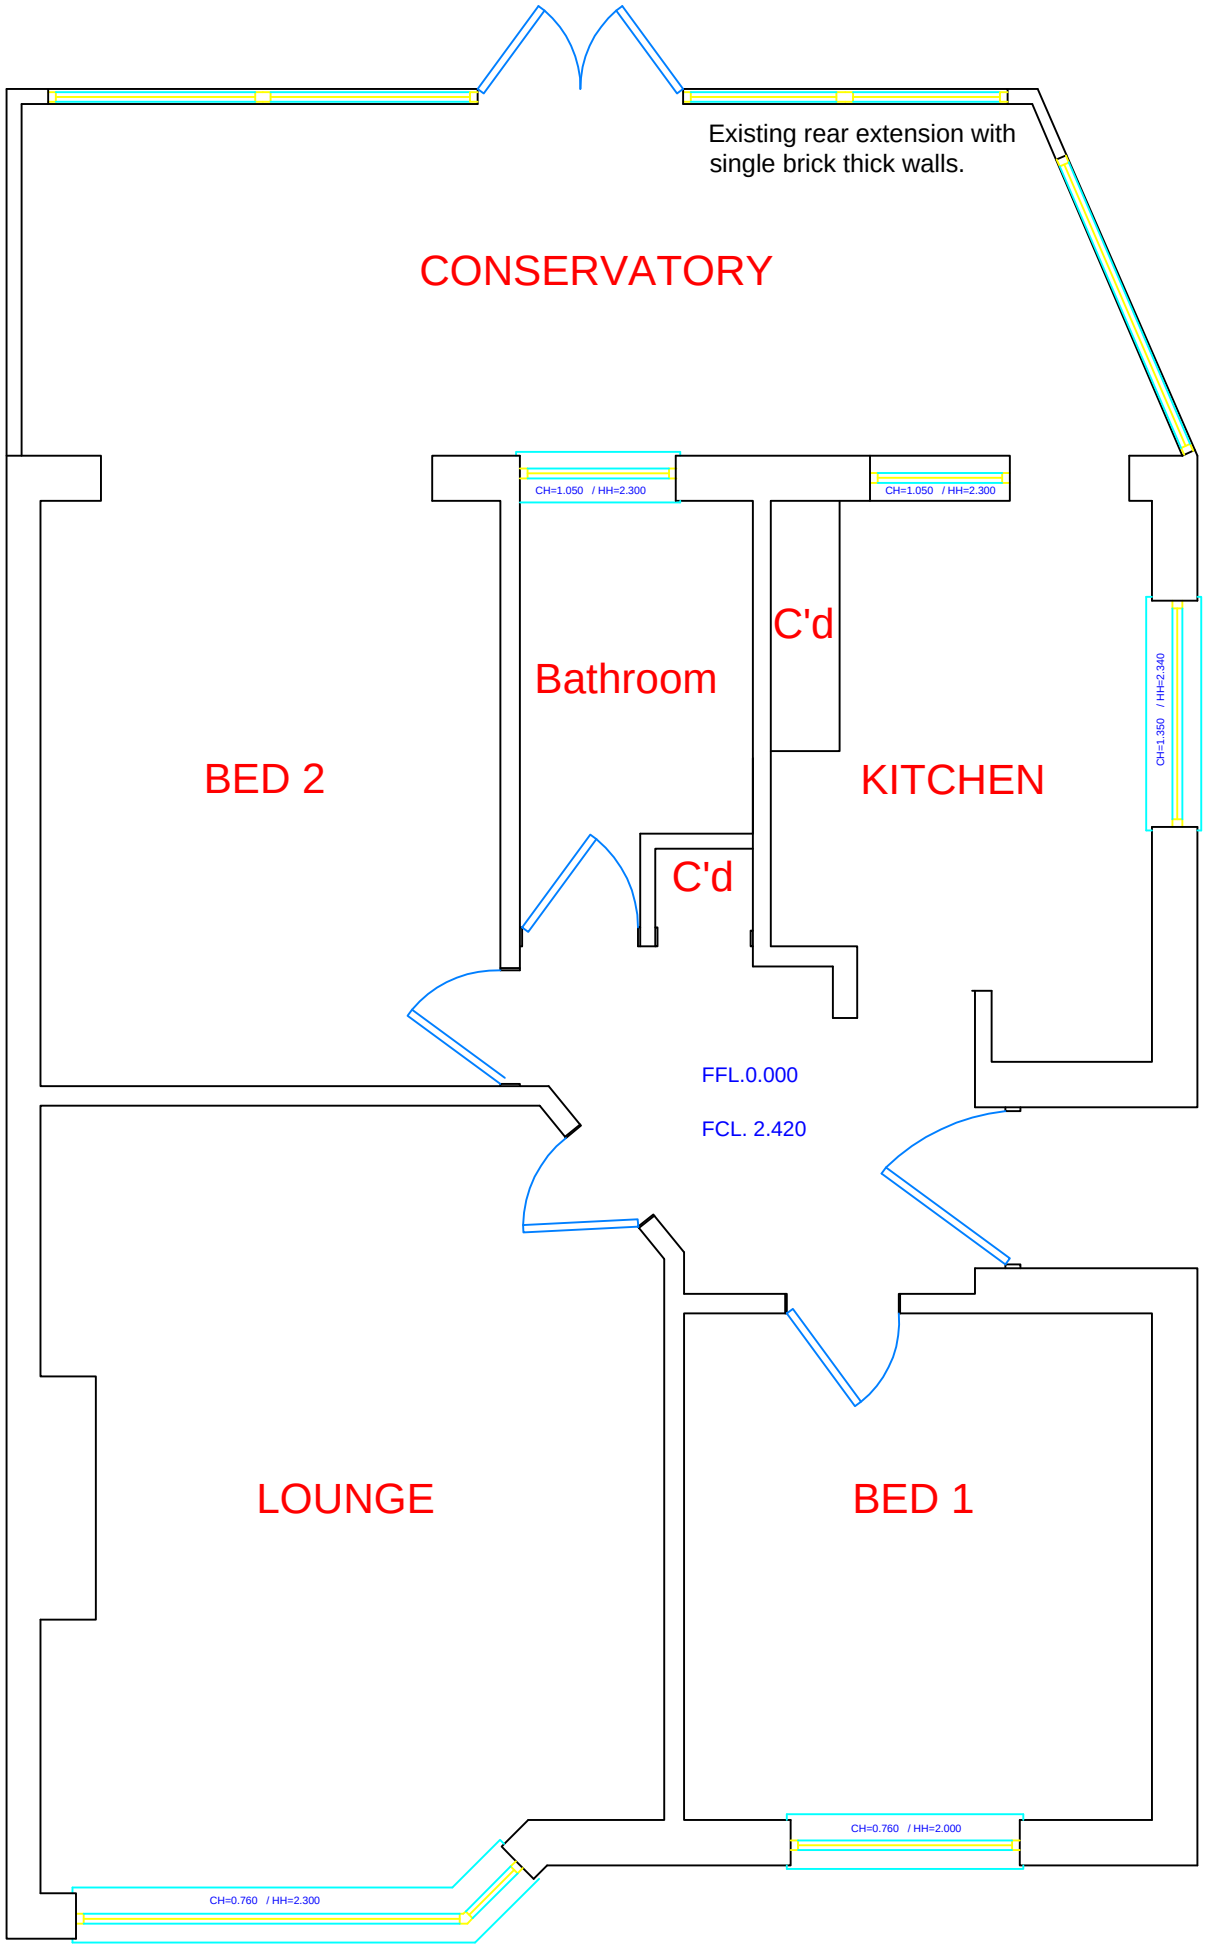


EXISTING GROUND FLOOR

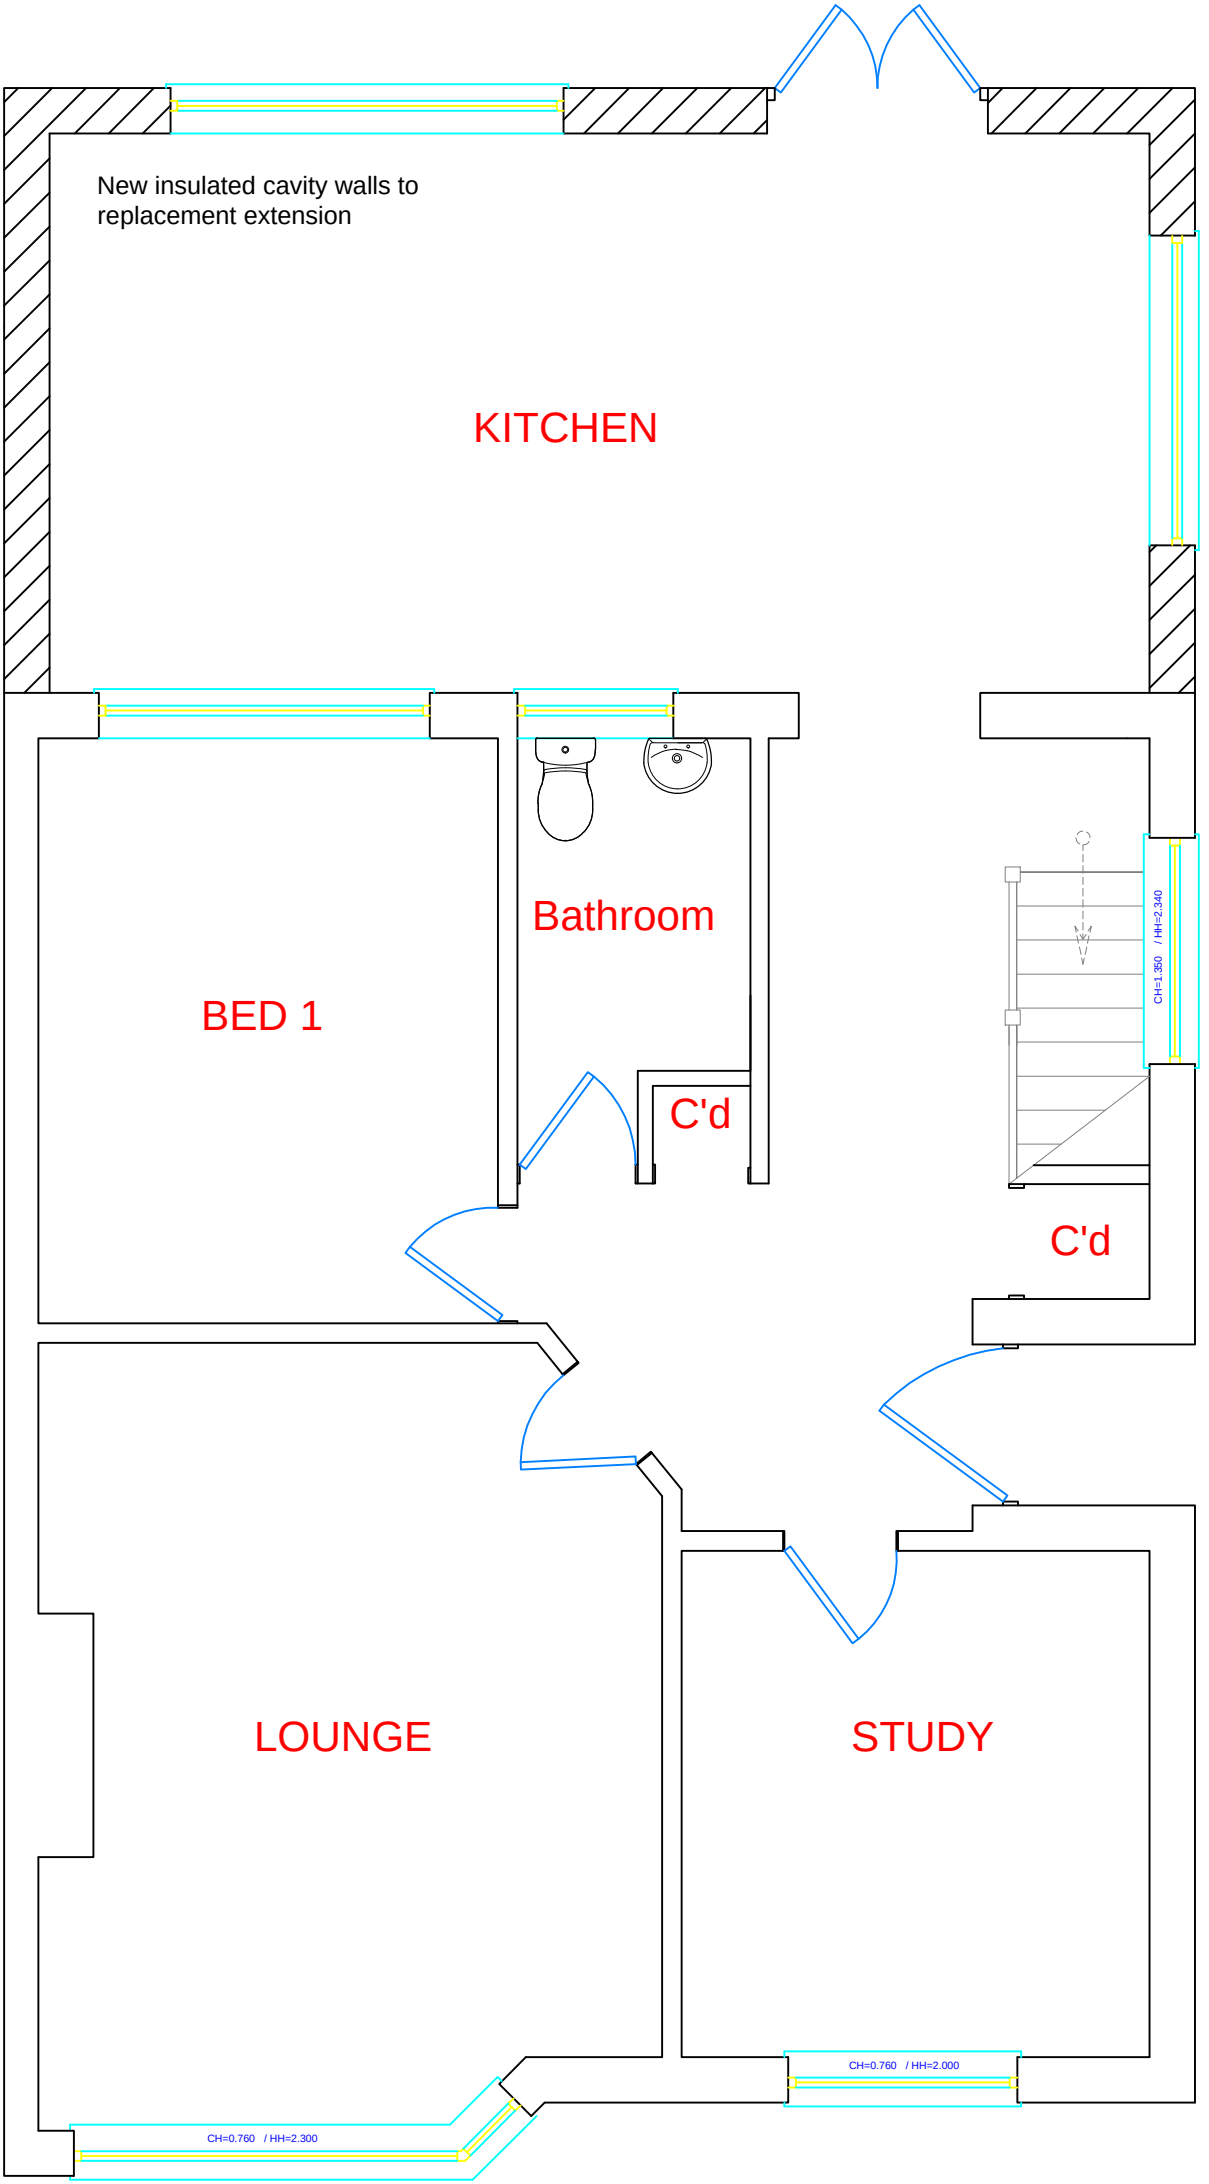

PROPOSED GROUND FLOOR

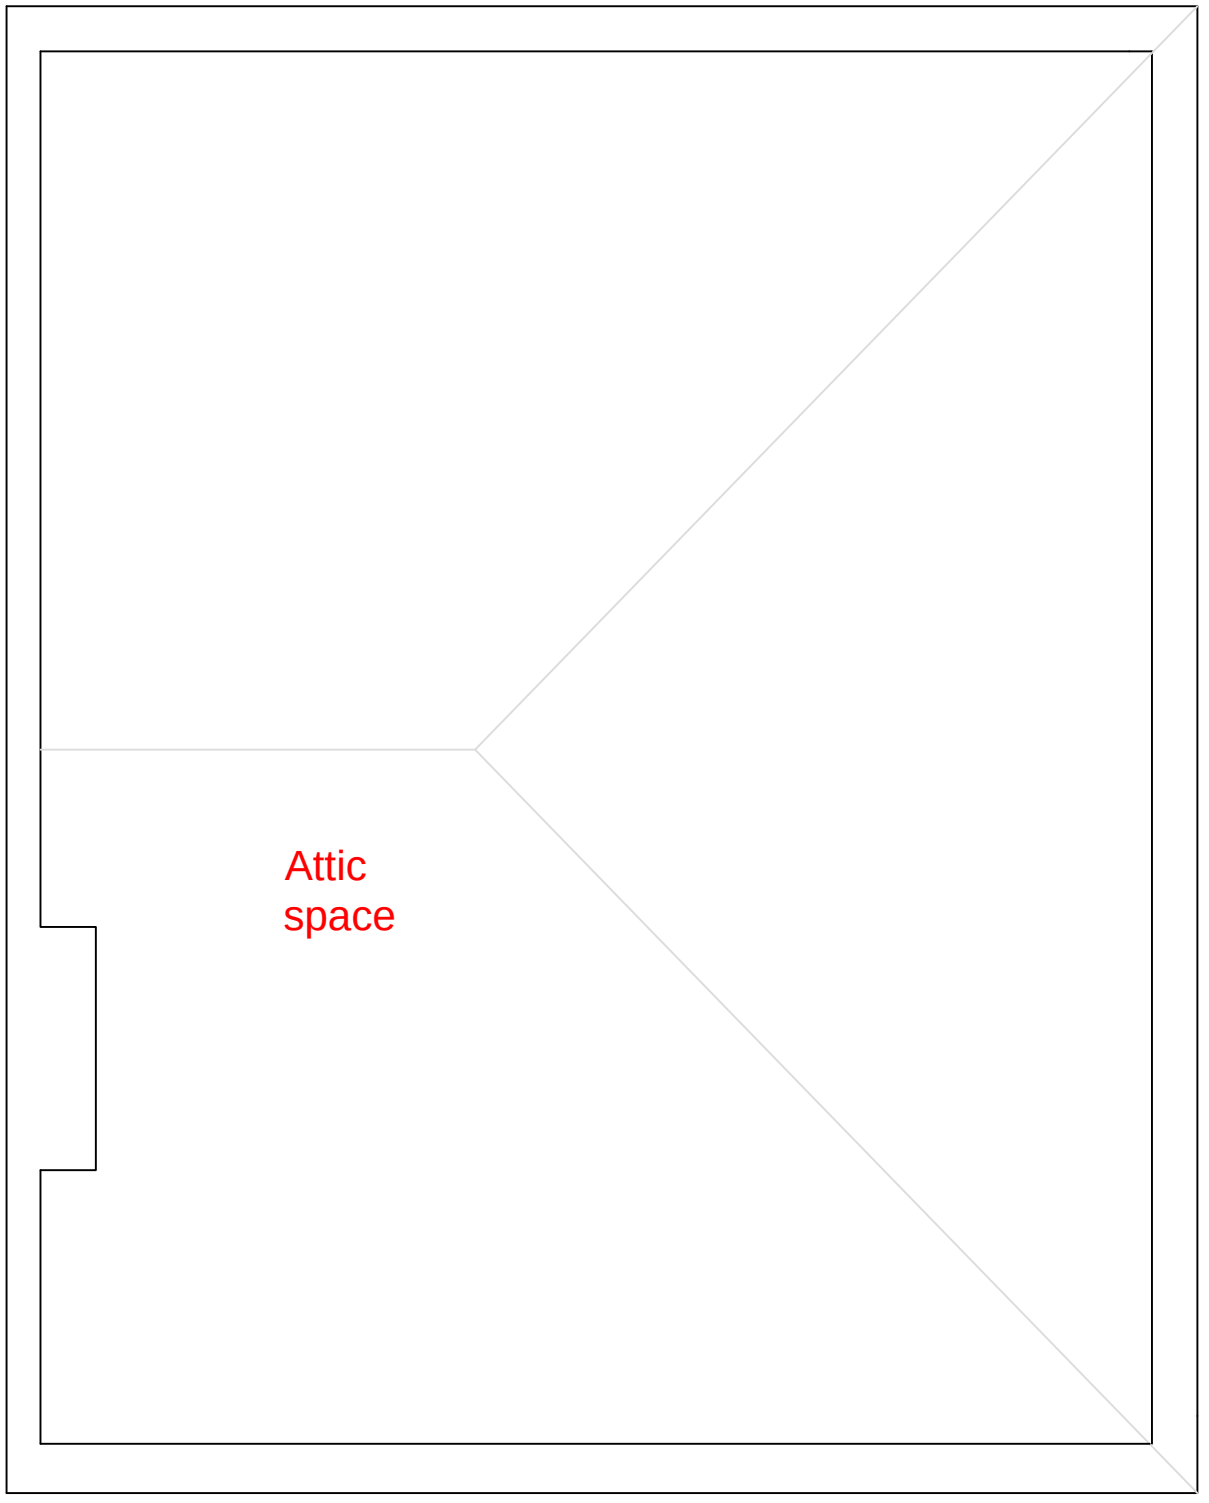

EXISTING FIRST FLOOR

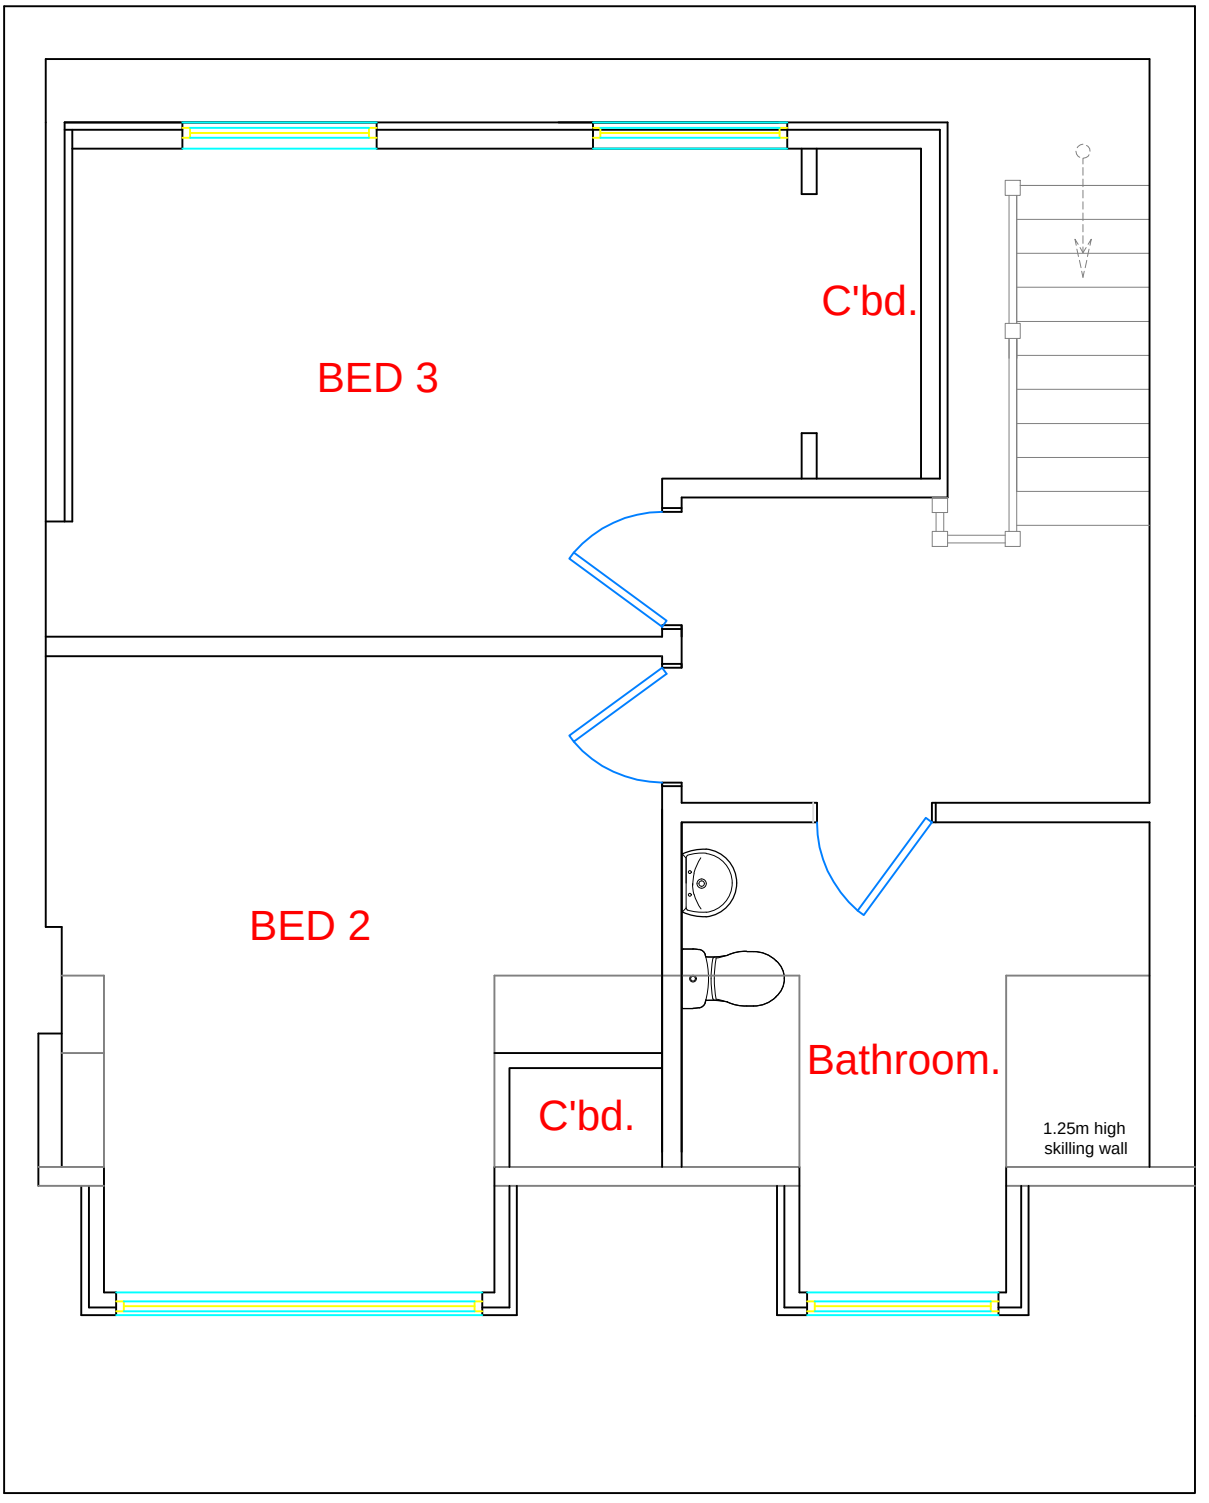

PROPOSED FIRST FLOOR

A	Reduced width of FF Area below rear dormer	Aug 14
Rev. No	Amendment	Date

Project: 18 Yew Tree Avenue	
Title: Existing & Proposed Ground & First Floor Plans	
Drwg No: A-101	Rev. No: A
Scale: 1:100@A3	Drawn by: TRH
Date: 12.07.14	Checked by: