



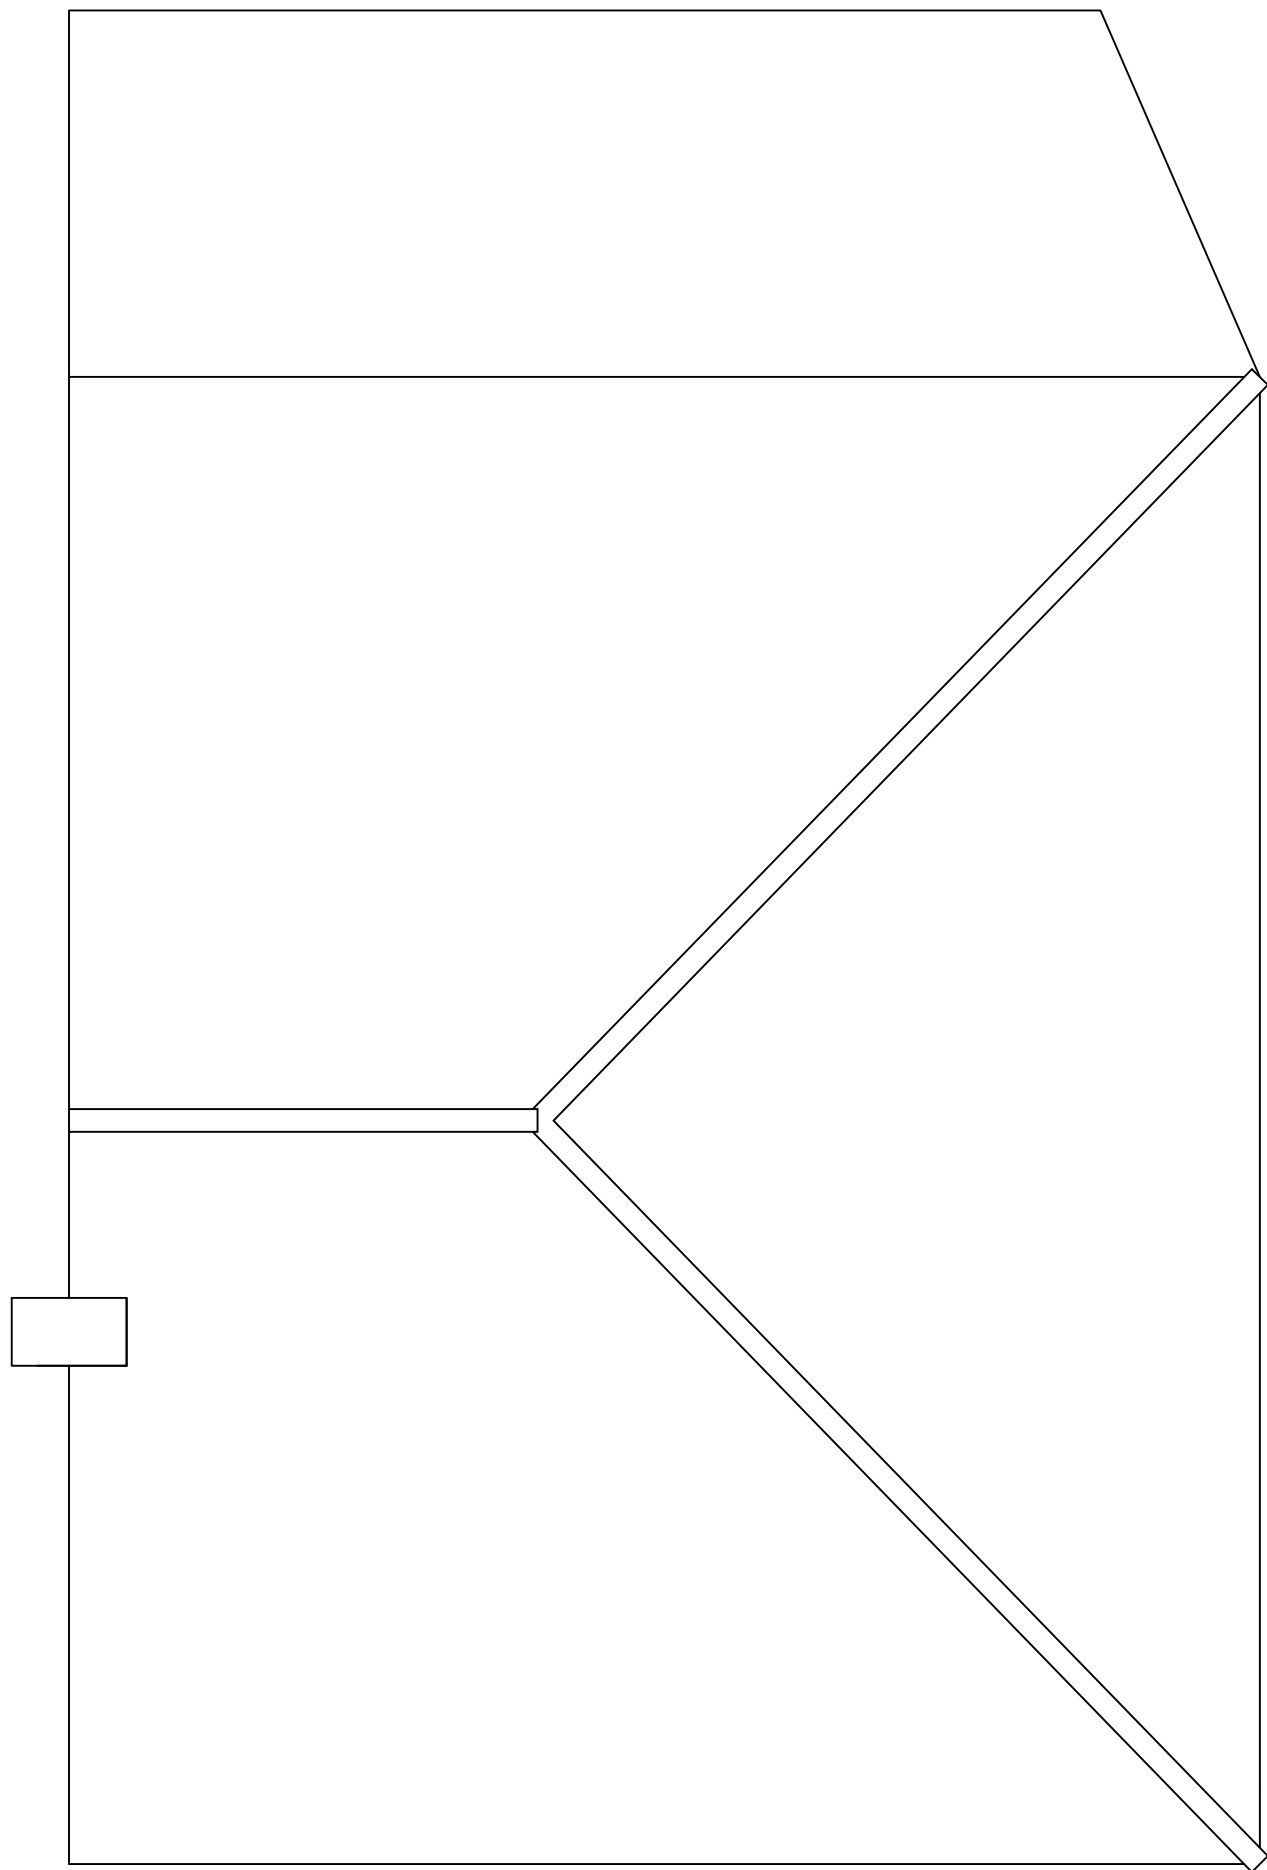

EXISTING ROOF PLAN

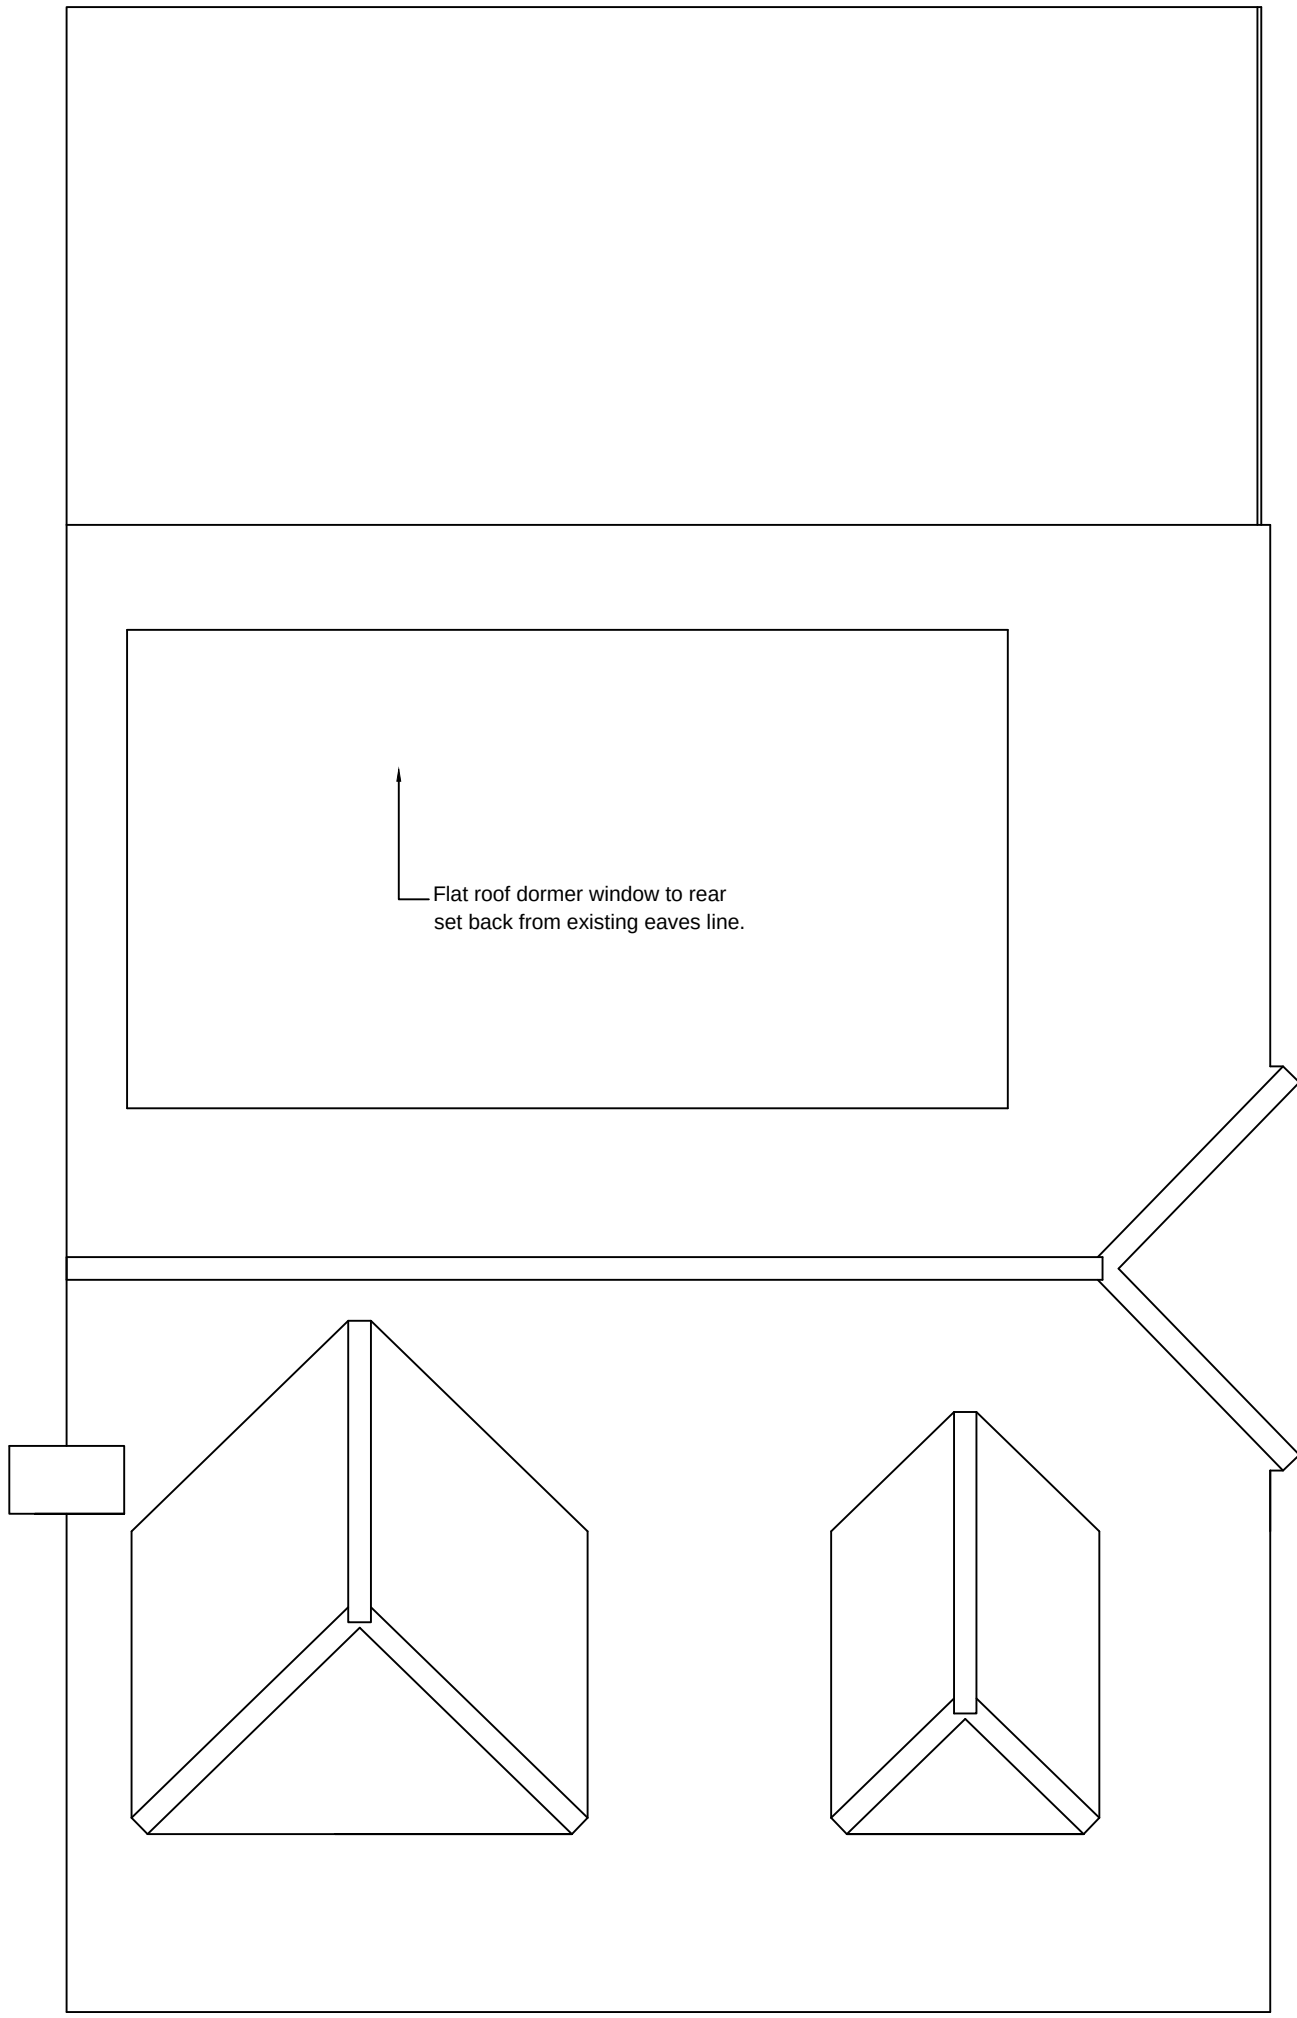

PROPOSED ROOF PLAN

A	Reduced width and depth of rear dormer	Aug 2014
Rev. No	Amendment	Date

Project: 18 Yew Tree Avenue	
Title: Existing & Proposed Roof Plan	
Drwg No: A-103	Rev. No: A
Scale: 1:100@A1	Drawn by: TRH
Date: 12.07.14	Checked by: