


FIGURES





Rev	Amendments	Drn	Chk	App	Date
-----	------------	-----	-----	-----	------

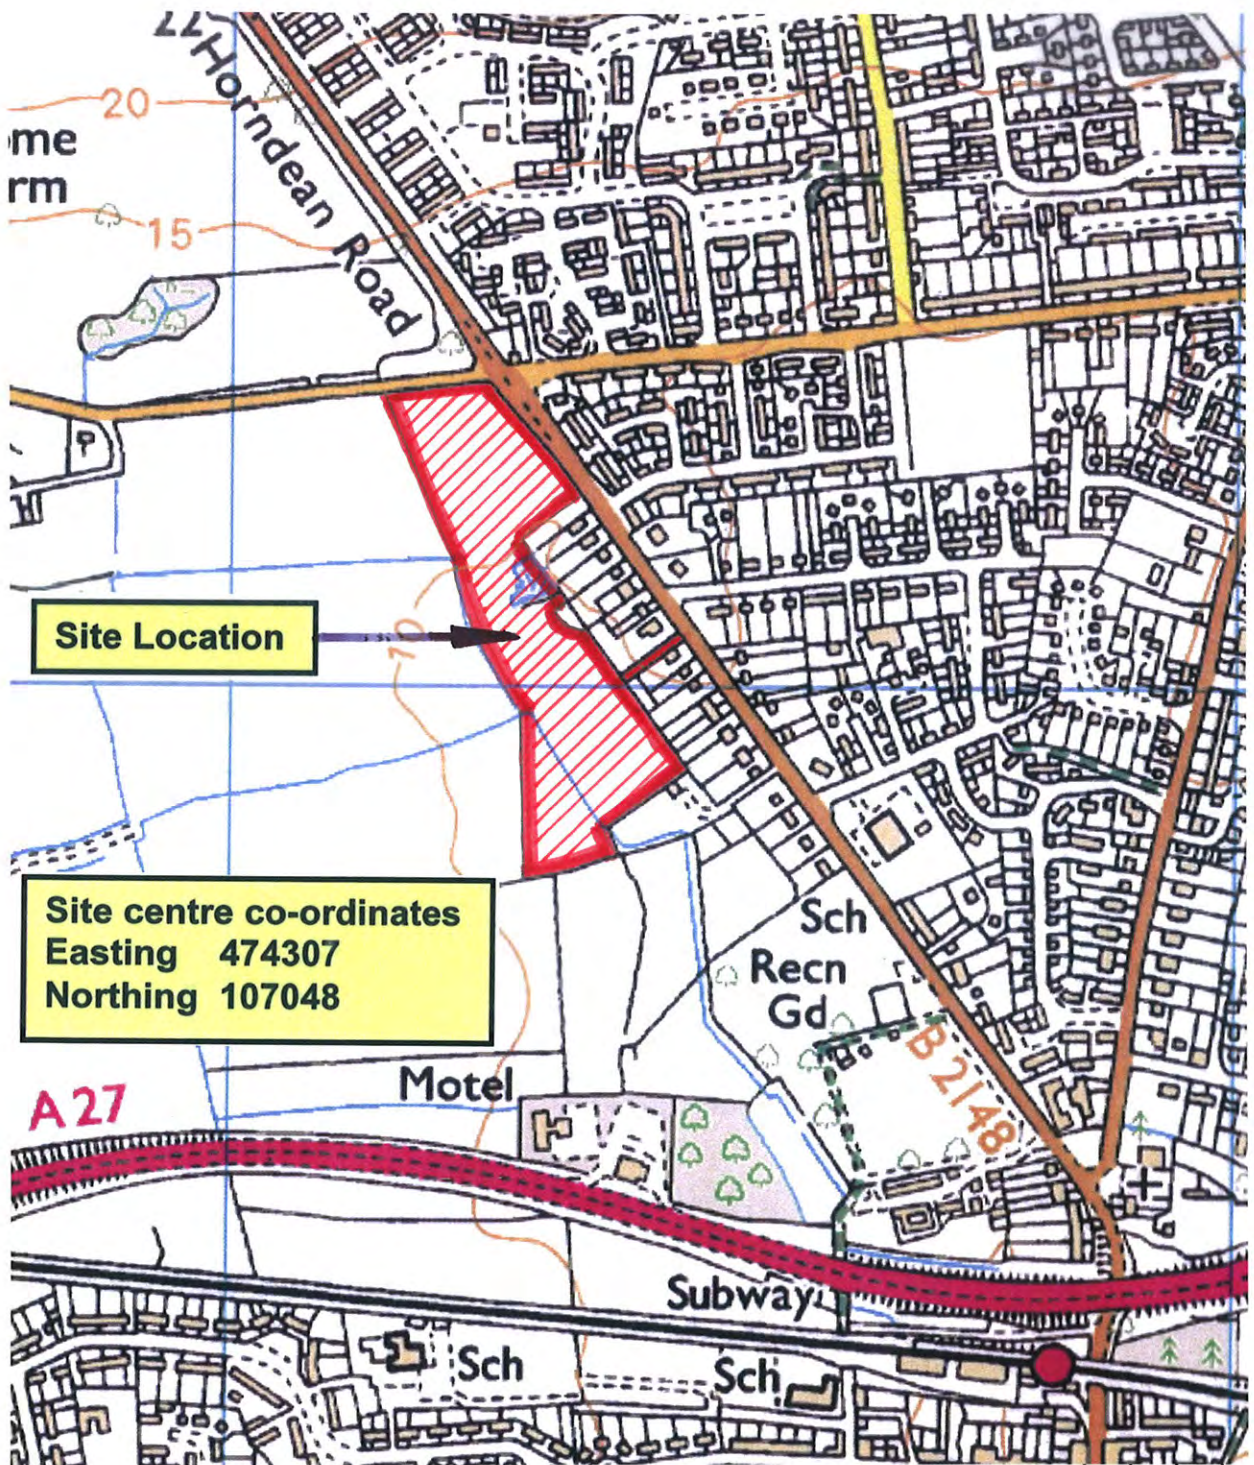

OFFICE 19
HART HOUSE
PRIESTLEY ROAD
BASINGSTOKE
HAMPSHIRE RG24 9PU

Telephone: 01256 638830
Fax: 01256 324943
Email: enquiries@c-a-uk.com
Web: www.c-a-uk.com

Job Title	Land West of Hordean Road, Emsworth	Scale	NTS	Date	Aug 13	Designed	GC
Drawing Title	Location Plan	Drawn	GG	Checked	GC	Approved	GC
Client	Chidden Farms	Job No	13-016	Figure No	FIGURE 1	Rev	

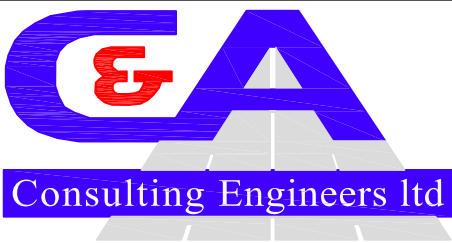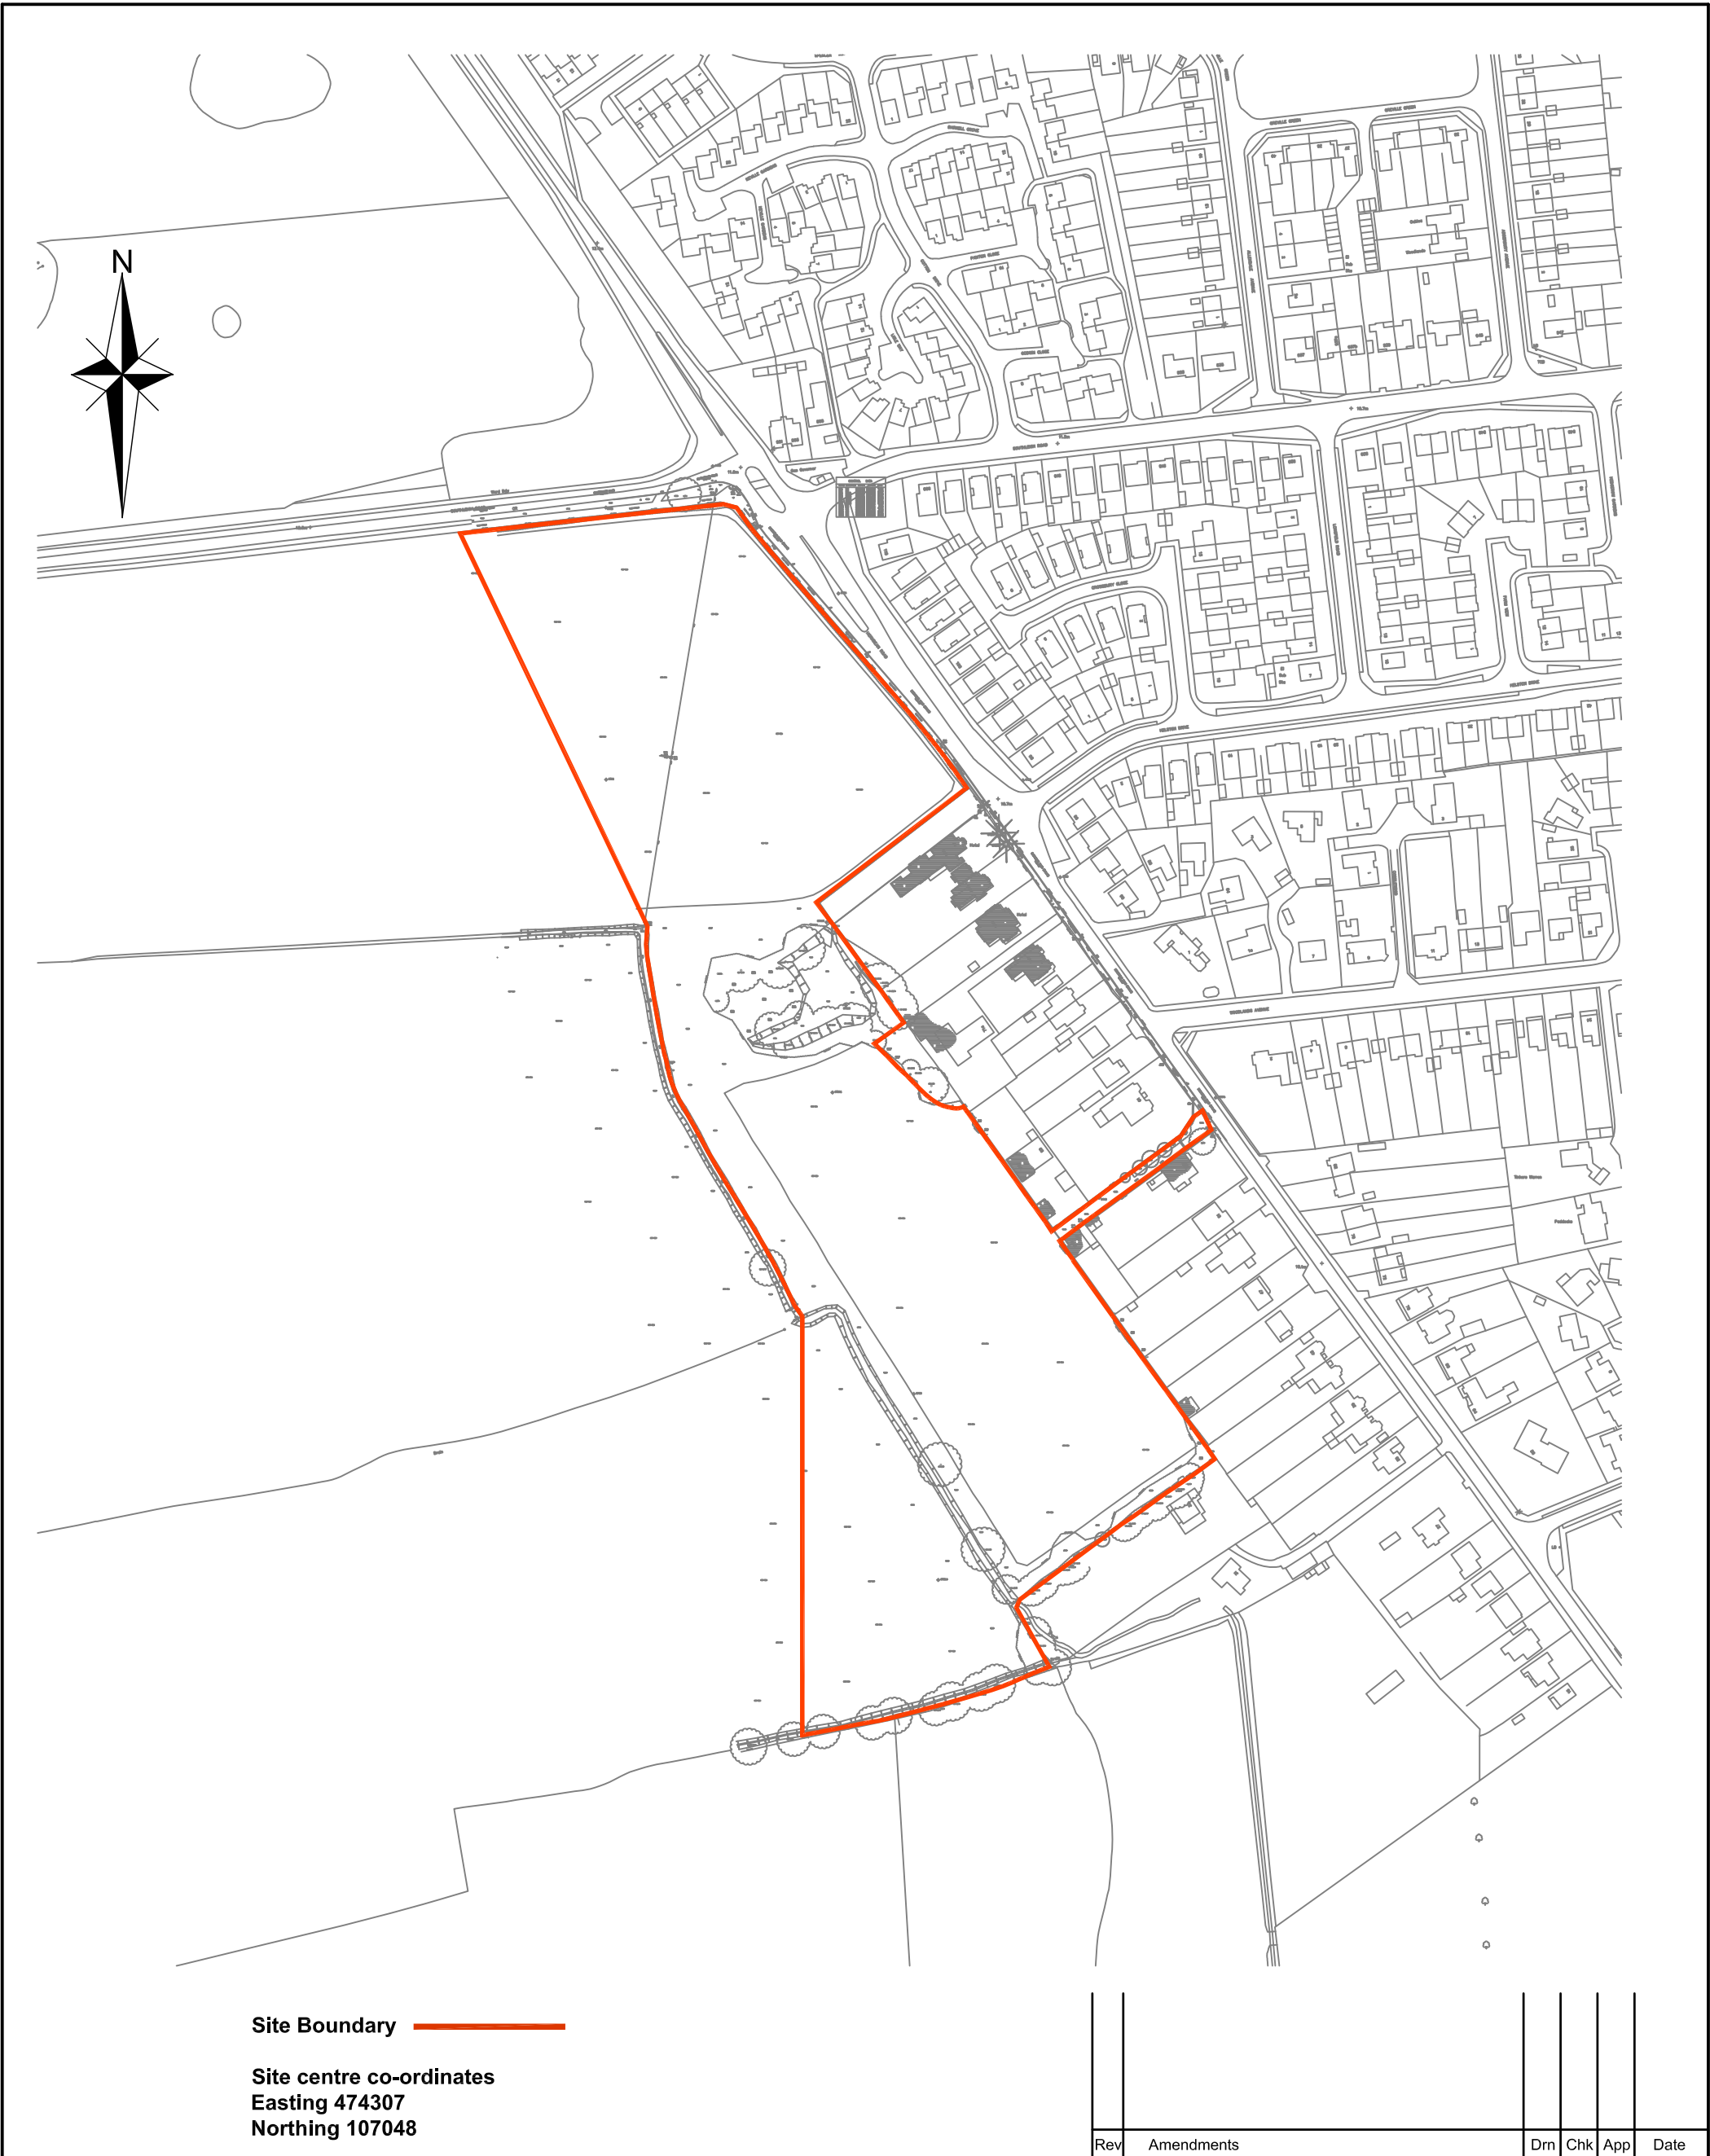

OFFICE 19
HART HOUSE
PRIESTLEY
ROAD
BASINGSTOKE
HAMPSHIRE RG24 9PU

Telephone: 01256 630830
Fax: 01256 324943
Email: enquiries@c-a.uk.com
Web: www.c-a.uk.com


Job Title	Land West of Horndean Road, Emsworth	Scale	NTS	Date	April 14	Designed	n/a
Drawing Title	Site Boundary Plan	Drawn	EV	Checked	GG	Approved	GC
Client	Chidden Farms	Job No	13-016	Drawing No	Figure 2	Rev	



Site Boundary ———

Site centre co-ordinates
Easting 474307
Northing 107048


Rev	Amendments				Date

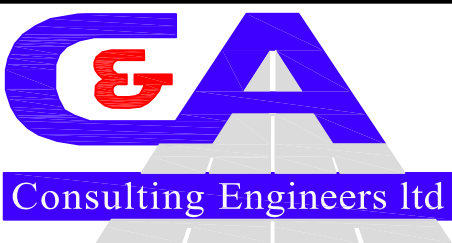

OFFICE 19
HART HOUSE
PRIESTLEY
ROAD
BASINGSTOKE
HAMPSHIRE RG24 9PU


Telephone: 01256 630830
Fax: 01256 324943
Email: enquiries@c-a.uk.com
Web: www.c-a.uk.com

Job Title	Land West of Horndean Road, Emsworth	Scale	NTS	Date	April 14	Designed	n/a
Drawing Title	Topographical Information	Drawn	EV	Checked	GG	Approved	GC
Client	Chidden Farms	Job No	13-016	Drawing No	Figure 3	Rev	

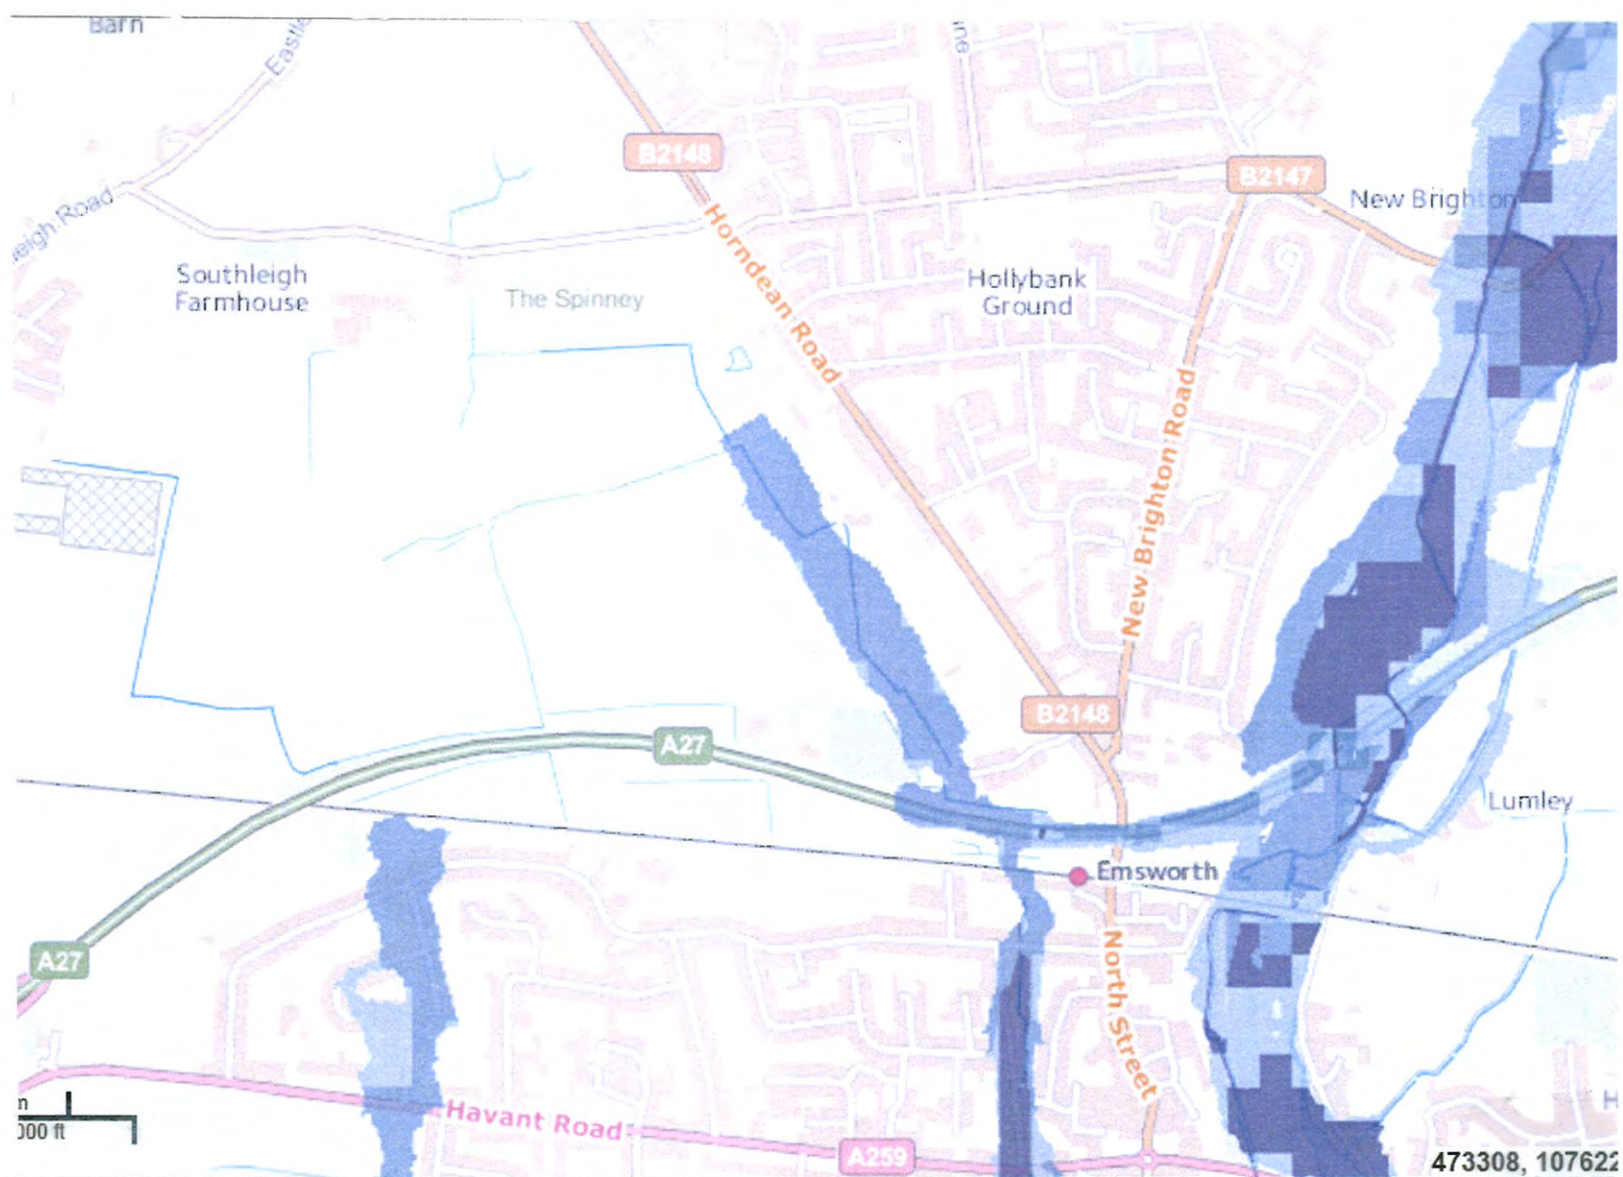

Map legend	
☒	Risk of Flooding from Rivers and Sea
	High
	Medium
	Low
	Very Low

Rev	Amendments	Drn	Chk	App	Date

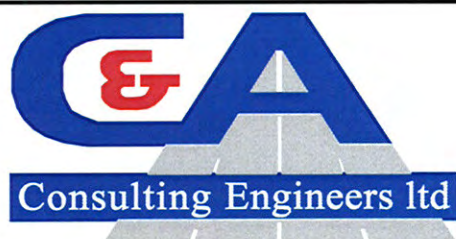


OFFICE 19
HART HOUSE
PRIESTLEY
ROAD
BASINGSTOKE
HAMPSHIRE RG24 9PU
Telephone: 01256 630830
Fax: 01256 324943
Email: enquiries@c-a.uk.com
Web: www.c-a.uk.com

Job Title	Land West of Hordean Road, Emsworth	Scale	NTS @ A3	Date	April 14	Designed	n/a
Drawing Title	Flood Zones derived from EA	Drawn	EV	Checked	GG	Approved	GC
Client	Chidden Farms	Job No	13-016	Drawing No	Figure 4	Rev	



Map legend	
☒	Risk of Flooding from Surface Water
	High
	Medium
	Low
	Very Low

Rev	Amendments	Drm	Chk	App	Date

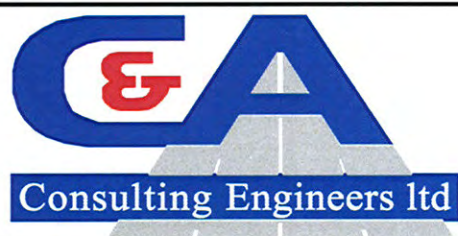


OFFICE 19
HART HOUSE
PRIESTLEY
ROAD
BASINGSTOKE
HAMPSHIRE RG24 9PU
Telephone: 01256 630830
Fax: 01256 324943
Email: enquiries@c-a.uk.com
Web: www.c-a.uk.com

Job Title	Land West of Horndean Road, Emsworth	Scale	NTS @ A3	Date	April 14	Designed	n/a
Drawing Title	Surface Flood Zones derived from EA	Drawn	EV	Checked	GG	Approved	GC
Client	Chidden Farms	Job No	13-016	Drawing No	Figure 5	Rev	



Superficial Deposits

Data derived from British Geological Survey Data

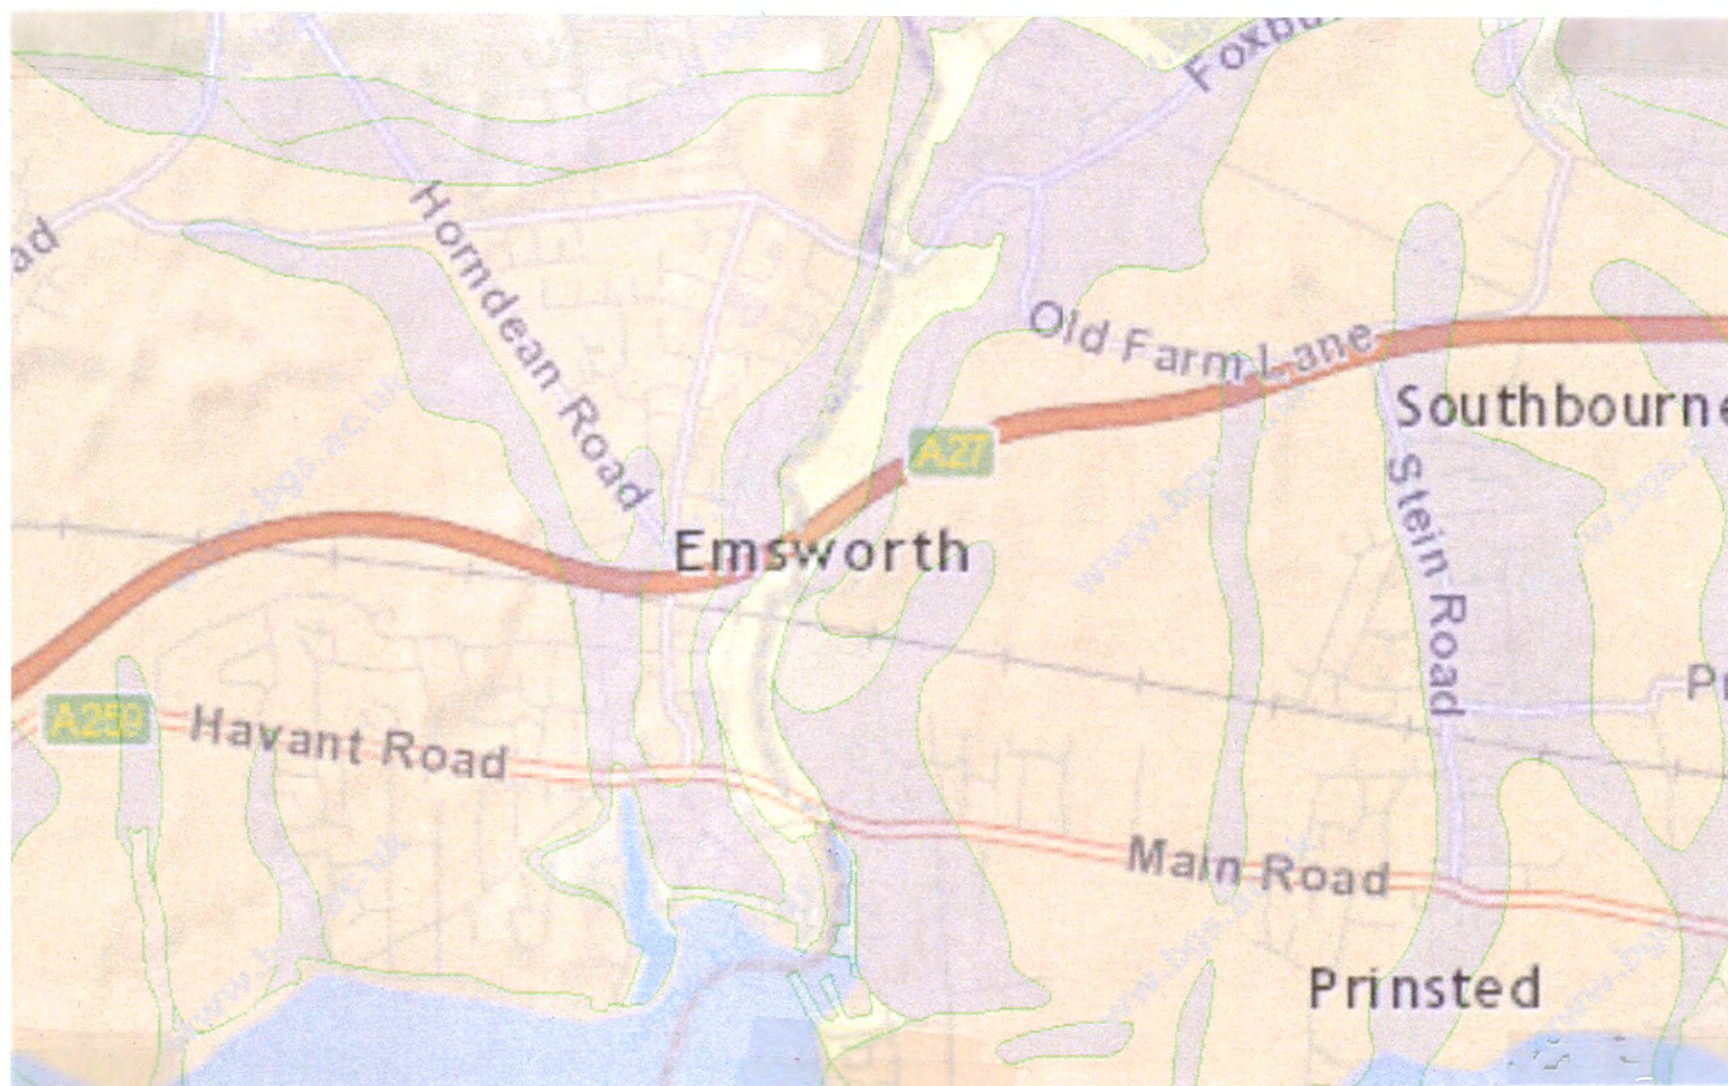


1:50 000 scale geology

Superficial deposits

- ☐ ALLUVIUM - CLAY, SILT, SAND AND GRAVEL
- ☐ BEACH AND TIDAL FLAT DEPOSITS (UNDIFFERENTIATED) - CLAY, SILT, SAND AND GRAVEL [UNLITHIFIED DEPOSITS]
- ☐ HEAD - GRAVEL, CLAYEY
- ☐ HEAD - CLAY, SILT, SAND AND GRAVEL
- ☐ RAISED BEACH DEPOSITS, 1 - SAND AND GRAVEL
- ☐ RAISED MARINE DEPOSITS - SAND AND GRAVEL
- ☐ RIVER TERRACE DEPOSITS (UNDIFFERENTIATED) - SAND, SILT AND CLAY

Rev	Amendments	Drm	Chk	App	Date

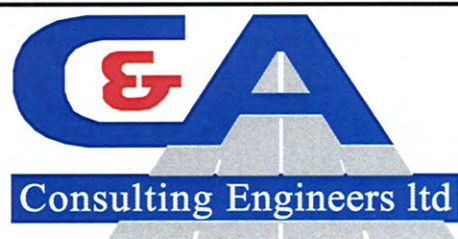

OFFICE 19
HART HOUSE
PRIESTLEY
ROAD
BASINGSTOKE
HAMPSHIRE RG24 9PU


Telephone: 01256 630830
Fax: 01256 324943
Email: enquiries@c-a.uk.com
Web: www.c-a.uk.com

Job Title	Land West of Horndean Road, Emsworth	Scale	NTS @ A3	Date	April 14	Designed	n/a
Drawing Title	British Geographical Society Data	Drawn	EV	Checked	GG	Approved	GC
Client	Chiden Farms	Job No	13-016	Drawing No	Figure 6	Rev	



Bedrock Deposits

Data derived from British Geological Survey Data

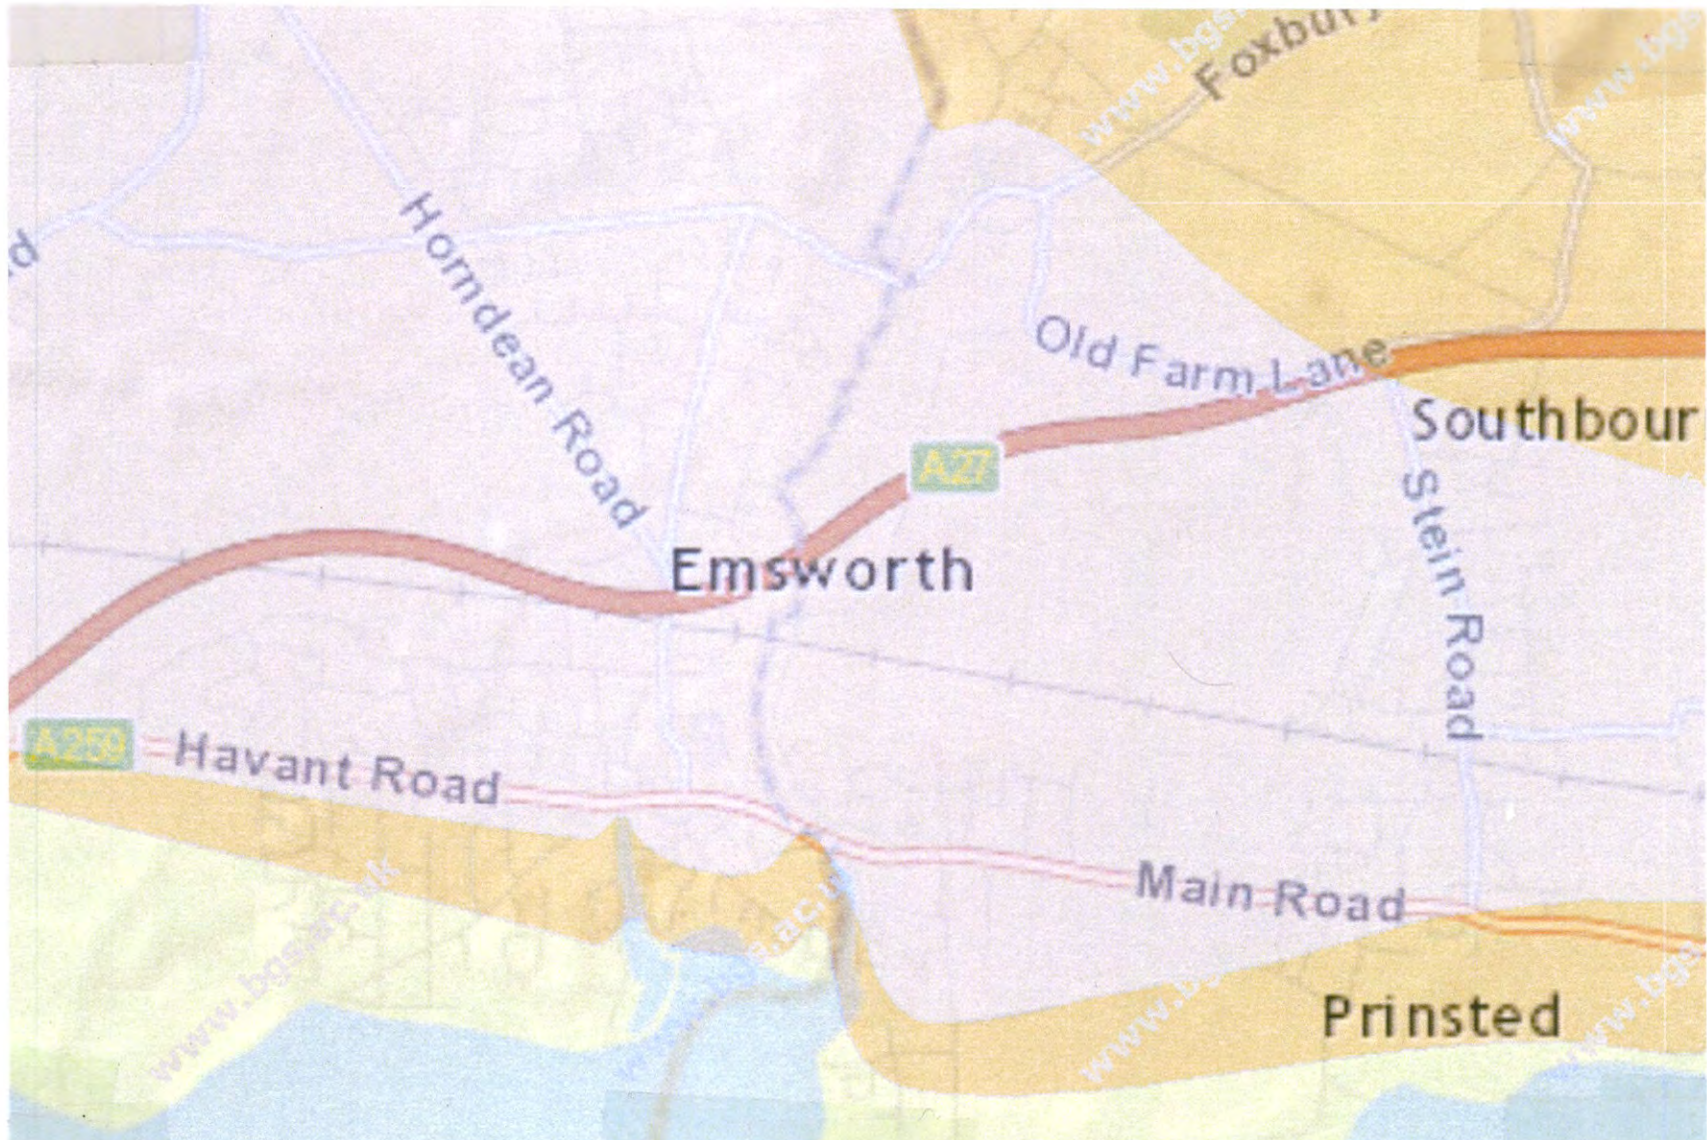


1:50 000 scale geology

Bedrock geology

-  [BOGNOR SAND MEMBER - SAND](#)
-  [LONDON CLAY FORMATION - CLAY, SILT AND SAND](#)
-  [LONDON CLAY FORMATION - SAND](#)
-  [LAMBETH GROUP - CLAY, SILT AND SAND](#)
-  [TARRANT CHALK MEMBER - CHALK](#)
-  [LEWES NODULAR CHALK FORMATION, SEAFORD](#)
-  [CHALK FORMATION, NEWHAVEN CHALK FORMATION, CULVER CHALK FORMATION](#)


Rev	Amendments	Drn	Chk	App	Date

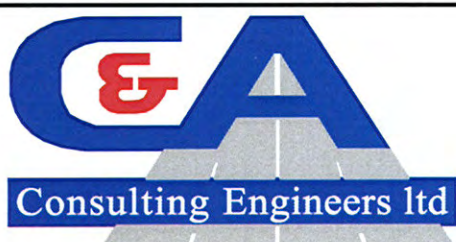

OFFICE 19
HART HOUSE
PRIESTLEY
ROAD
BASINGSTOKE
HAMPSHIRE RG24 9PU

Telephone: 01256 630830
Fax: 01256 324943
Email: enquiries@c-a.uk.com
Web: www.c-a.uk.com

Job Title	Land West of Horndean Road, Emsworth	Scale	NTS @ A3	Date	April 14	Designed	n/a
Drawing Title	British Geographical Society Data	Drawn	EV	Checked	GG	Approved	GC
Client	Chidden Farms	Job No	13-016	Drawing No	Figure 7	Rev	

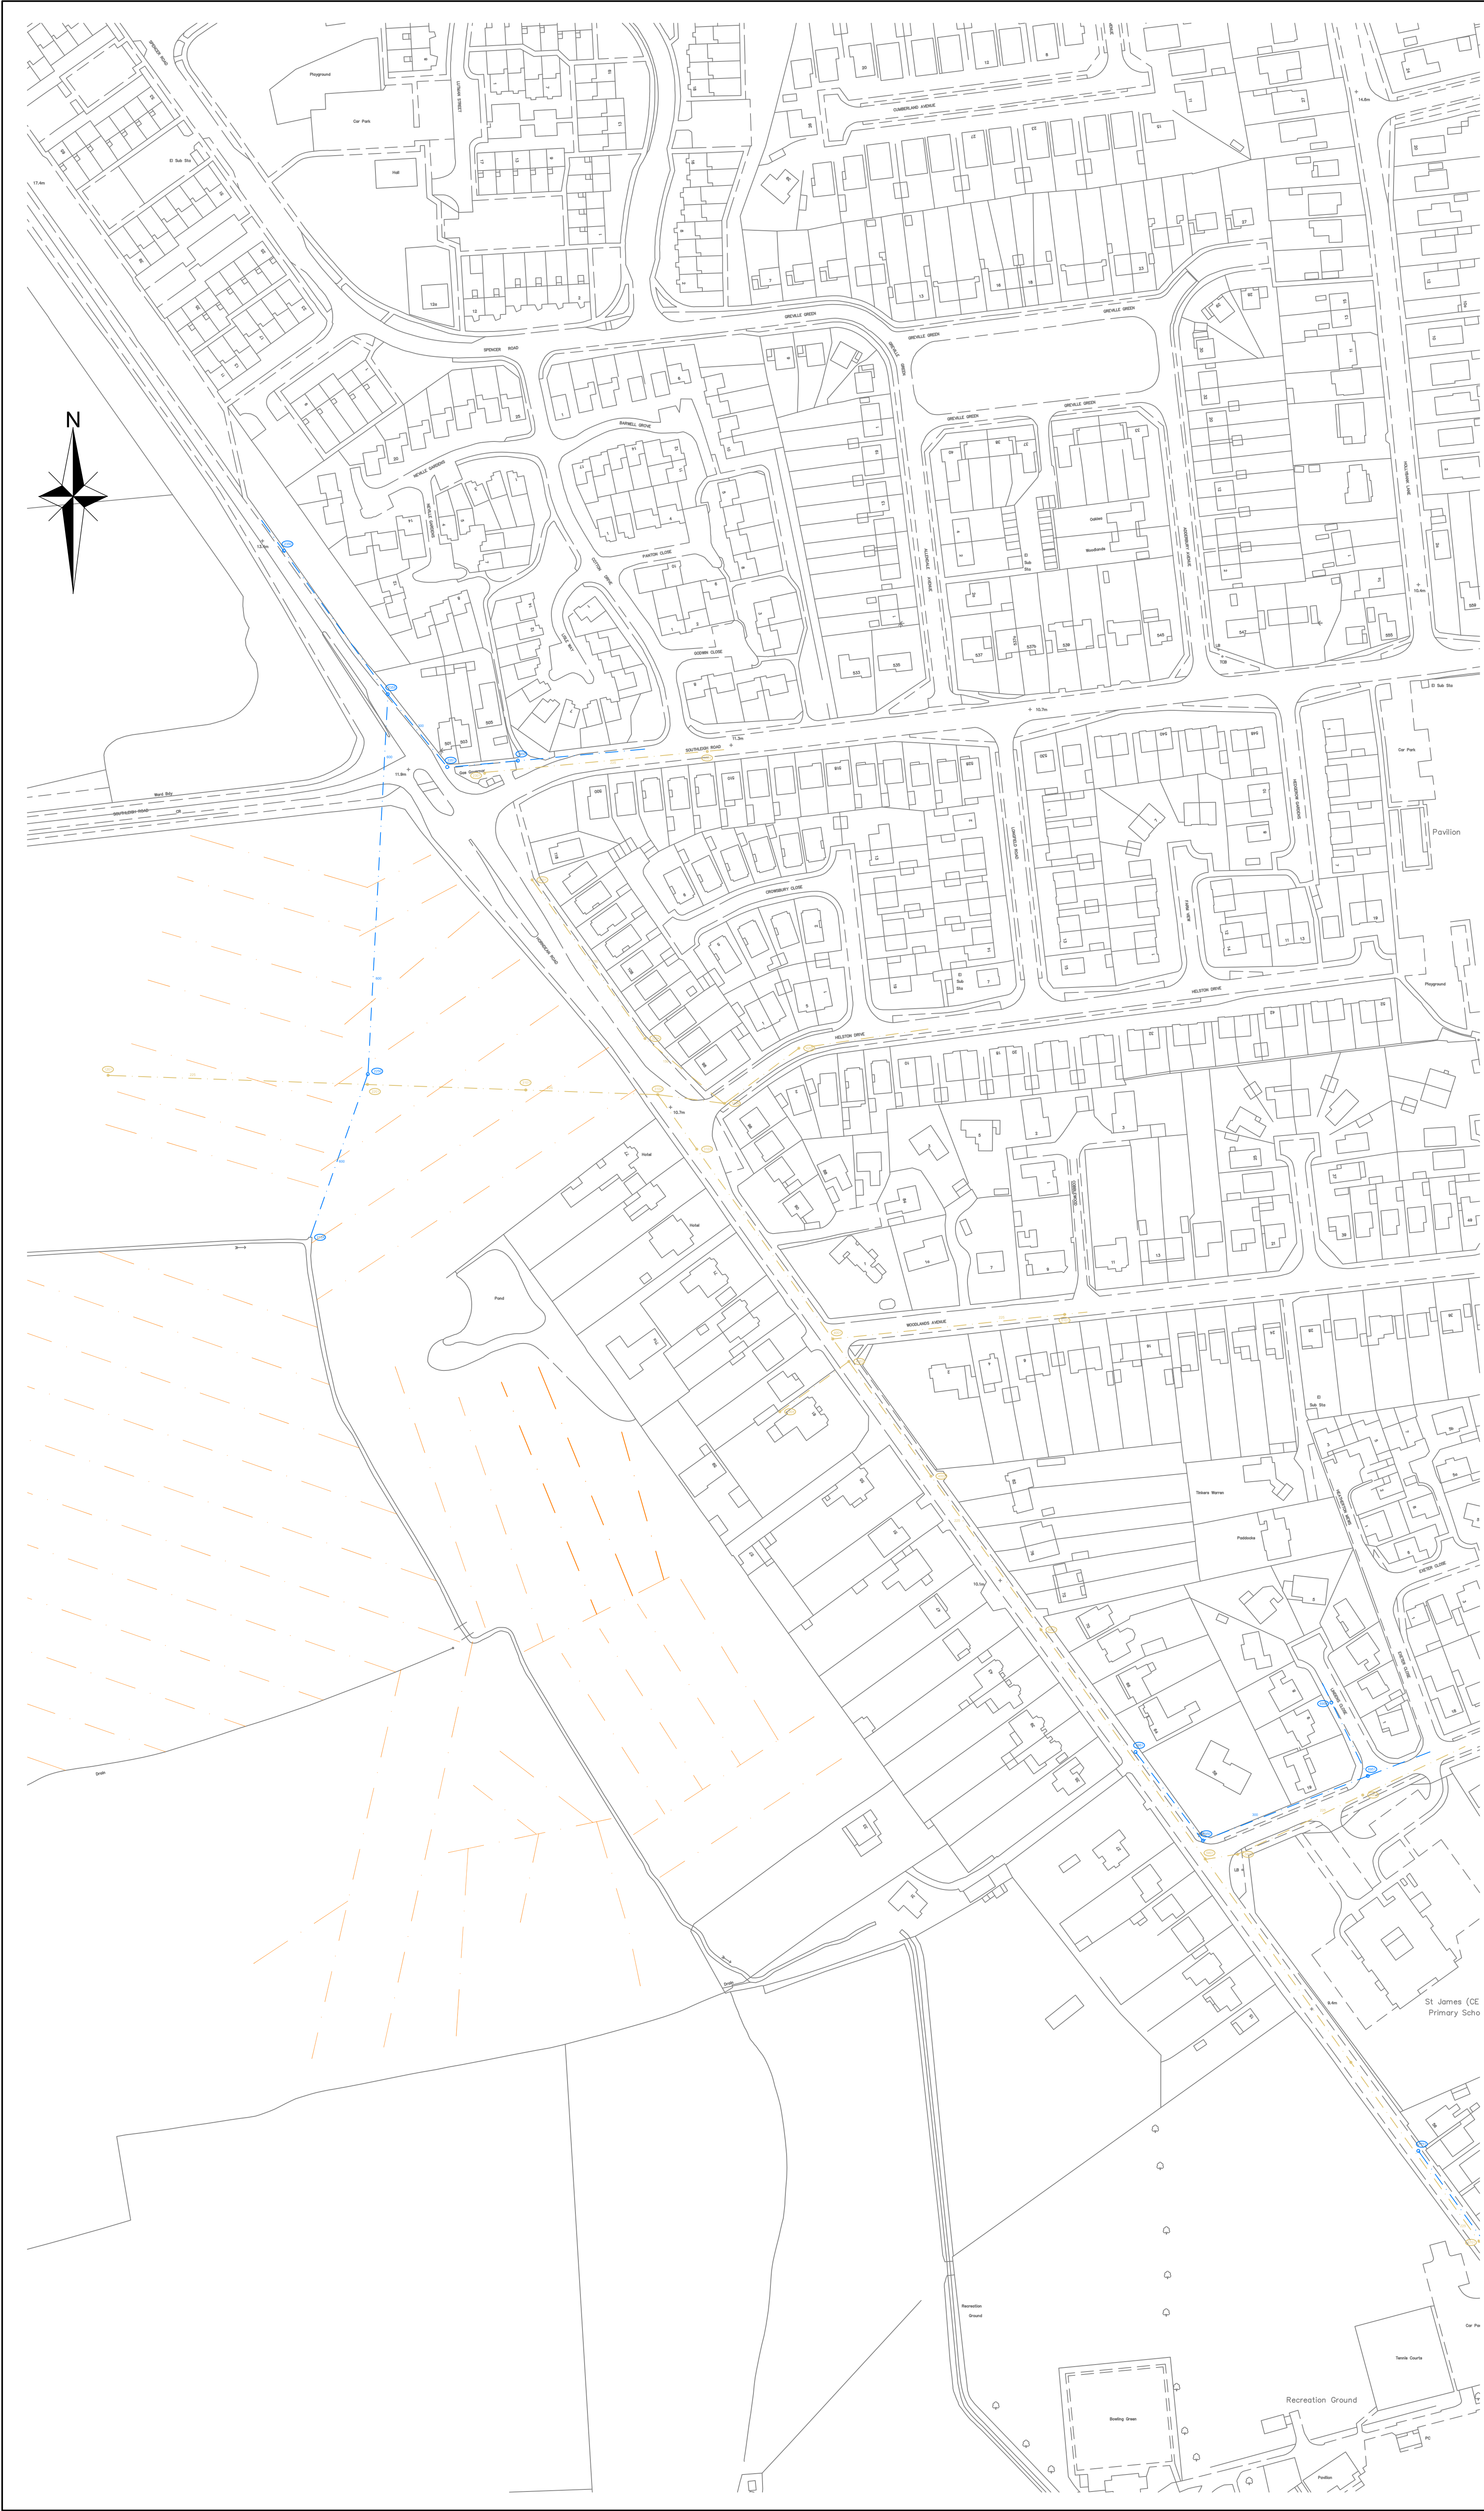

NOTES

Legend

Combined Drainage

Foul Drainage

Surface Water

Existing land drains

All services shown have been transferred from relevant statutory undertakers plans and therefore C and A Consulting Engineers Limited can accept no responsibility for there accuracy.

Rev	Amendments	Drn	Chk	App	Date																		
Consulting Engineers Ltd OFFICE: 10 HART HOUSE PRIESTLEY ROAD HANTSSTONE HAMPSHIRE RG24 9PL Telephone: 01256 638839 Fax: 01256 324943 Email: enquiries@ce-a.co.uk Web: www.c-a-uk.com Job Title Land at Southleigh Farm, Emsworth, Hants Drawing Title Existing Drainage Layout Client Chidden Farms <table><tr><td>Scale</td><td>Date</td><td>Designed</td></tr><tr><td>1:1250 @ A1</td><td>Nov 2013</td><td>n/a</td></tr><tr><td>Drawn</td><td>Checked</td><td>Approved</td></tr><tr><td>EV</td><td>GG</td><td>GC</td></tr><tr><td>Job No</td><td>Drawing No</td><td>Rev</td></tr><tr><td>13 - 016</td><td>13 - 016 / Figure 8</td><td></td></tr></table>						Scale	Date	Designed	1:1250 @ A1	Nov 2013	n/a	Drawn	Checked	Approved	EV	GG	GC	Job No	Drawing No	Rev	13 - 016	13 - 016 / Figure 8	
Scale	Date	Designed																					
1:1250 @ A1	Nov 2013	n/a																					
Drawn	Checked	Approved																					
EV	GG	GC																					
Job No	Drawing No	Rev																					
13 - 016	13 - 016 / Figure 8																						