


MATERIALS KEY


Ref: Material:

- A
- FACING BRICK
- B
- CONCRETE INTERLOCKING TILE
- C
- KNAPPED FLINT
- D
- PAINTED RENDER
- E
- PVC FRAMED DG UNITS
- F
- PVC FASCIAS & RW GOODS
- G
- FACING BRICK QUOINS & DETAILS
- H
- ETERNIT GLASAL CLADDING

PROPOSED COLOURS TO BE AGREED

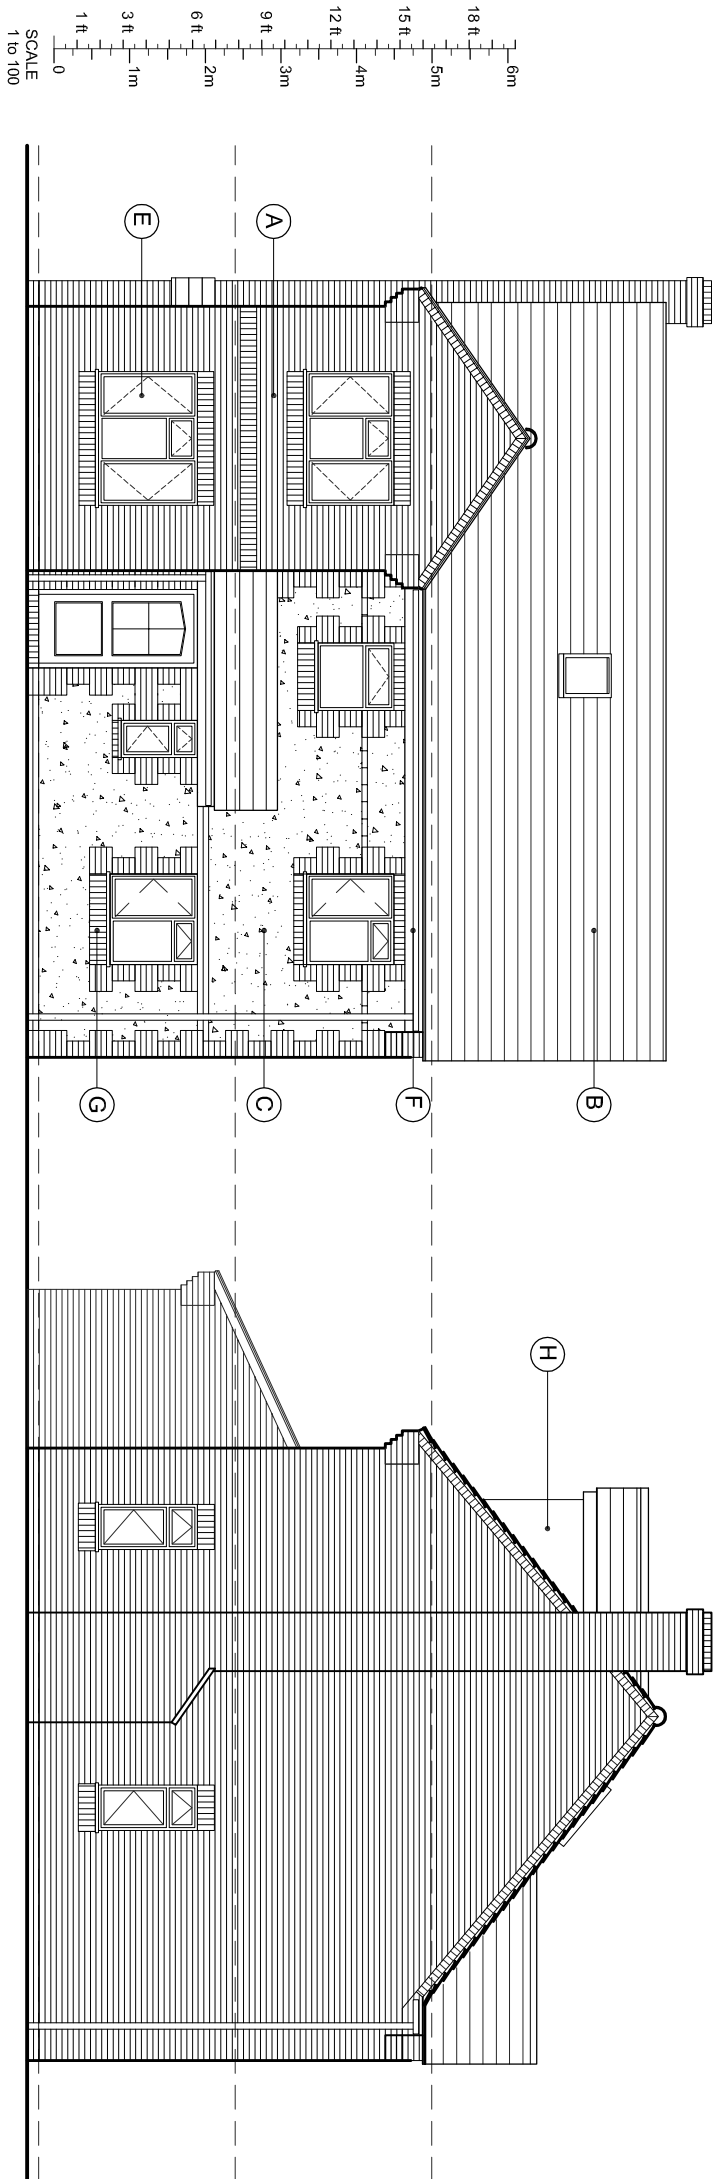

FRONT ELEVATION (WEST) TO
LEIGH ROAD

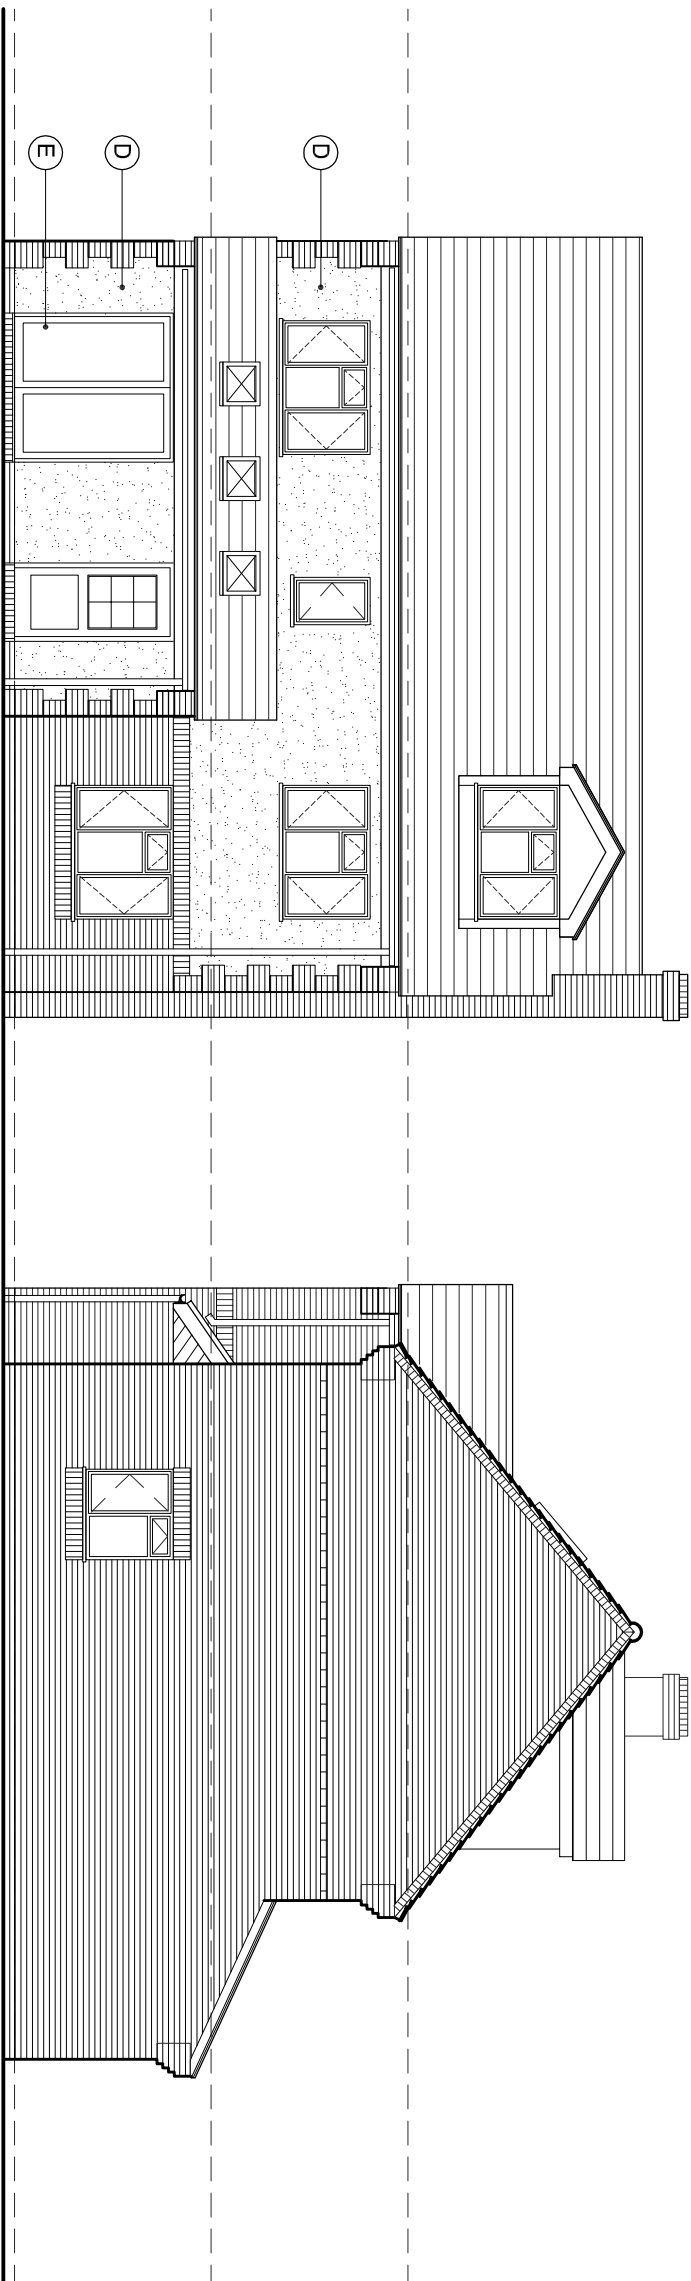

REAR ELEVATION (EAST)

SIDE ELEVATION (SOUTH)

e-mail to : nicholsn@talktalk.net

Building Design - Fine Art & Design - Computer Graphics - Animation

Paul Nicholson

D e s i g n

36 Nichol Place, Colford St. Luke, Somerset TA4 1LD - tel: 01823 619 090

Client :

Mr. M. Patterson

Title :

PLOT 1 -
4 Bed Detatched
171.6m2 -
ELEVATIONS

Scale

1:100

Drawing no.

0214 / 04

Date

Jan 2014

Drawn by

pn

Checked by

pn

Revision :

.

PAUL NICHOLSON DESIGN