




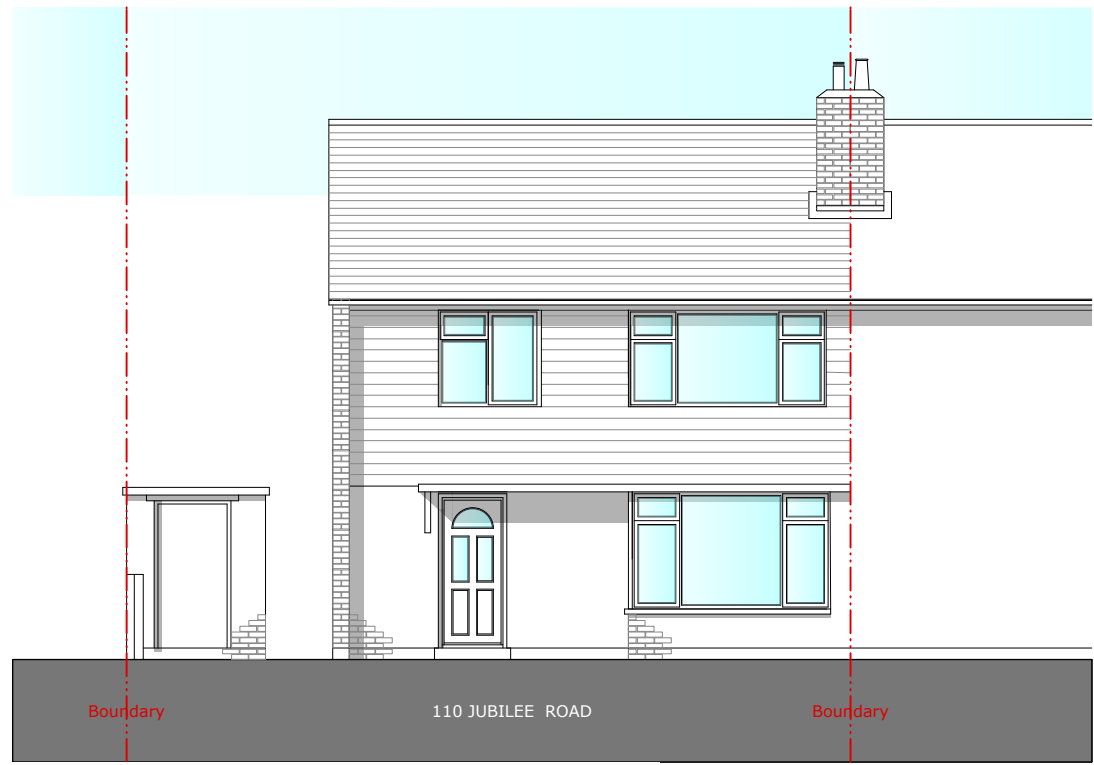

SOUTH ELEVATION EXISTING 1:100

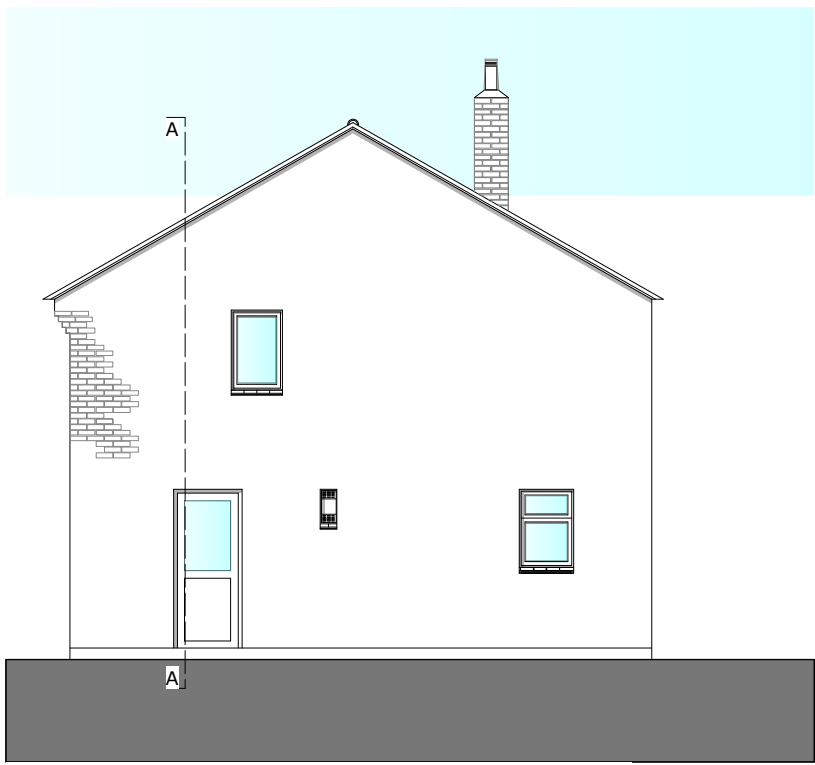


WEST ELEVATION EXISTING 1:100

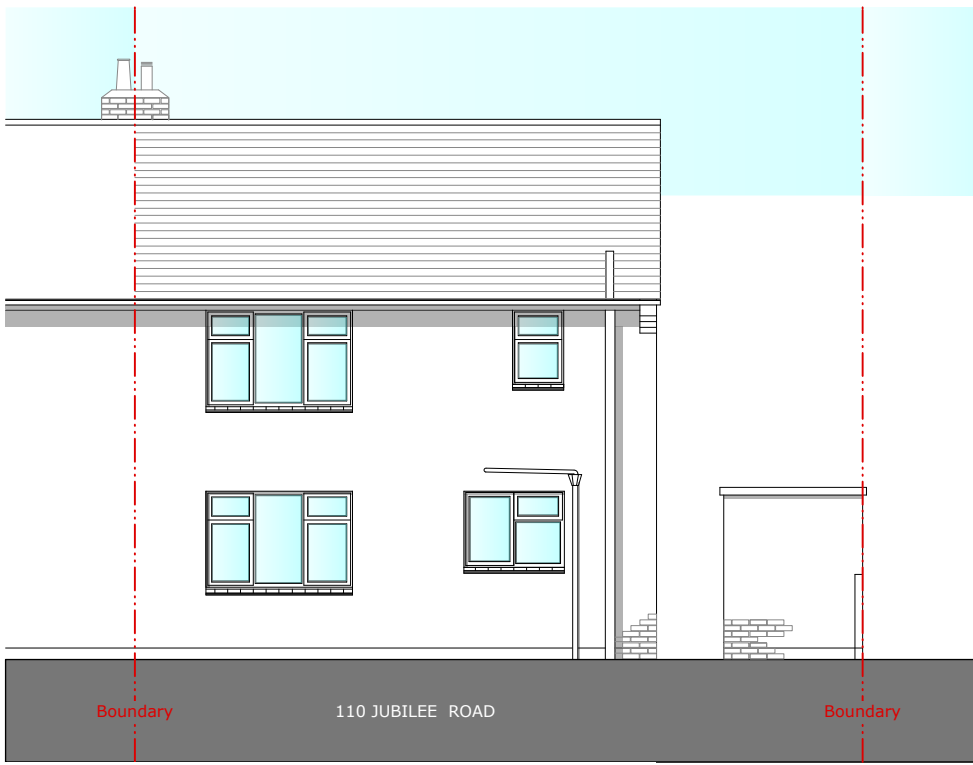


NORTH ELEVATION EXISTING 1:100




WEST ELEVATION EXISTING 1:100

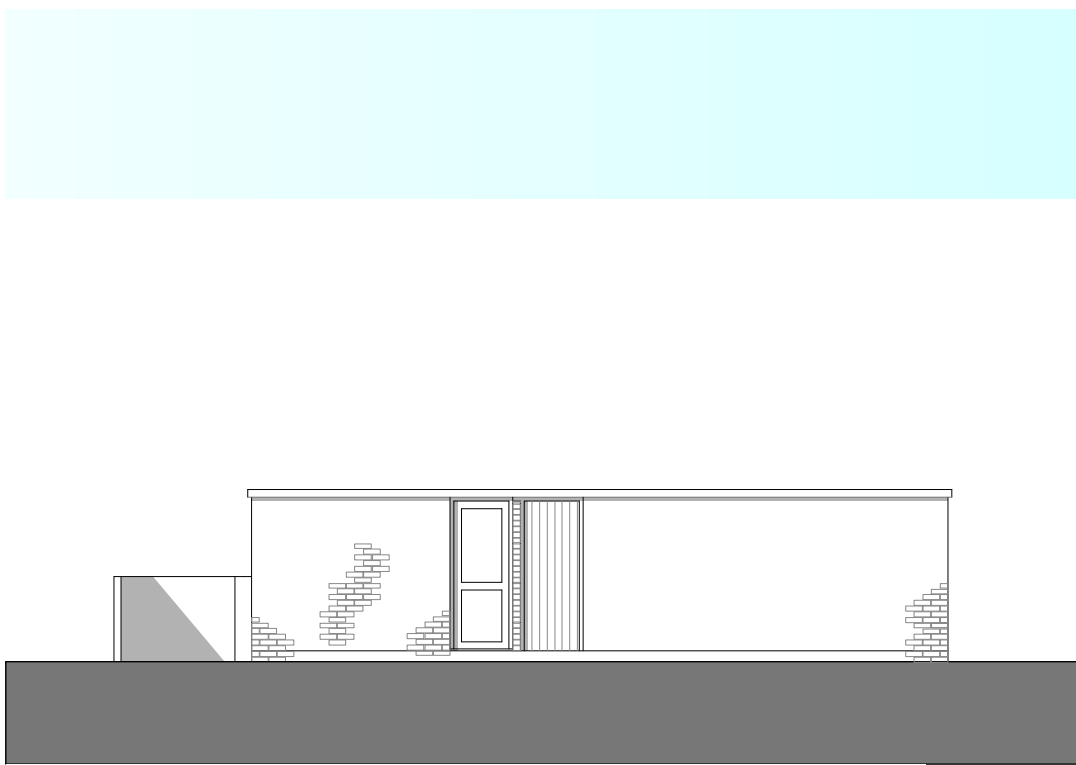


EAST ELEVATION (OUTBUILDING) EXISTING 1:100

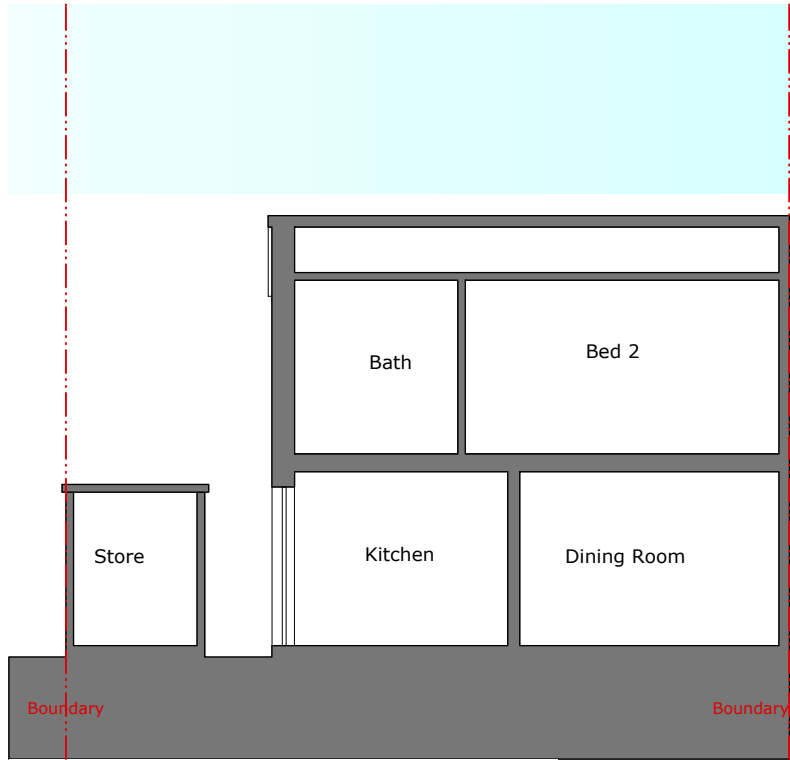


SECTION A/A EXISTING 1:100

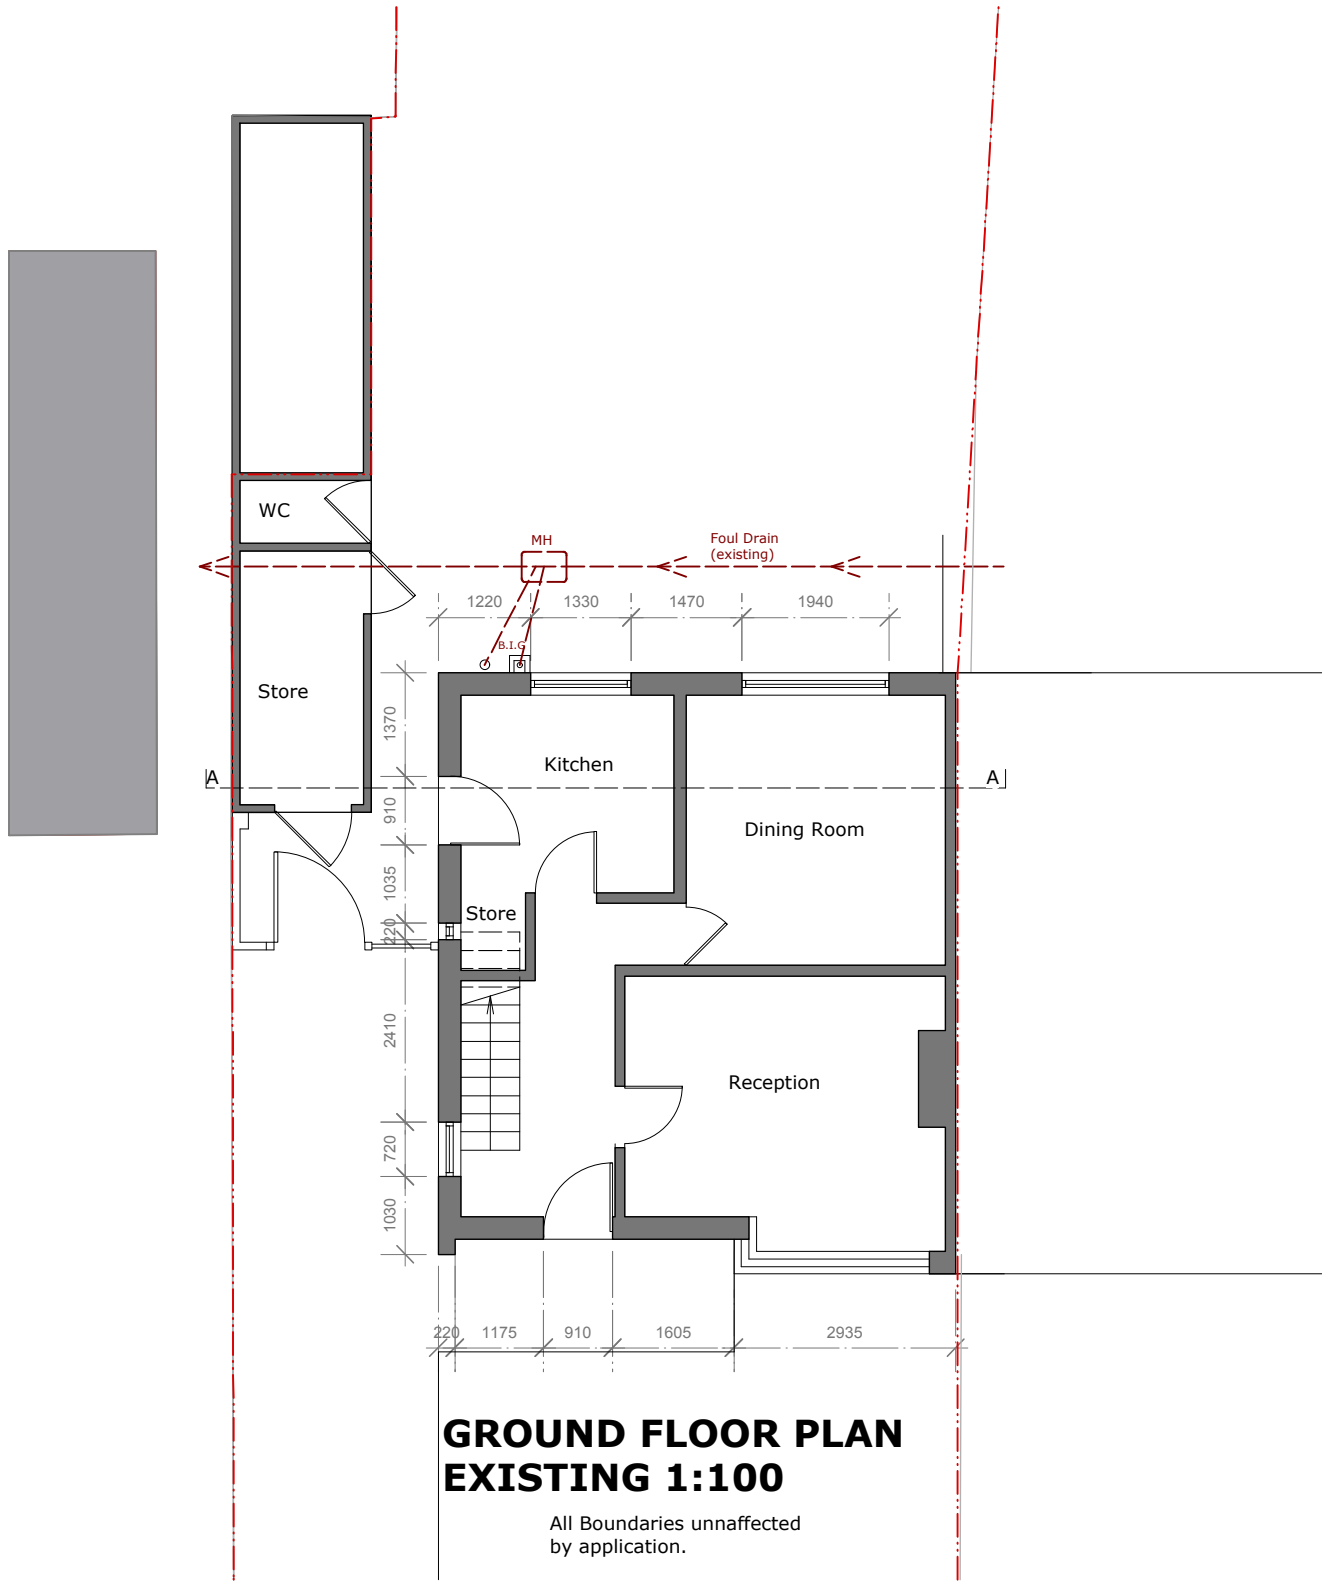

GROUND FLOOR PLAN EXISTING 1:100

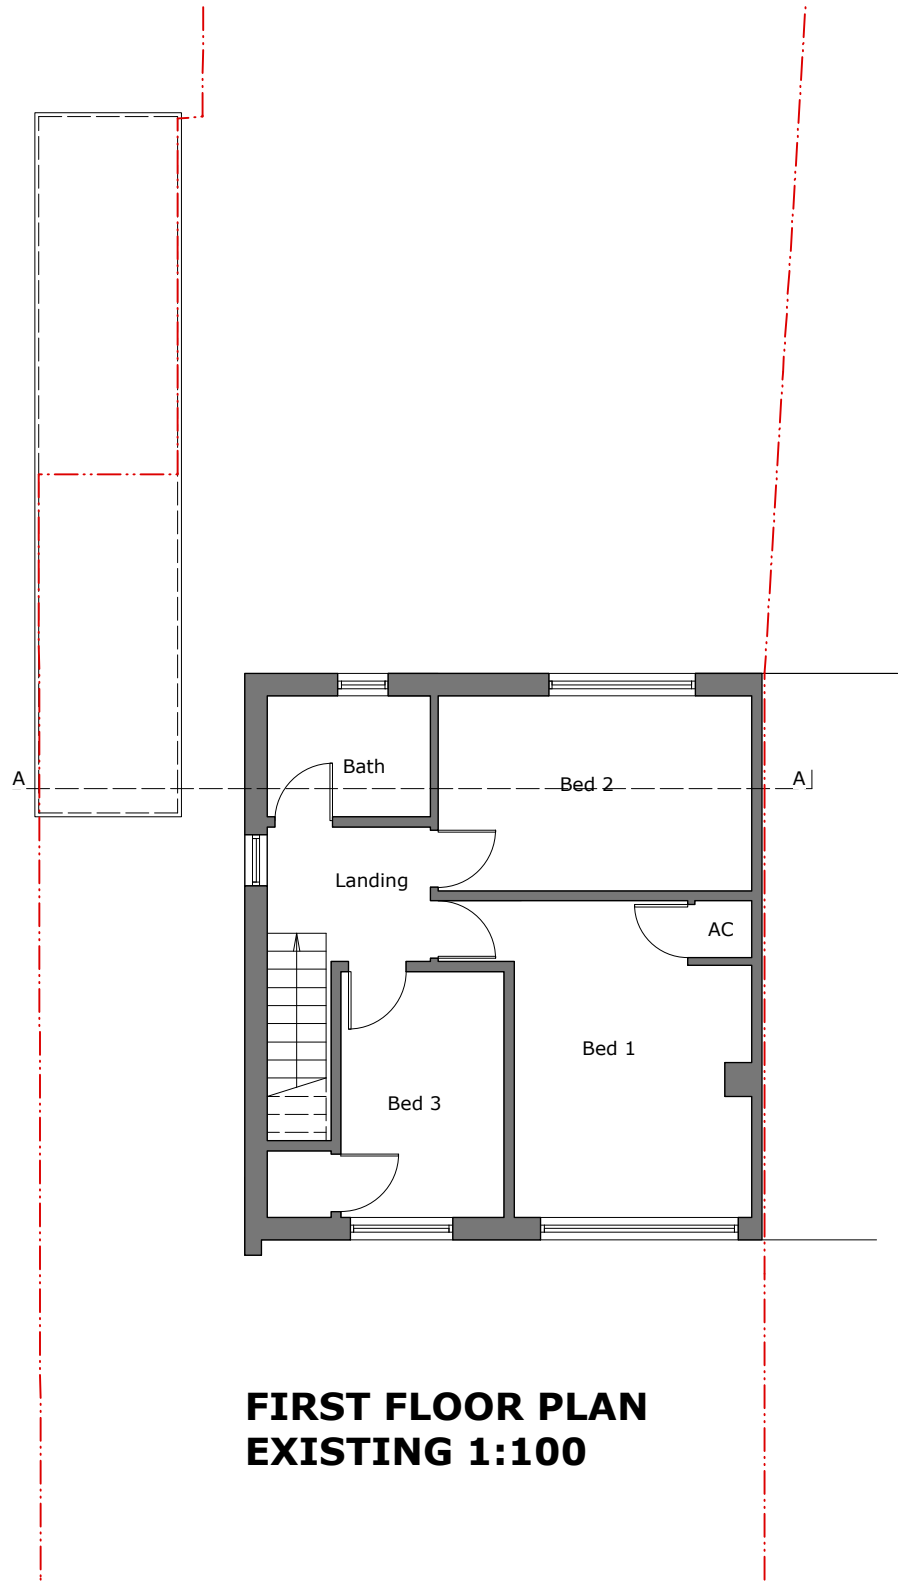

FIRST FLOOR PLAN EXISTING 1:100

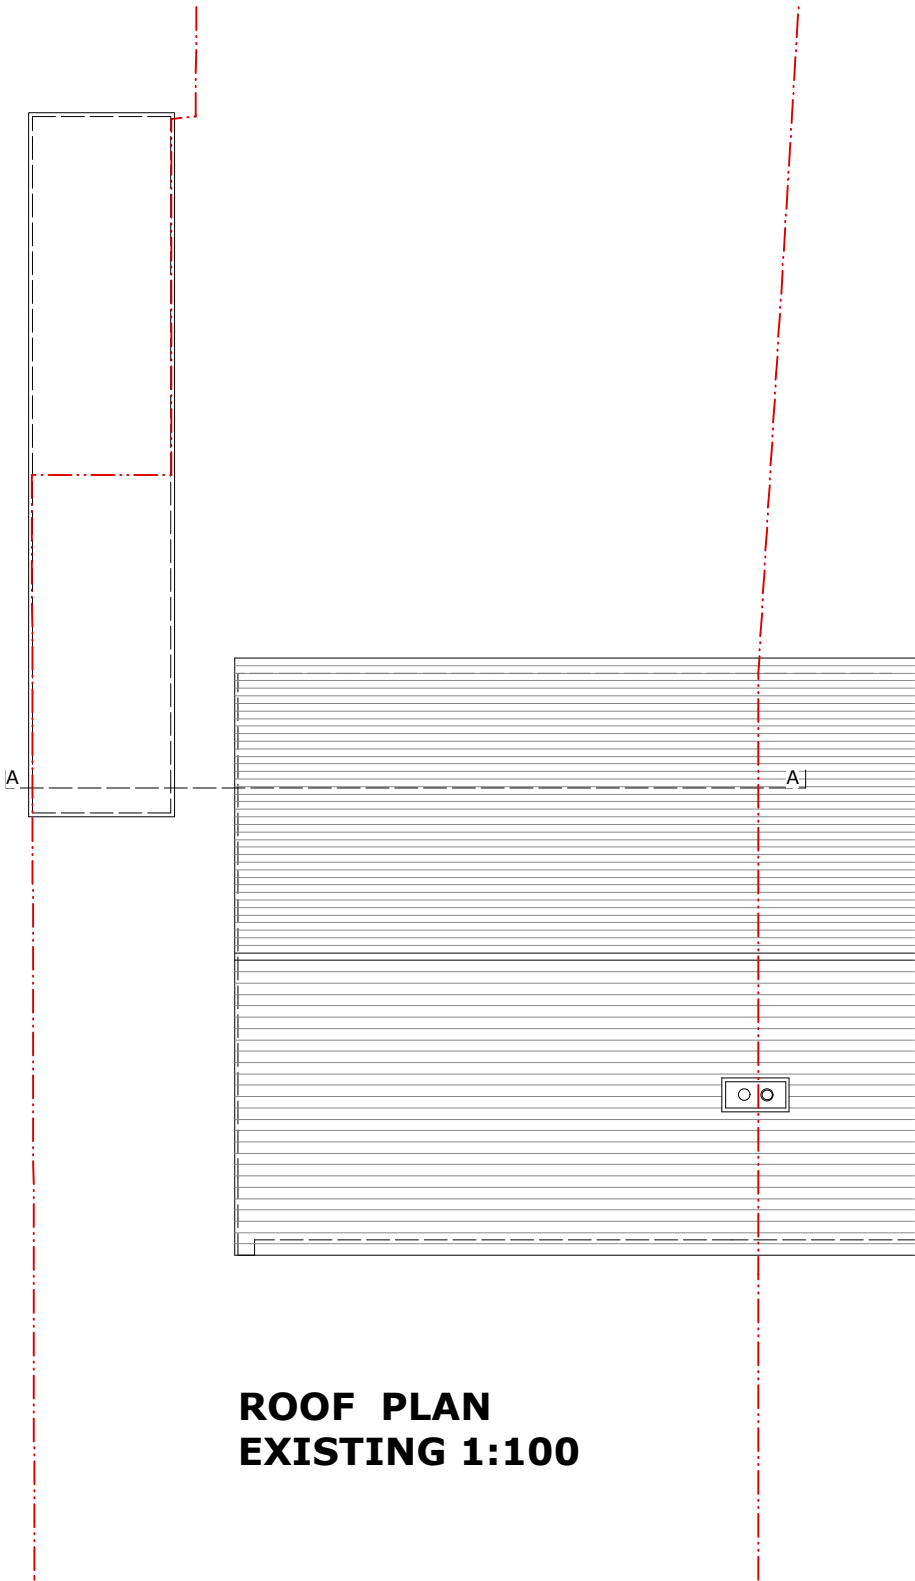

ROOF PLAN EXISTING 1:100

Notes
Use only Figured Dimensions
Always check dimensions on site and report any discrepancies to the Architect.
Not for construction unless marked for this purpose.

REVISION	DESCRIPTION	DRAWN BY	DATE

SWR ARCHITECT SWR Architect 5 Furze Meadow, Nyewood Petersfield, Hants GU31 5JB T: 01730 821072 E: swr.architect@gmail.com			
TITLE Elevations/Plans Existing 110 jubilee road, Waterloooville, PO7 7RG			
DRAWING NUMBER	REVISION	STATUS	DATE
1003/101	-	Planning	Dec 2013
DRAWN BY	SWR		