





Front Elevation

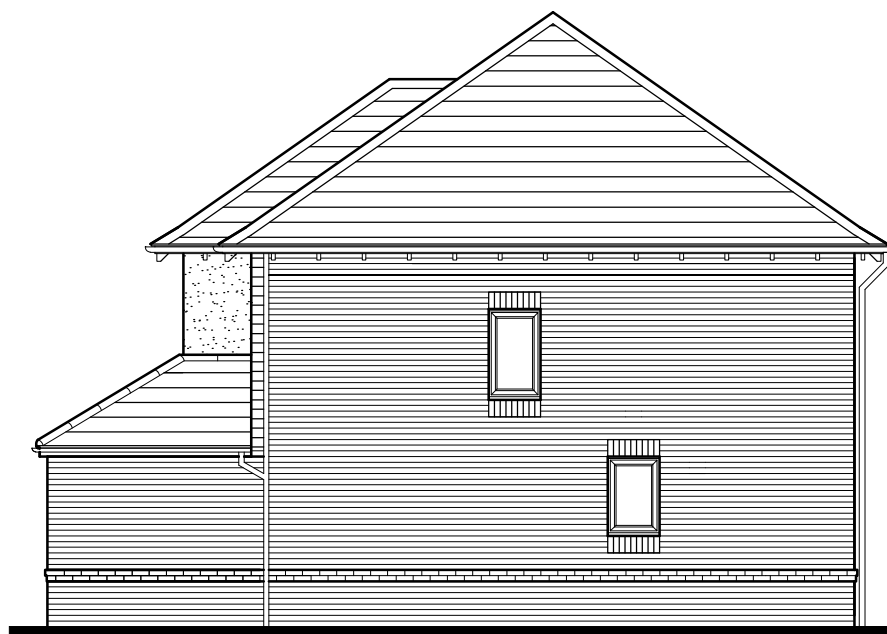


Side Elevation




Rear Elevation

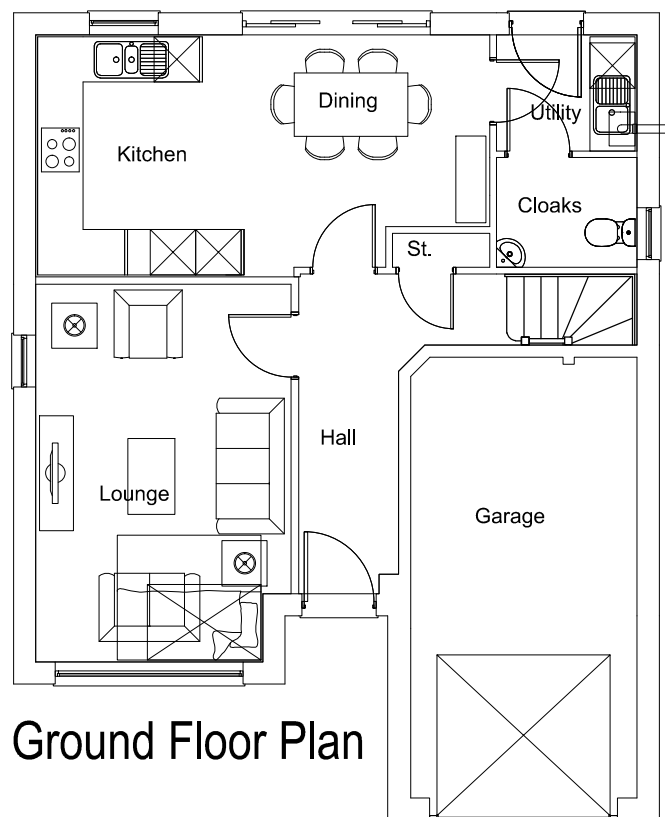

Ground Floor Plan

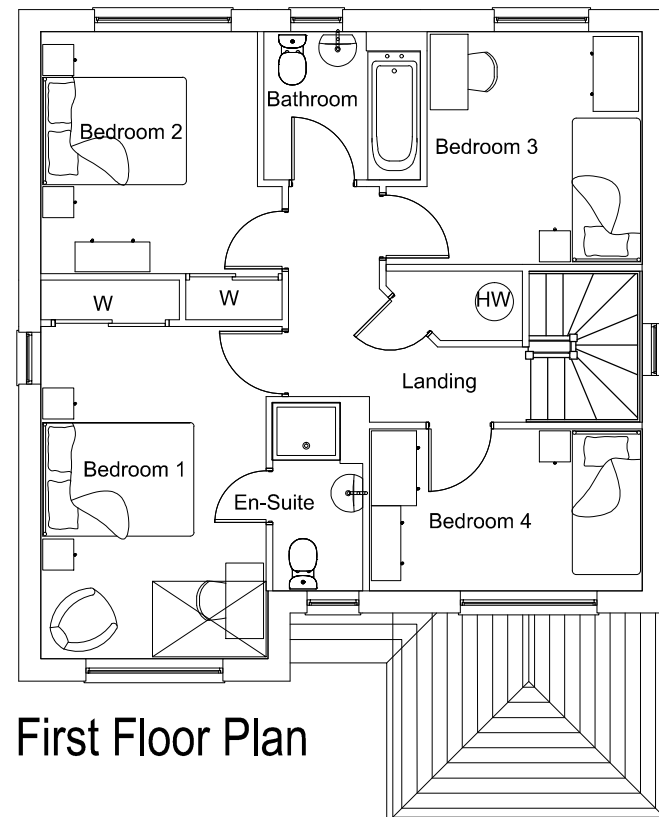

First Floor Plan

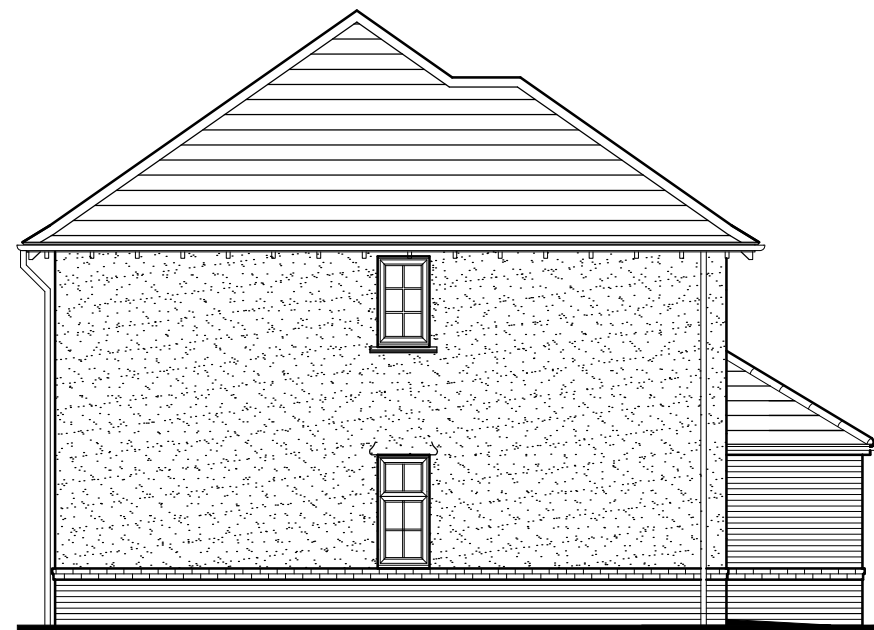

Side Elevation

NOTES

Permission is granted to scale from this drawing for the purpose of Local Authority Planning Approval only. In all other circumstances DO NOT scale from this drawing. Please contact this office for any additional information required.

Contractors, Sub Contractors and Suppliers are to check all relevant dimensions and levels of the site and building before commencing any shop drawings or building work. Any discrepancies should be recorded to the Architect.

Where applicable this drawing is to be read in conjunction with the Consultants' drawings.

This drawing is the copyright of Tetlow King Ltd ©. All rights reserved.

Ordnance Survey Data © Crown Copyright. All rights reserved. Licence No. 100007359 Plots would be built in the alternative of brick or render notwithstanding the 'illustrative' notation of elevational details on the plot layout.

REV	DESCRIPTION	DATE	AUTH	CHK'D
A	Eaves detail amended.	31.03.14	ND	
B	Brick plinths & materials extended continuously around HType.	08.04.14	SJF	

PLANNING



PROJECT
Berewood, Phase 2
Waterlooville
For: Redrow Homes (Southern)

DRAWING
House Type Windsor+
Lifetime Homes
Floor Plans & Elevations

SCALE	DATE	AUTHOR	CHK'D
1:100 @ A3	Nov 2013	AS	
JOB NO.	DRAWING NO.	REV	
REDR130524	HT.WIND+.pe	B	

Housetype	WIND+	Variation	LTH	PLOT No.
Bedrooms	4	Persons	6	As Drawn - 4, 240
Sq.ft	1217	Sq.m	113.06	Handed -

scale 1:100

