


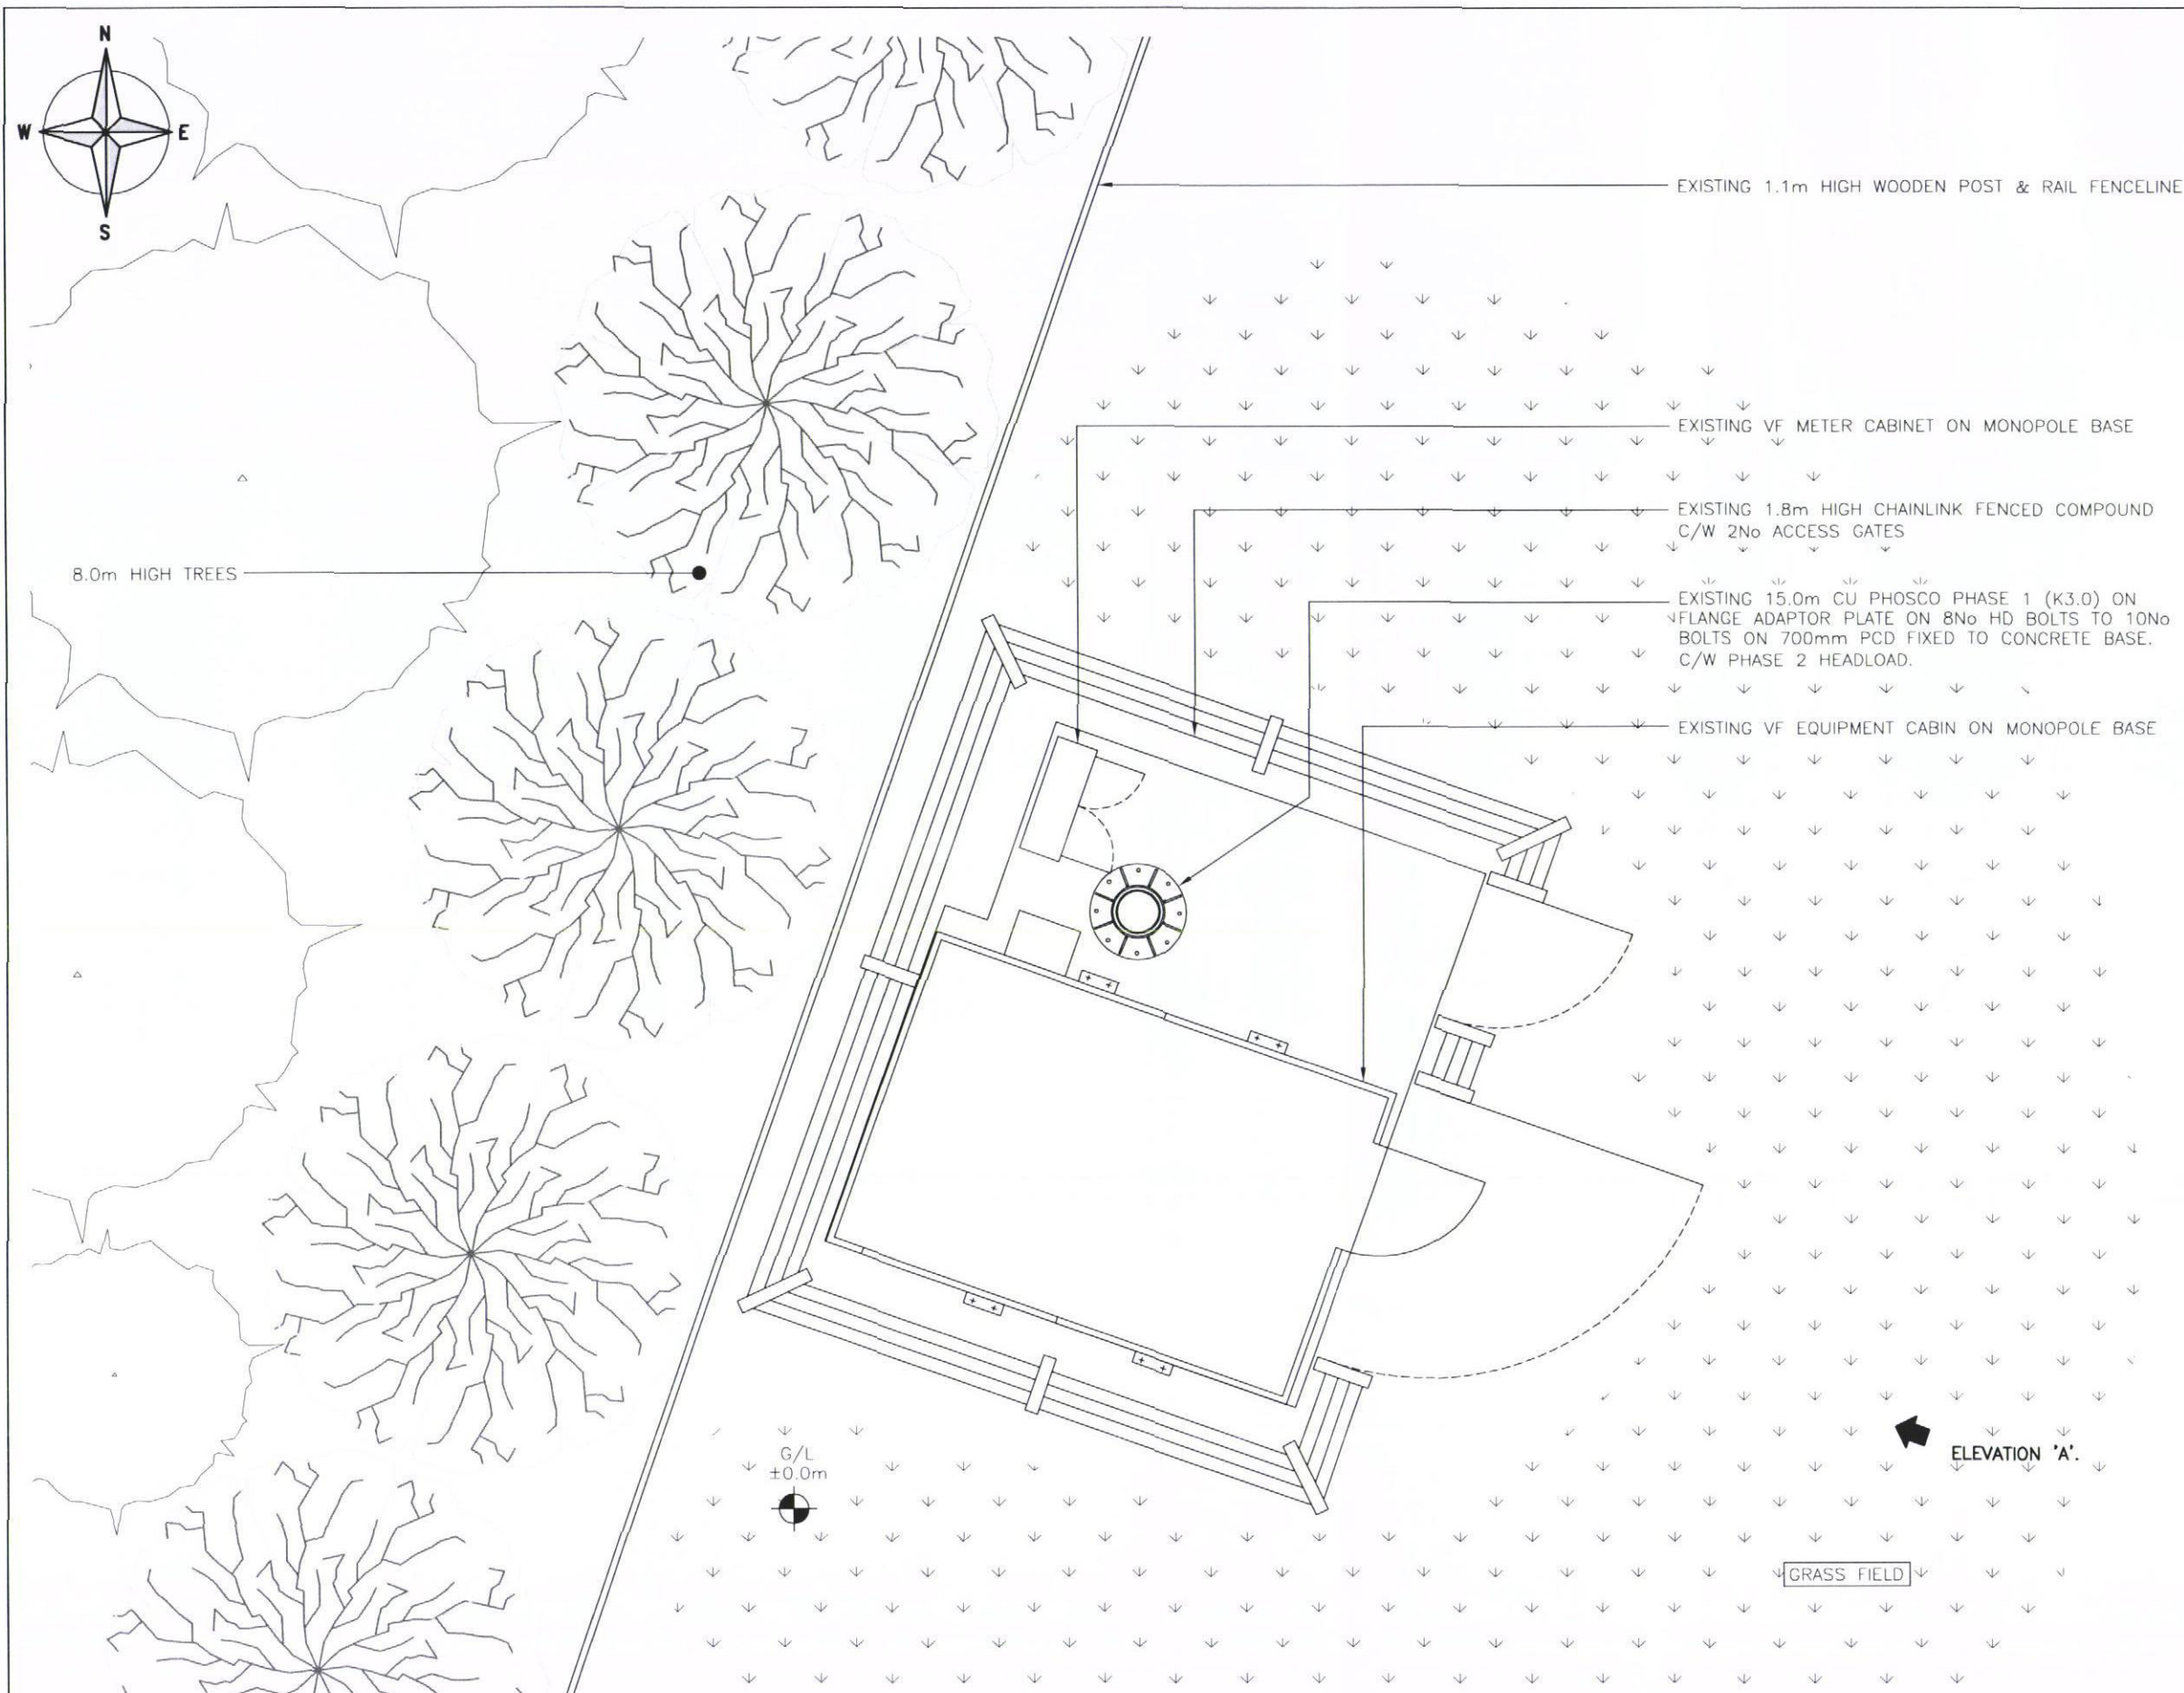

EXISTING SITE PLAN
1:50

N.G.R. E: 470079 N: 109901


- NOTES:
1. ALL DIMENSIONS ARE IN MILLIMETRES UNLESS OTHERWISE SPECIFIED
 2. ASSUME ALL SITE DETAILS ARE EXISTING UNLESS OTHERWISE NOTED.
 3. THE DRAWINGS COMPLY WITH STANDARD ICNIRP GUIDELINES.



A	Issued for Approval	RKB	MT	04.02.14
REV	MODIFICATION	BY	CH	DATE



The Barn
Elms Farm
Hobb Lane, Daresbury
Warrington, Cheshire
WA4 5LS
Tel: 01925 741 810
Fax: 01925 740 621

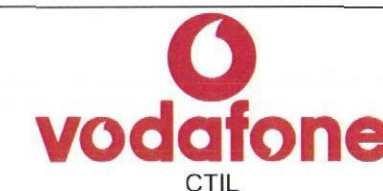

Cell Name		Opt
PORTSMOUTH C.C.LAND		-
Cell ID No		
CORNERSTONE (CTIL)	TEF	VF
122808	N/A	04065
Site Address / Contact Details		
FORMER DUNSURY HILL FARM WOOLSTON ROAD HAVANT HAMPSHIRE PO9 5HQ		
Drawing Title: EXISTING SITE PLAN		
Purpose of issue: PLANNING		
Drawing Number: 200		
Scale: As Shown	Drawn: RKB	Date: 04.02.14
Checked: MT	Date: 04.02.14	Approved: RB
		Issue: V1