



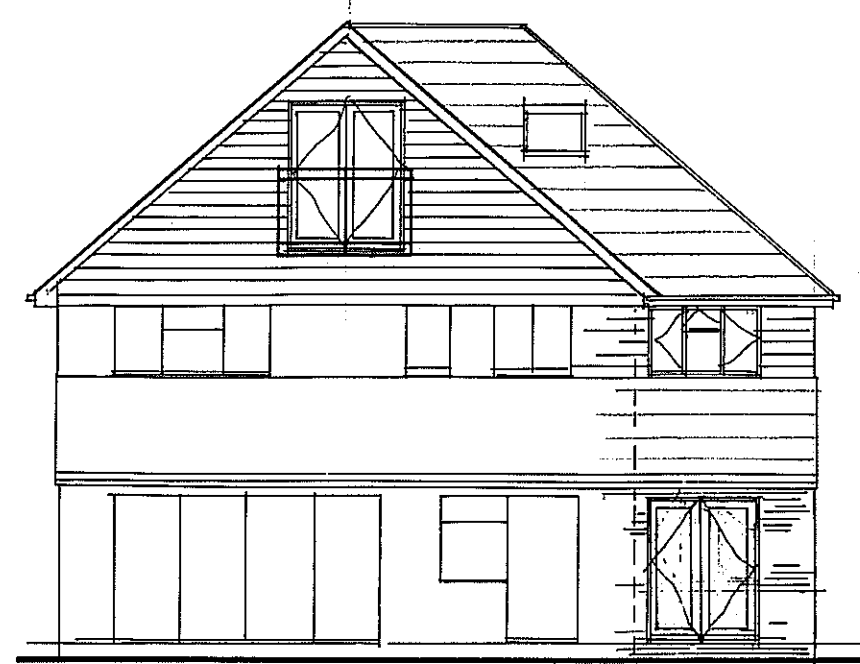


REAR

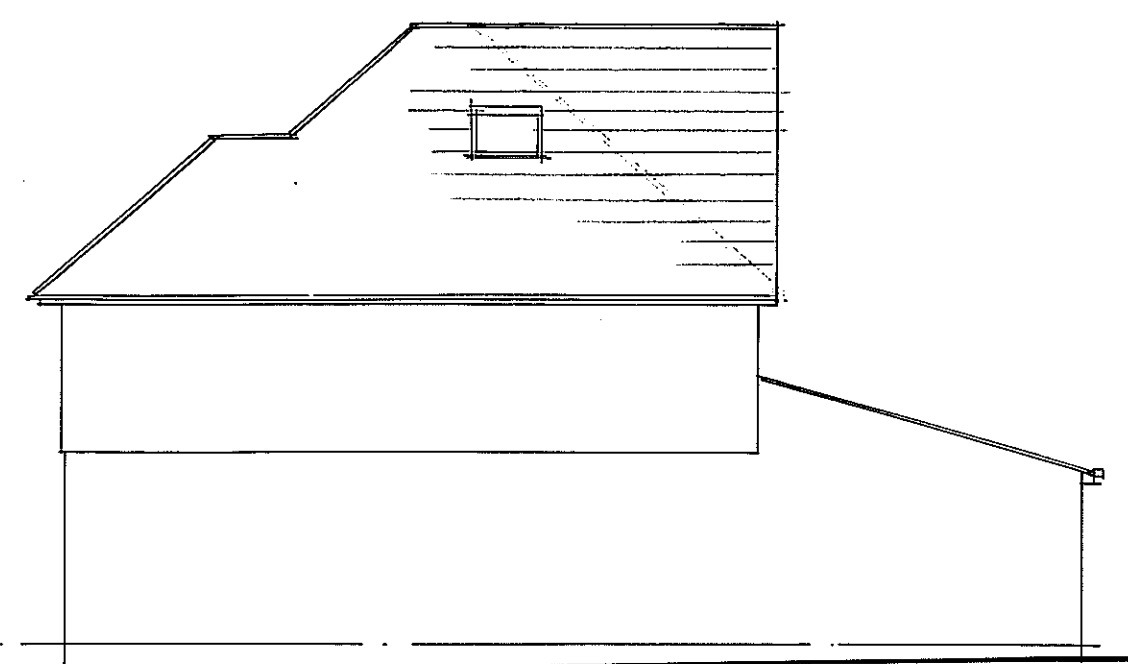


SIDE




FRONT

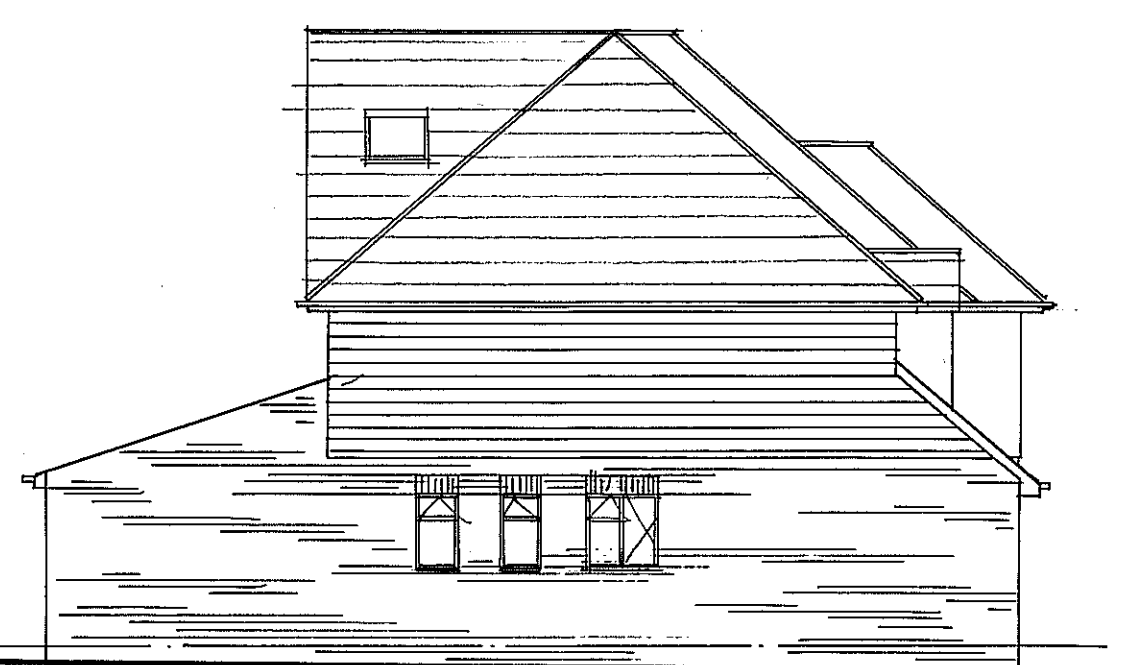


SIDE

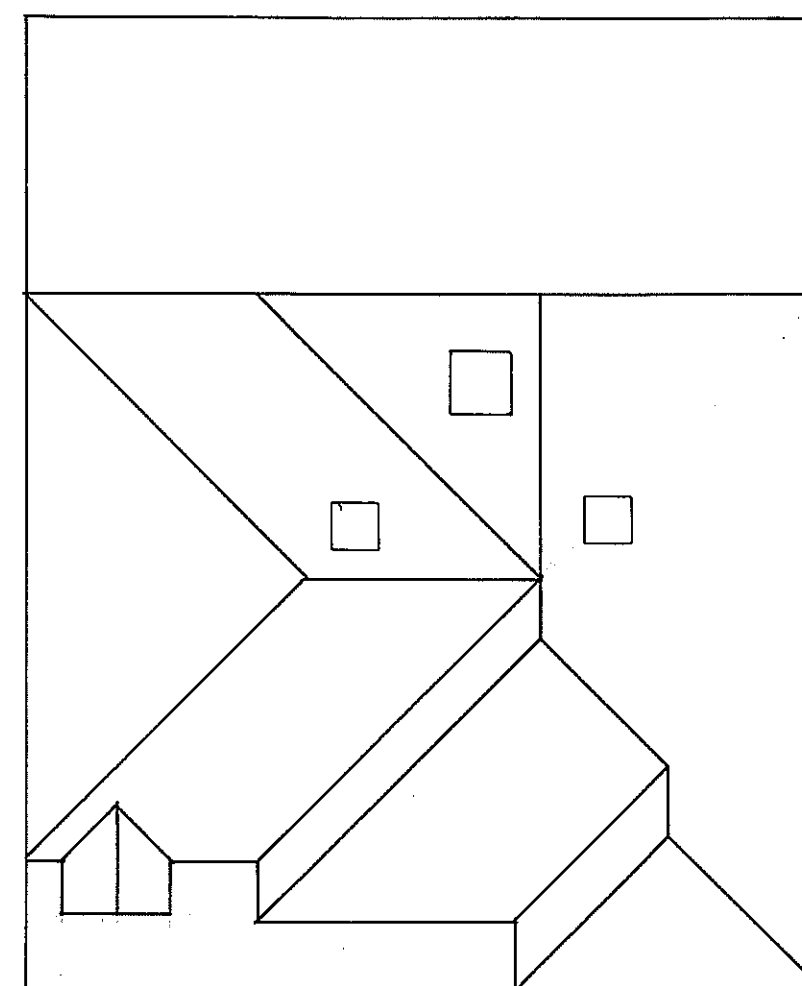


ROOF PLAN

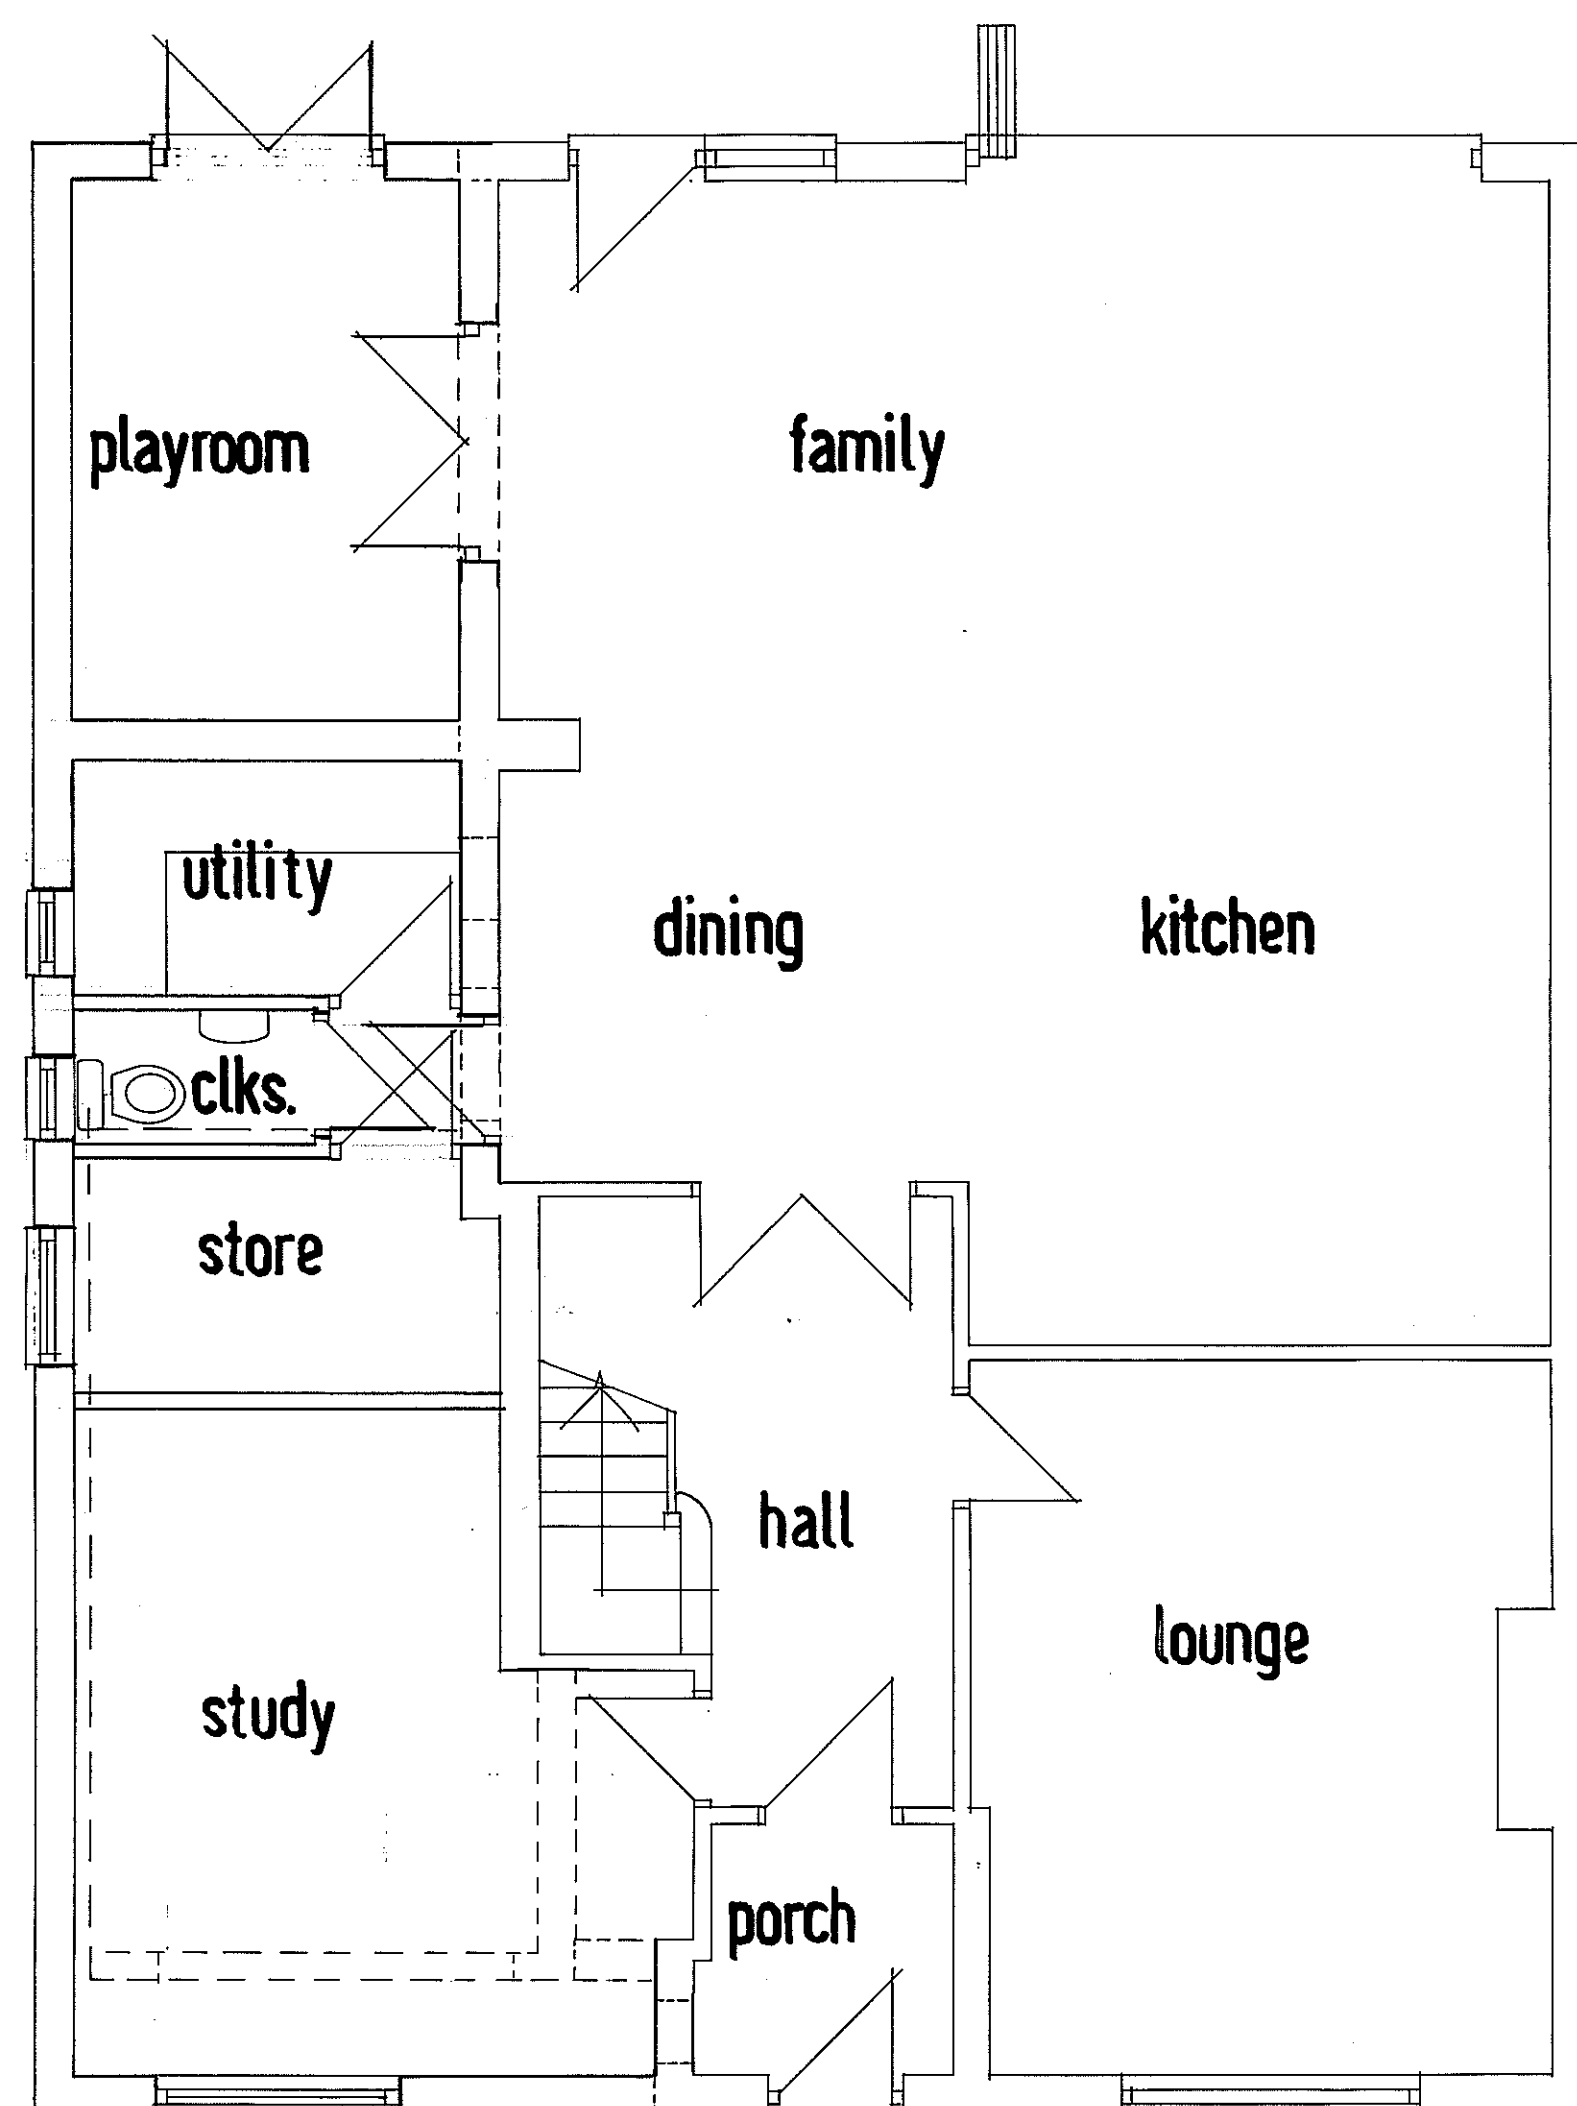


GROUND

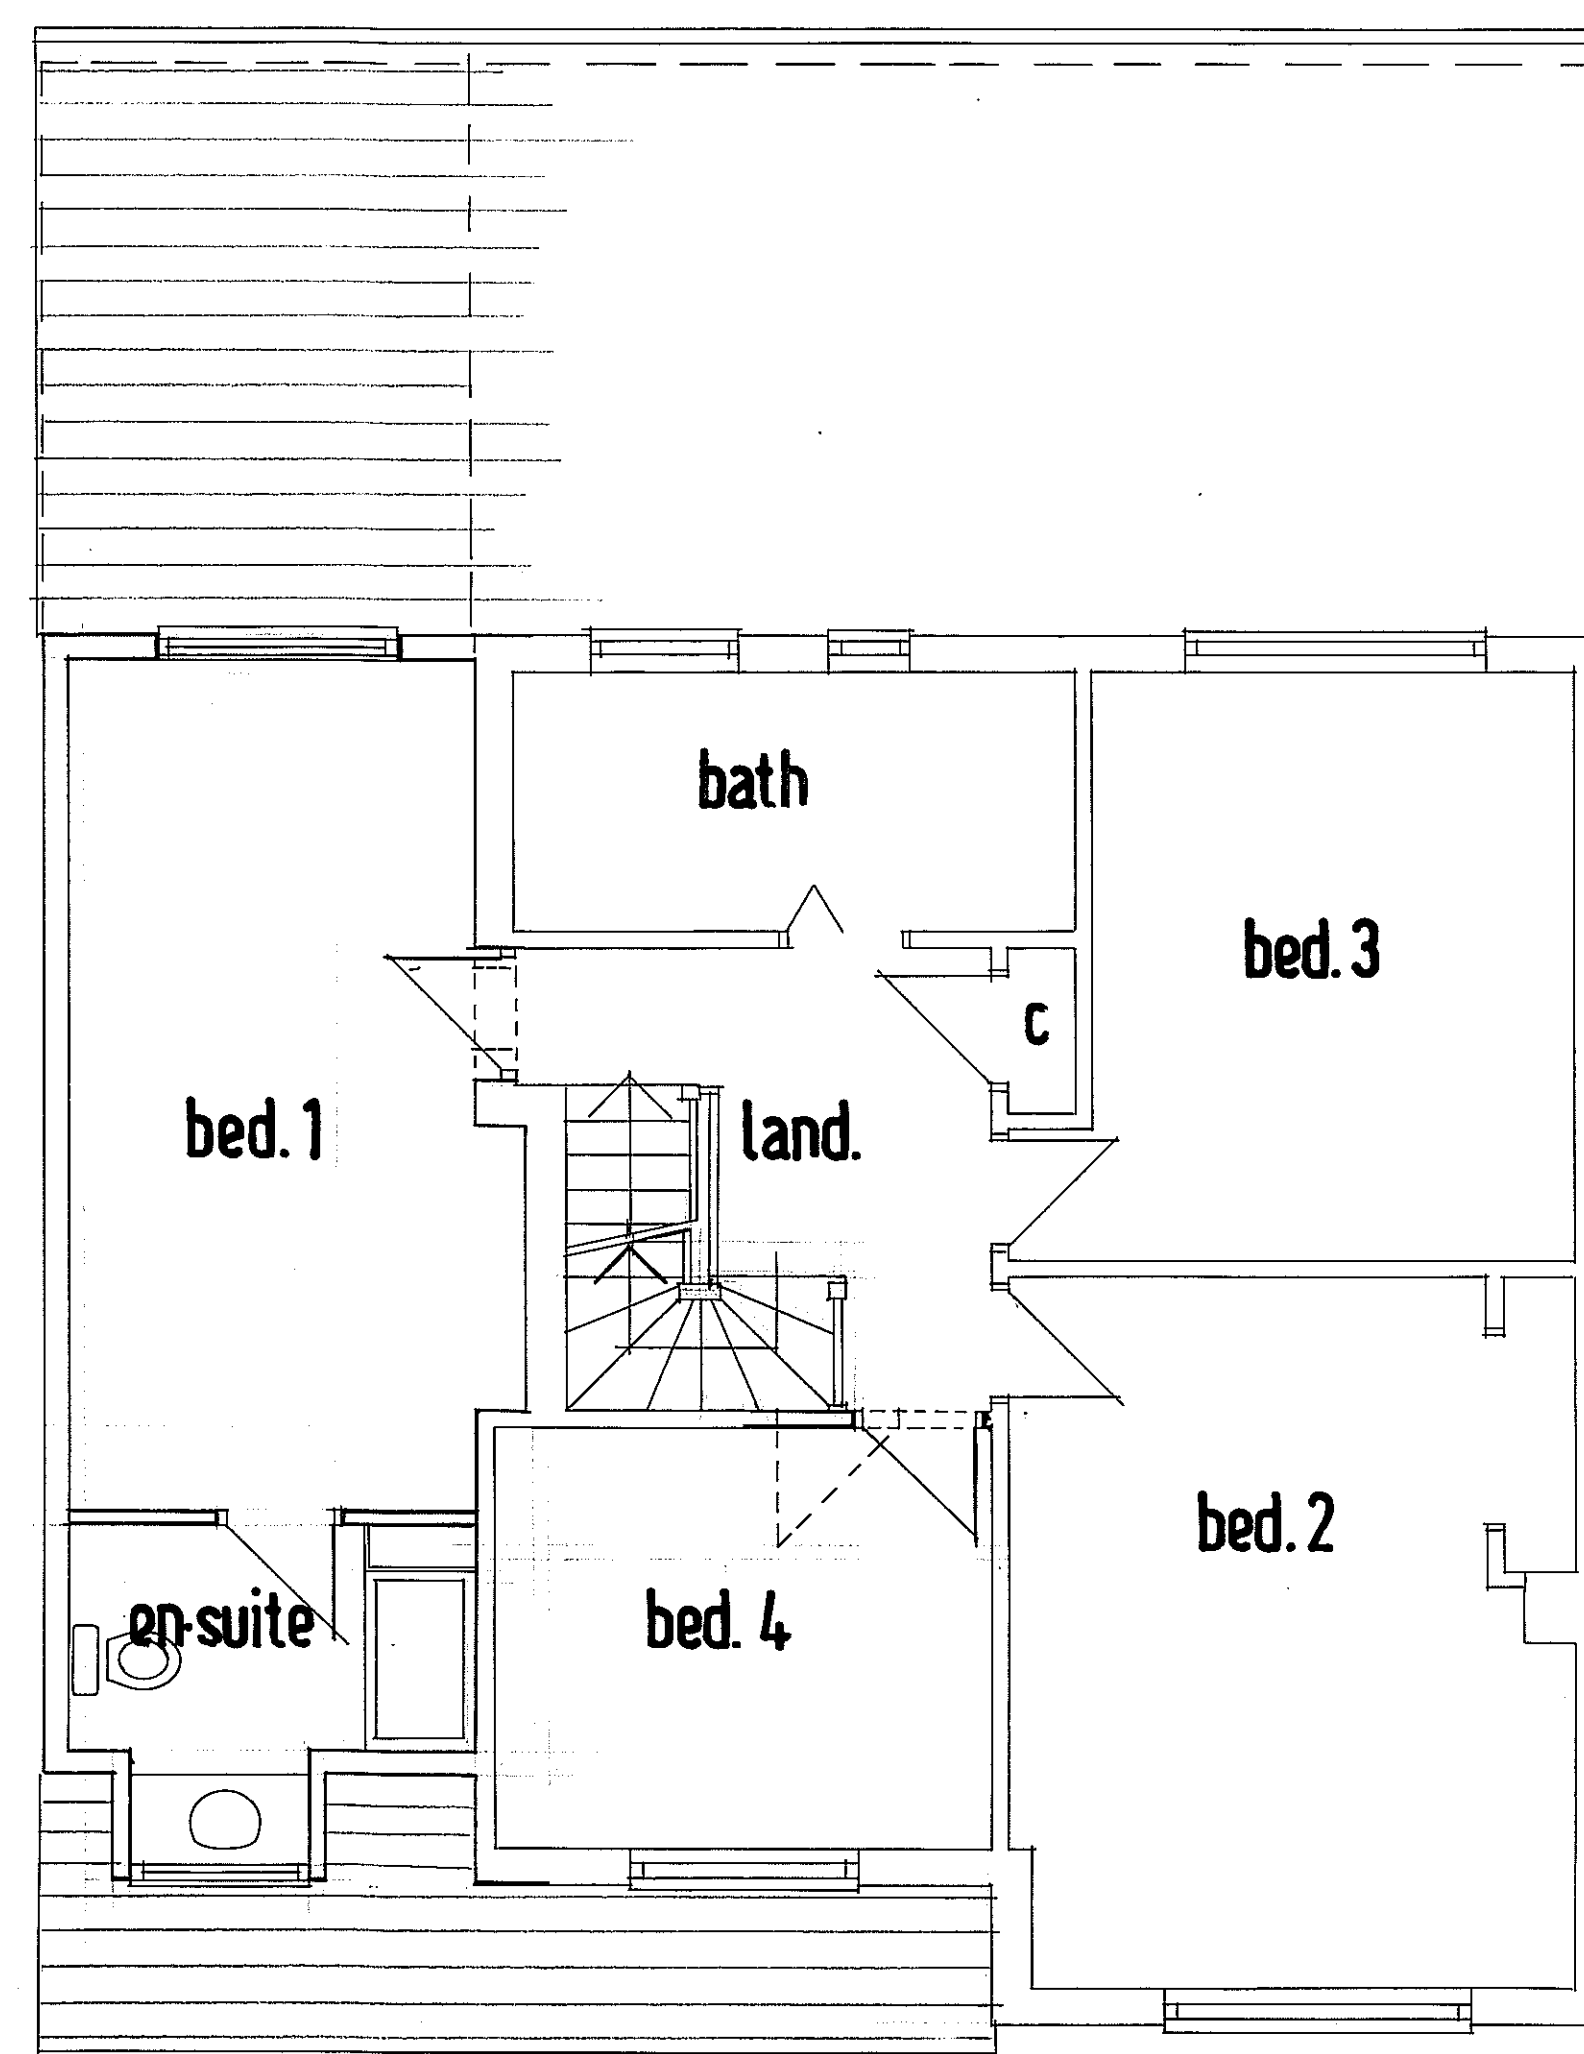


FIRST

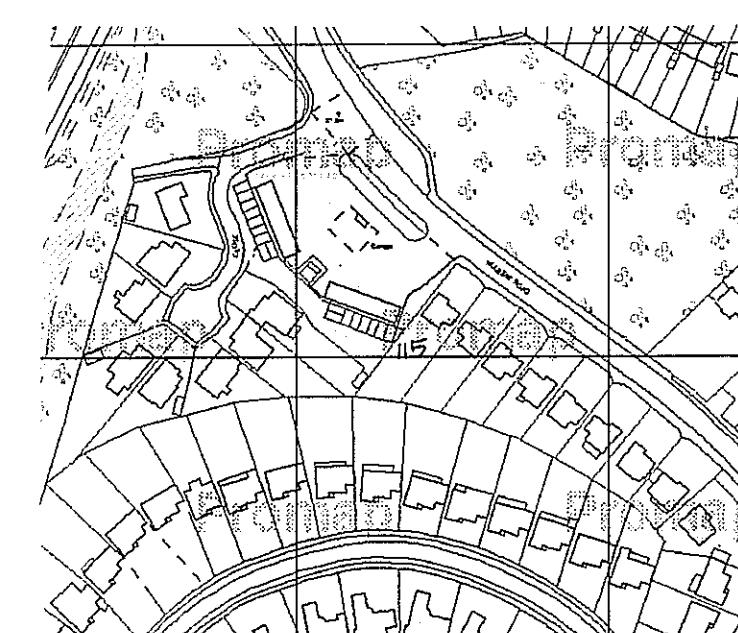

LOCATION PLAN SCALE 1:2500
OS VIC N 1000463240

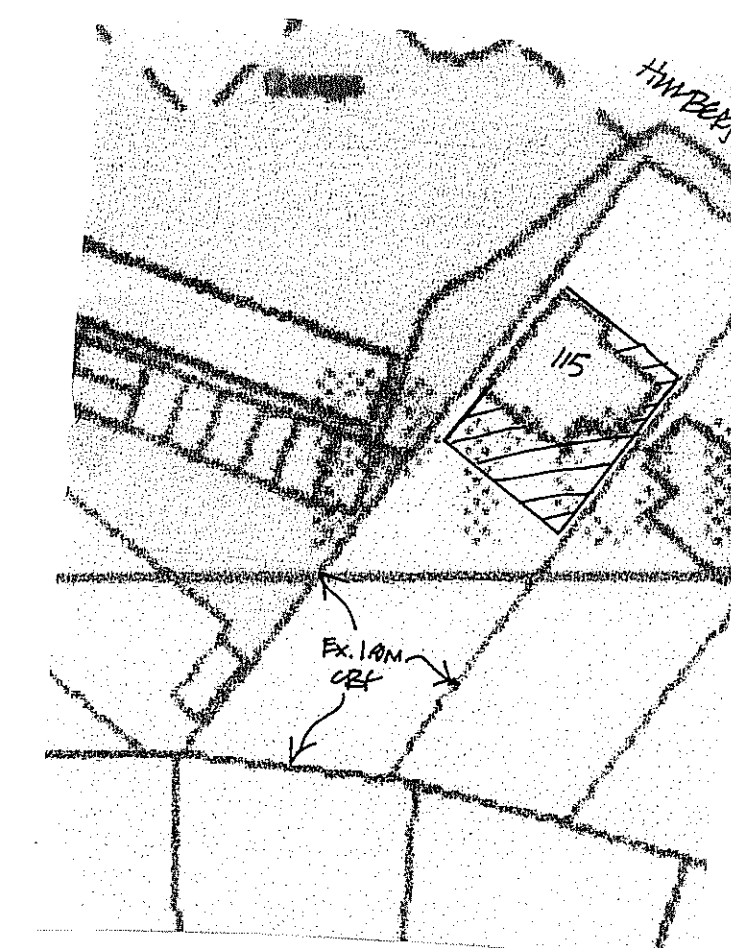

SITE PLAN SCALE 1:500

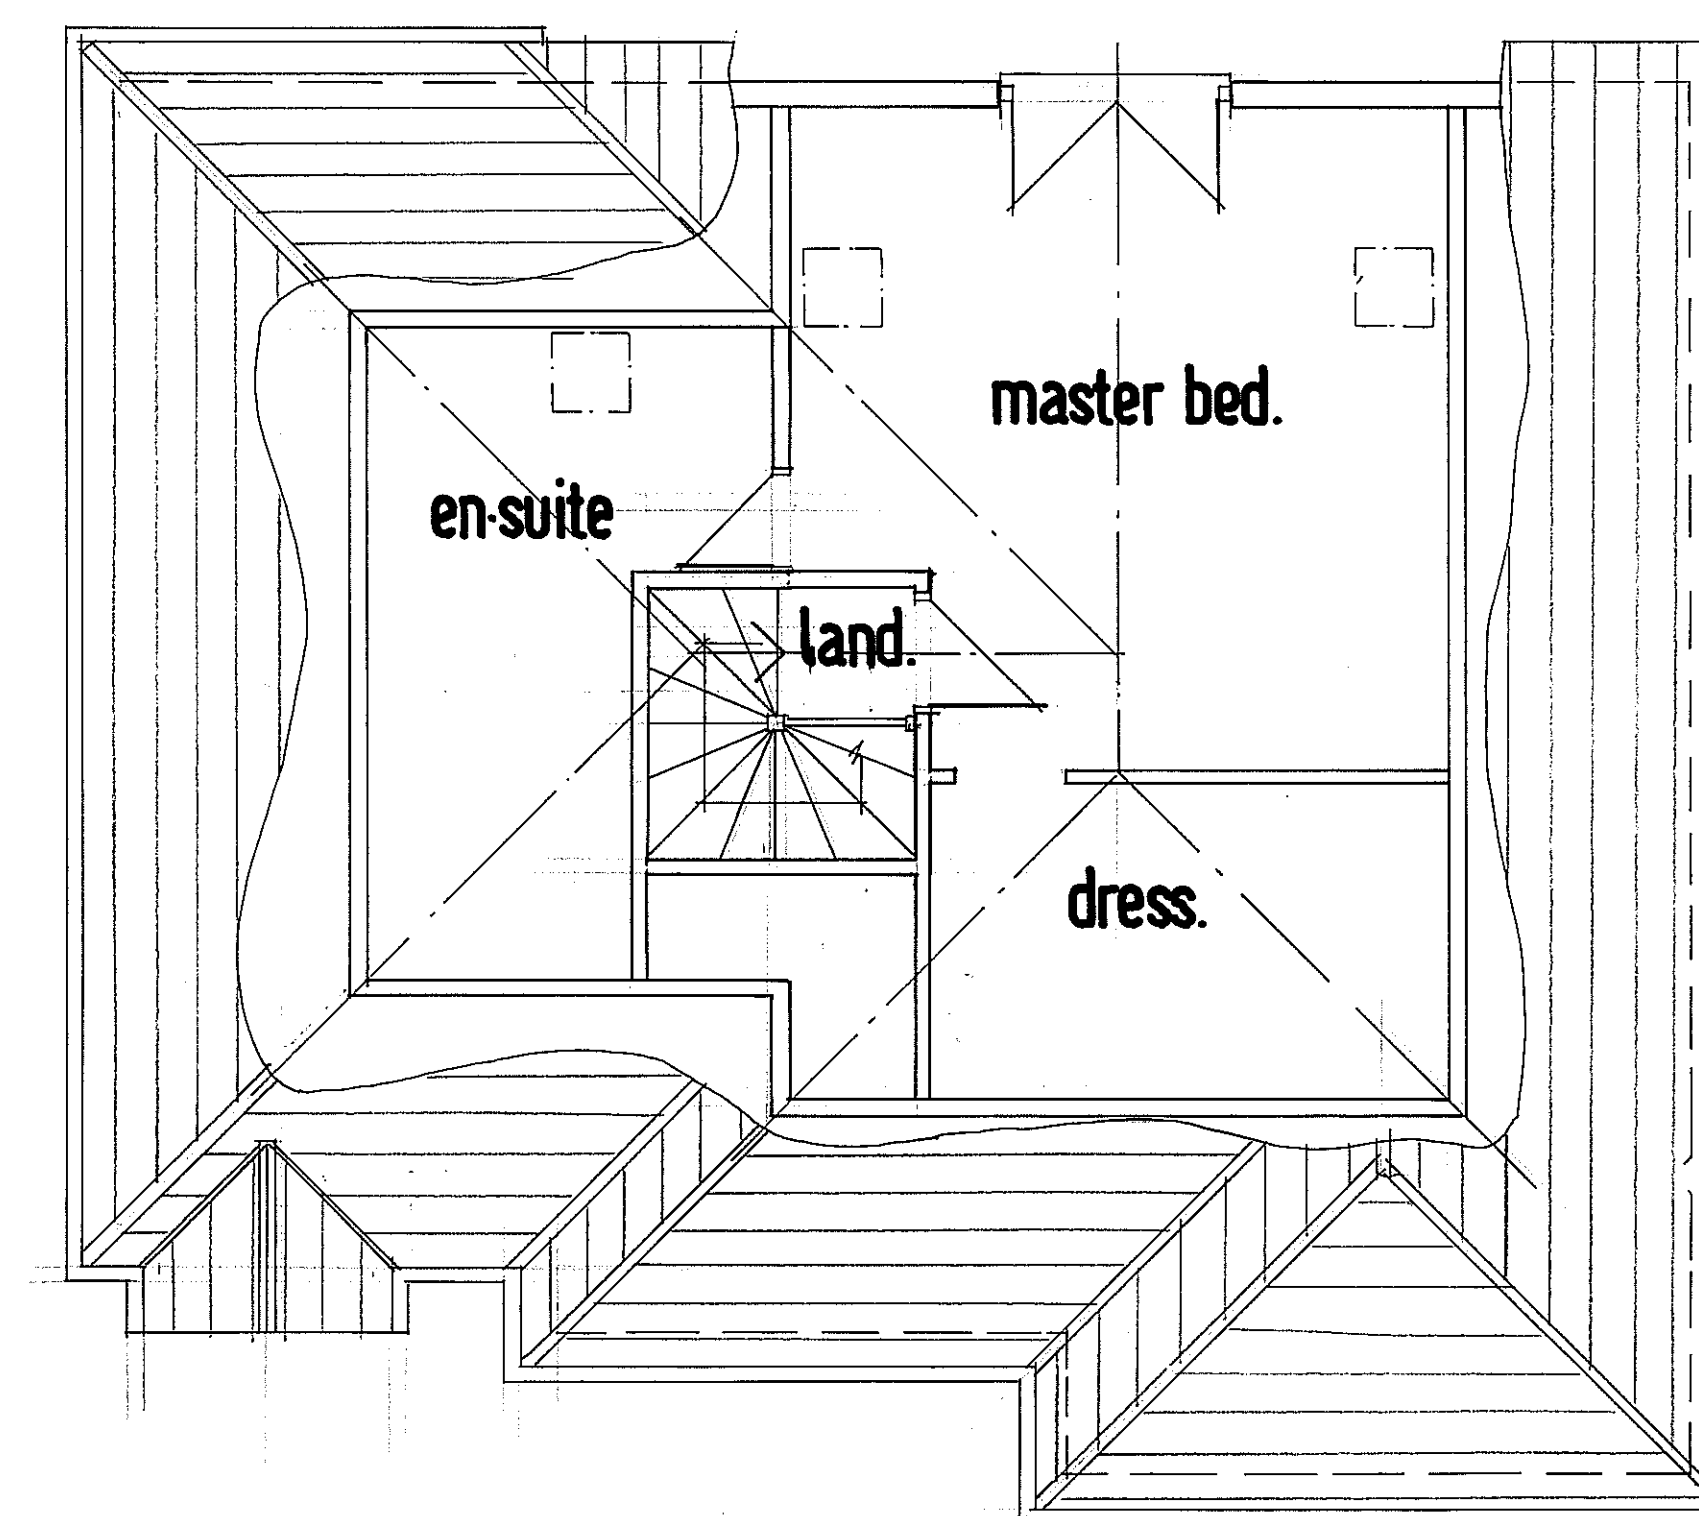

LOFT

A JUNE'S VIEW INDICATED IN PLAN (LOFT)

Derek Treagus Associates
ARCHITECTURAL SERVICES
No 3 The Townhouse, 20 Nelson Road, Southsea, Hants PO5 2AS
Tel 07936 624094
derek.treagus@btworld.com

Project **REAR/SIDE EXTENSION TO
115 HULBERT ROAD,
BEDHAMPTON,
HAMPSHIRE.**

Client **Mr & Mrs D Chatfield**

Title **PLANNING DRAWING-PROPOSED**

Date	Drawn	Scale
Mar 2013	DT	1:50, 1:100, 1:1250

Dwg No. **13.172.02**

Rev