




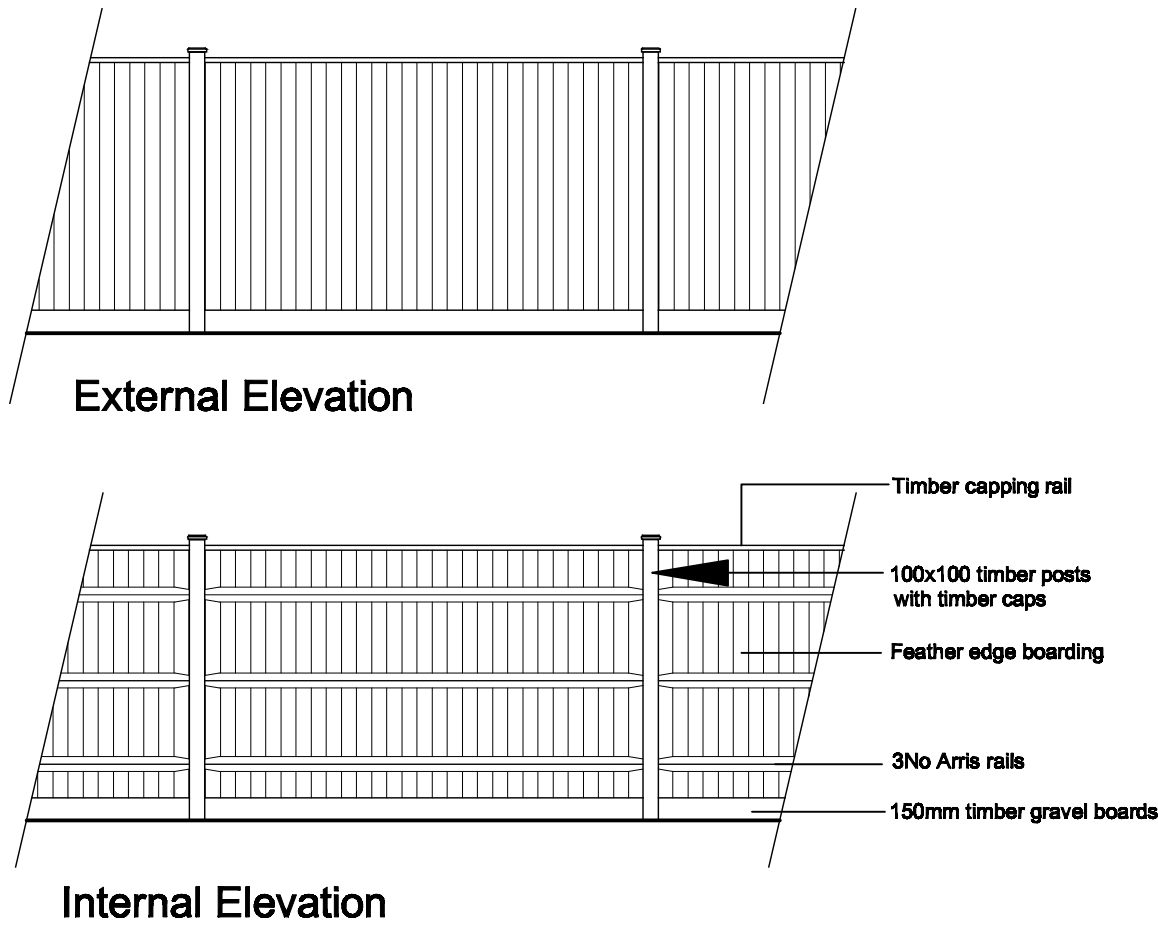

Timber close boarded fence - typical elevation
scale 1:50

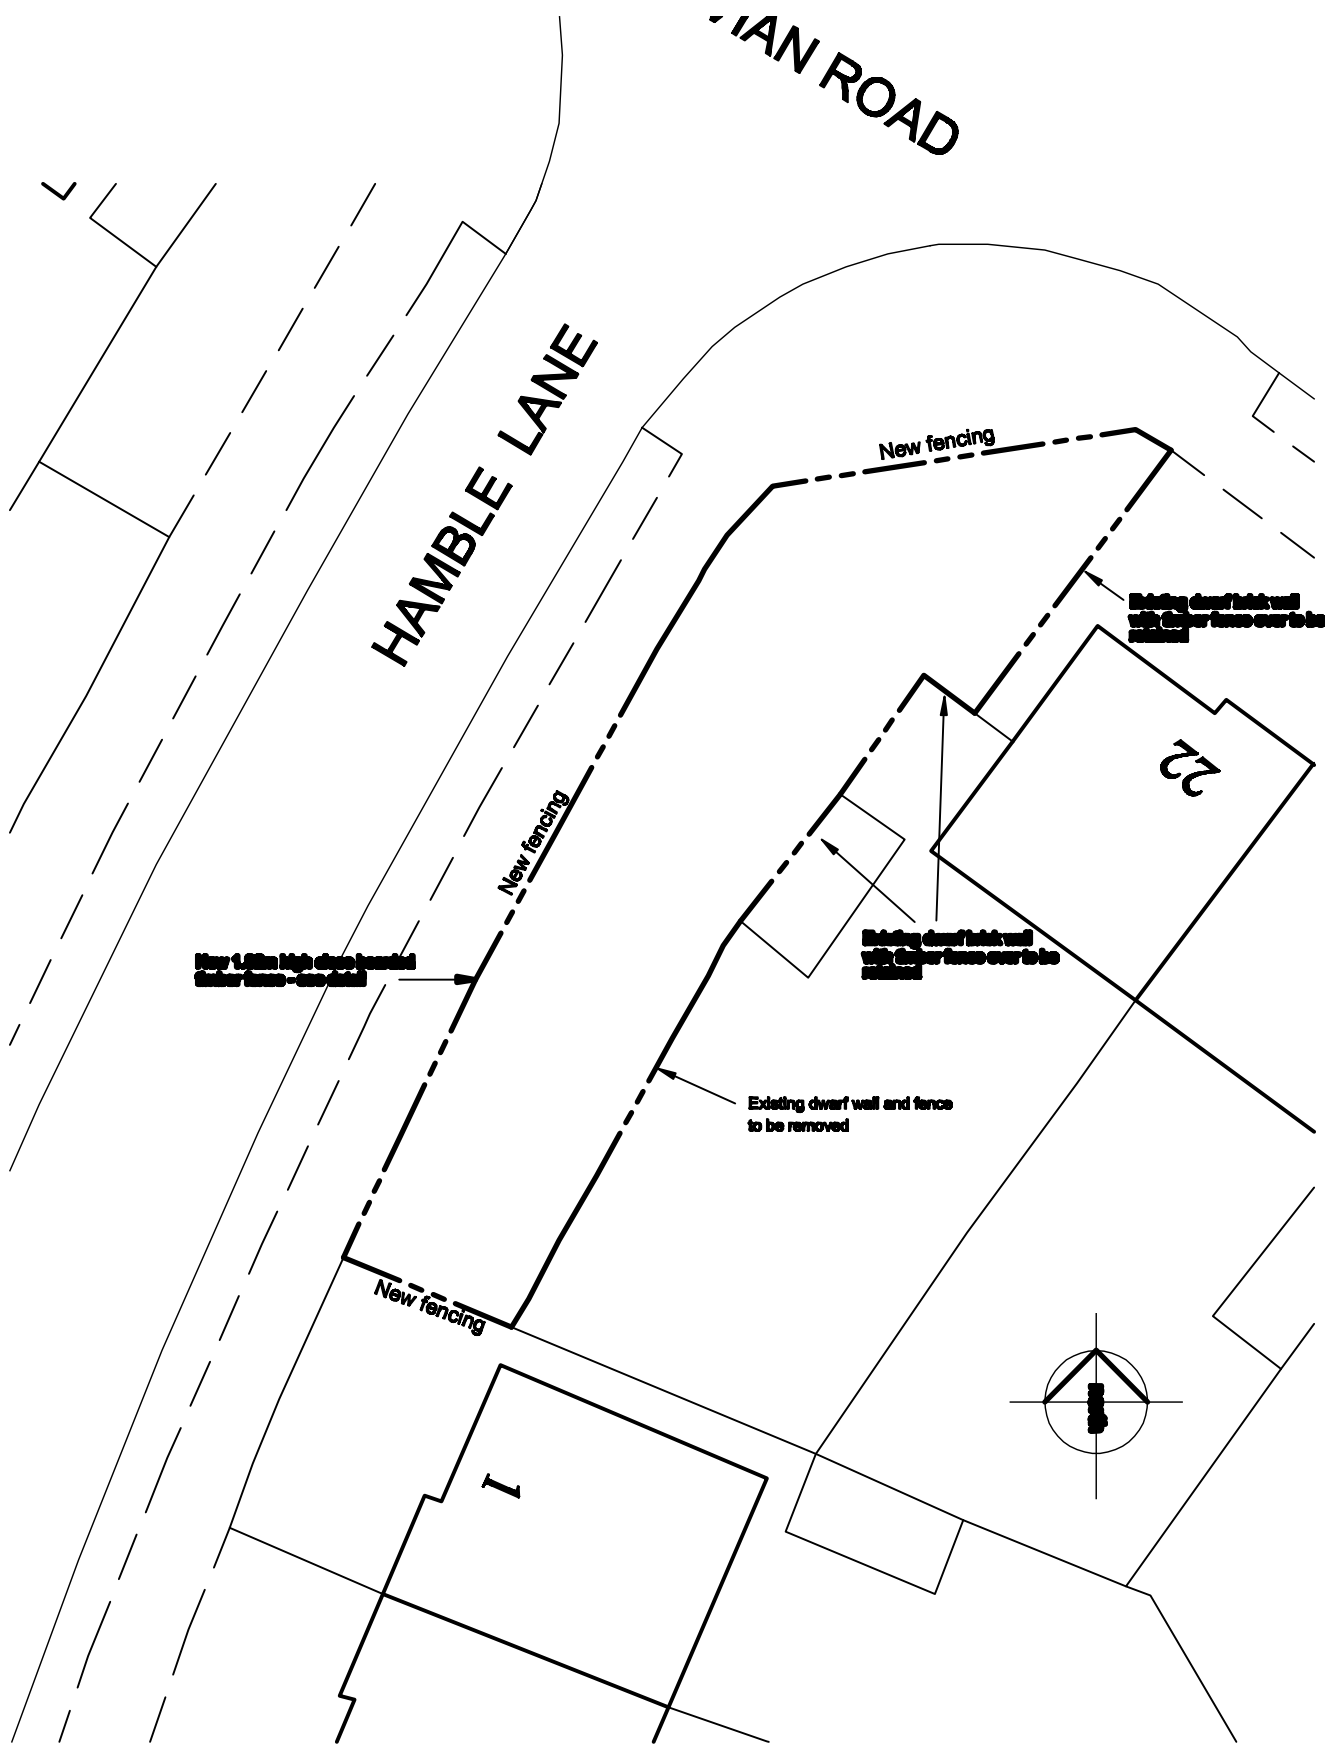

Block Plan scale 1:200

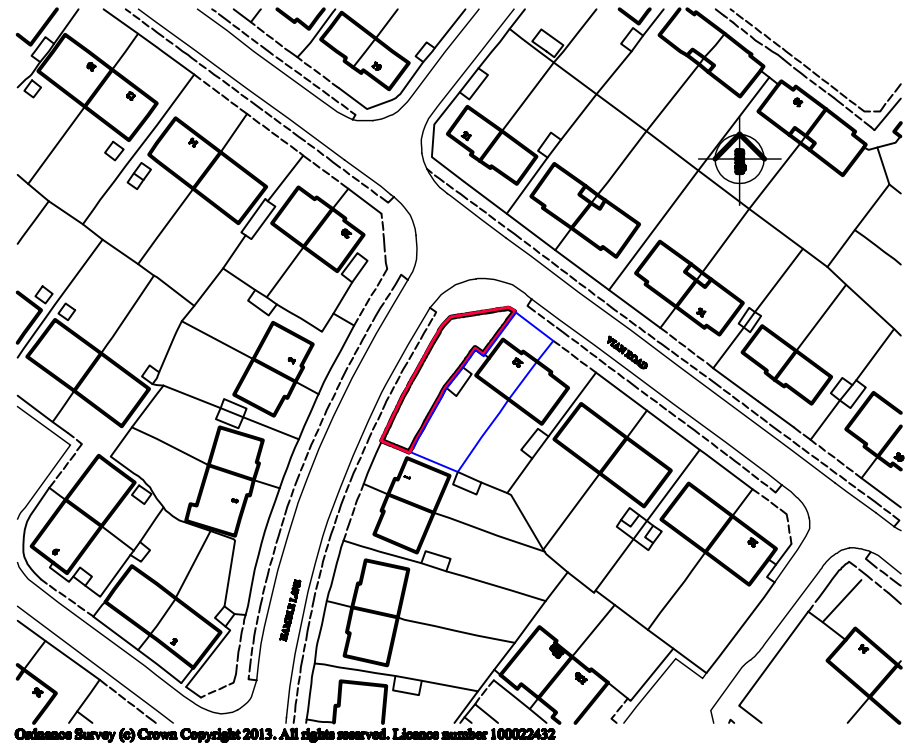

Location Plan scale 1:1250

Garry Mount MCIAT
Chartered Architectural Technologist

**4A Elm Grove South
Barnham
West Sussex
PO22 0EL**

**Tel: 01243 850614
email : garrymount@gmail.com**

REVISION		
PROJECT		Proposed new fencing to site adjacent to 22 Vian Road, Waterlooville
SUBJECT		Typical elevation, Site Plan and Location Plan
SCALE	DATE June 2013	DRAWING No 2013 / 25 / 01
DRAWN	CHECKED	