


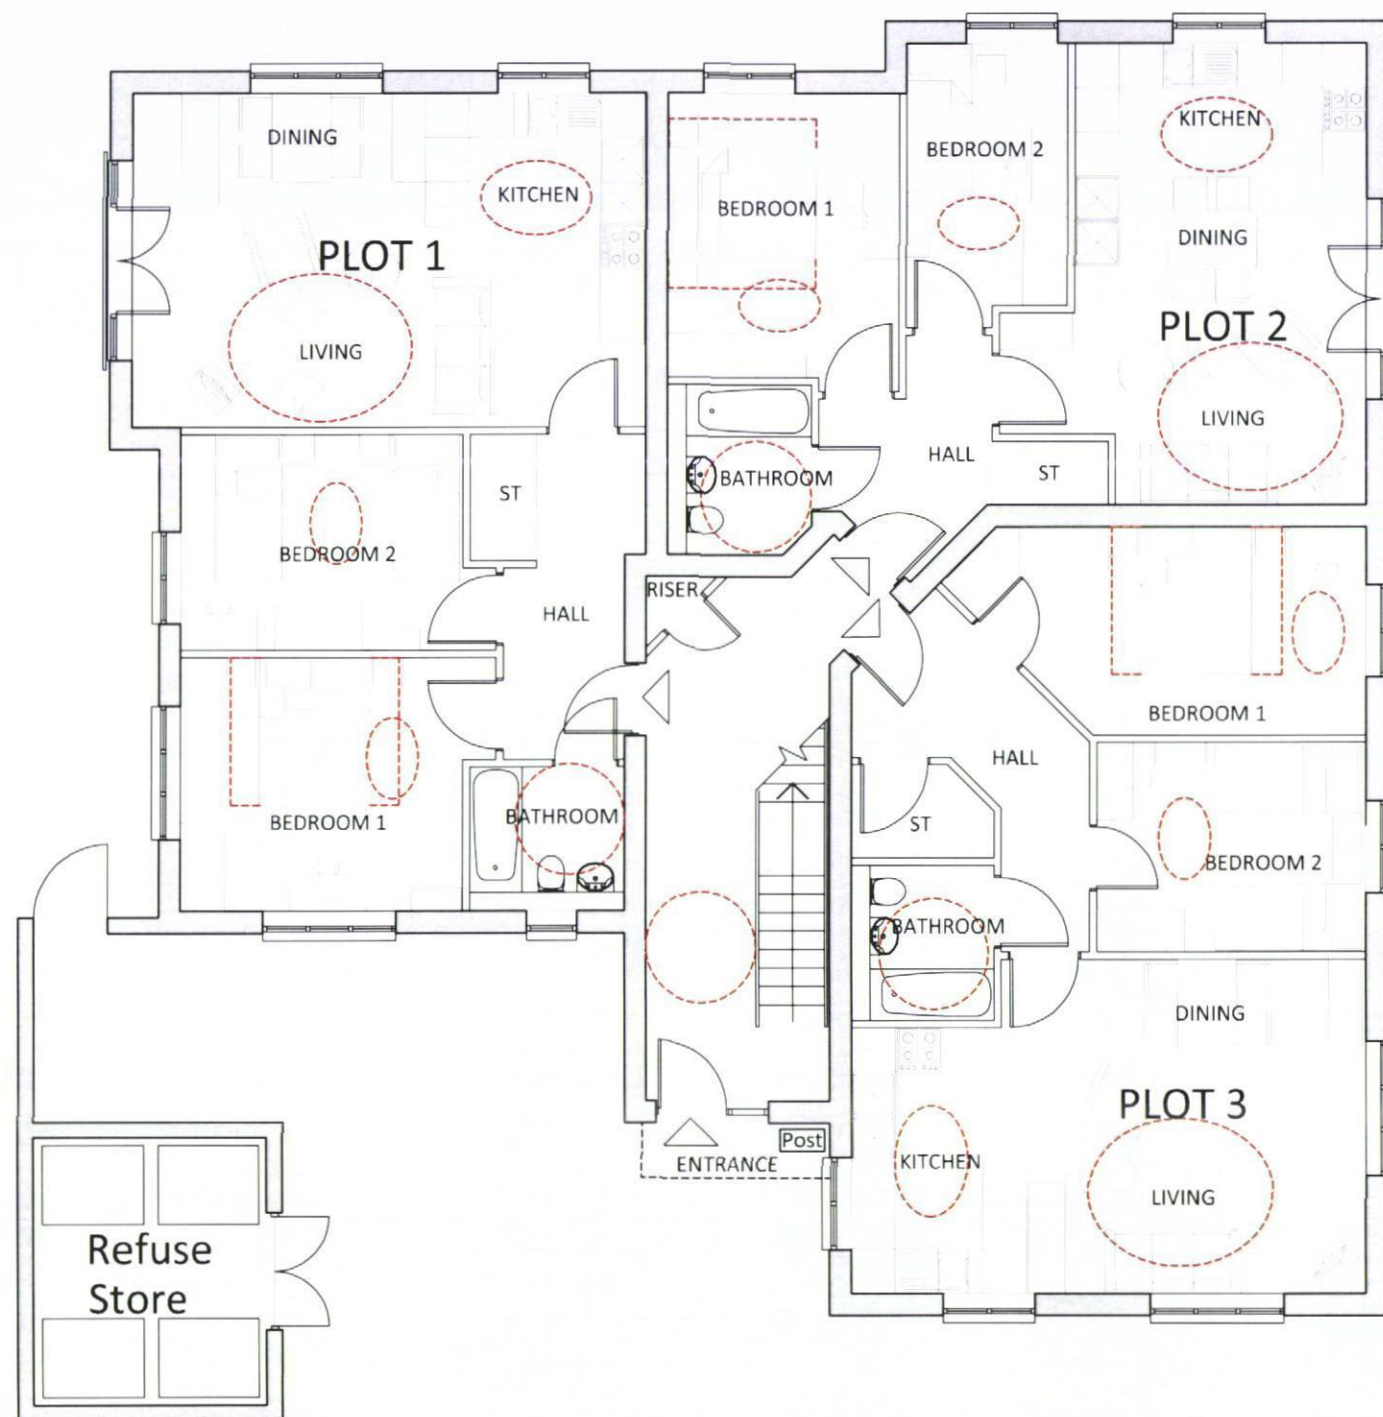

01 20 Ground Floor Plan

02 20 First Floor Plan

## Six 2 Bed Apartment Block

Total GIA (measured inside face of blockwork) :

Plots 1 & 4 : 71 sqm (2 bed / 4 person)

Plots 2 & 5 : 59 sqm (2 bed / 3 person)

Plots 3 & 6 : 70 sqm (2 bed / 4 person)

Plot Nos : 1,2,3,4,5,6

Tenure : Affordable

General Notes  
Refer to site layout for handing of units.

This drawing has been produced for use on this specific project.  
This drawing reflects standards agreed for this project and legislative standards current at the time of its production.  
Any future changes to these drawings will require review in accordance with changing legislation.

For elevations of houses within the proposed layout, please refer to site section drawings.

External material product refs, colours and finishes all subject to agreement with Planning Authority.

Refer to drawing no 14021/61 for garage details.

Refer to dwg no 14021/62 for car barns and cycle stores.



0 1 2 3 4 5m

Scale 1:100

|                  |          |                        |       |         |
|------------------|----------|------------------------|-------|---------|
| B                | 14.08.14 | Planning Issue         | SM    | MD      |
| A                | 11.08.14 | Elevational rework WIP | JM    | MD      |
| Rev              | Date     | Details                | Drawn | Checked |
| Issued for:      |          |                        |       |         |
| PLANNING         |          |                        |       |         |
| Project/Client:  |          | Project No:            |       |         |
| Bartons Road     |          | 14021                  |       |         |
| Havant           |          | Dwg No:                |       |         |
|                  |          | 20                     |       |         |
|                  |          | Rev:                   |       |         |
|                  |          | B                      |       |         |
| Drawing:         |          | Scale:                 |       |         |
| Affordable 6 no. |          | 1:100 @A3              |       |         |
| 2 bed Apartments |          | Drawn By:              |       |         |
| Plans            |          | SJM                    |       |         |
|                  |          | Date:                  |       |         |
|                  |          | 08.08.14               |       |         |
|                  |          | Checked By:            |       |         |
|                  |          | DH                     |       |         |
|                  |          | Date:                  |       |         |
|                  |          | 08.08.14               |       |         |



15 Glasshouse Studios, Fryern Court Road, Fordingbridge  
Hampshire, SP6 1QX  
T: (01425) 655806/653639

© BrightSpace Architects Ltd. Contractors must work only to agreed dimensions which are to be checked on site.  
Registered Office: 17 Northover Rd, Newington, Hampshire SO23 7JZ. Registered Number: 0789528