



PROPOSED NEW CONSERVATORY TO EXISTING BUNGALOW
PLOT 3, 17C EASTOKE AVENUE HAYLING ISLAND PO11 9QW

SCALE 1:50 DRAWING NO: PJ/03




GLAZED ROOF AND GABLE

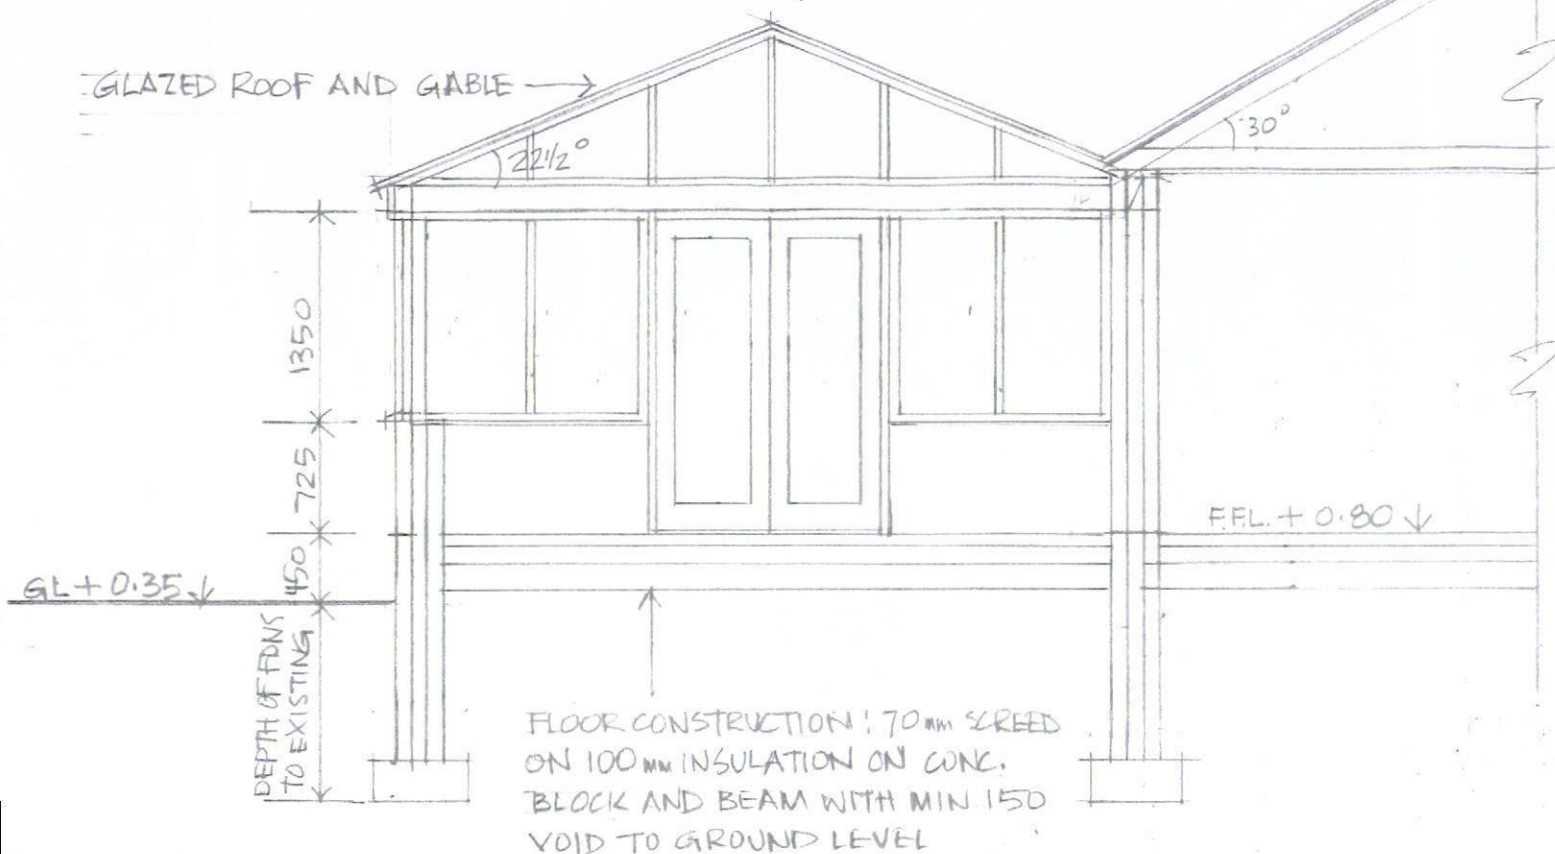

SECTION A-A (SEE DRAWING PJ/02)

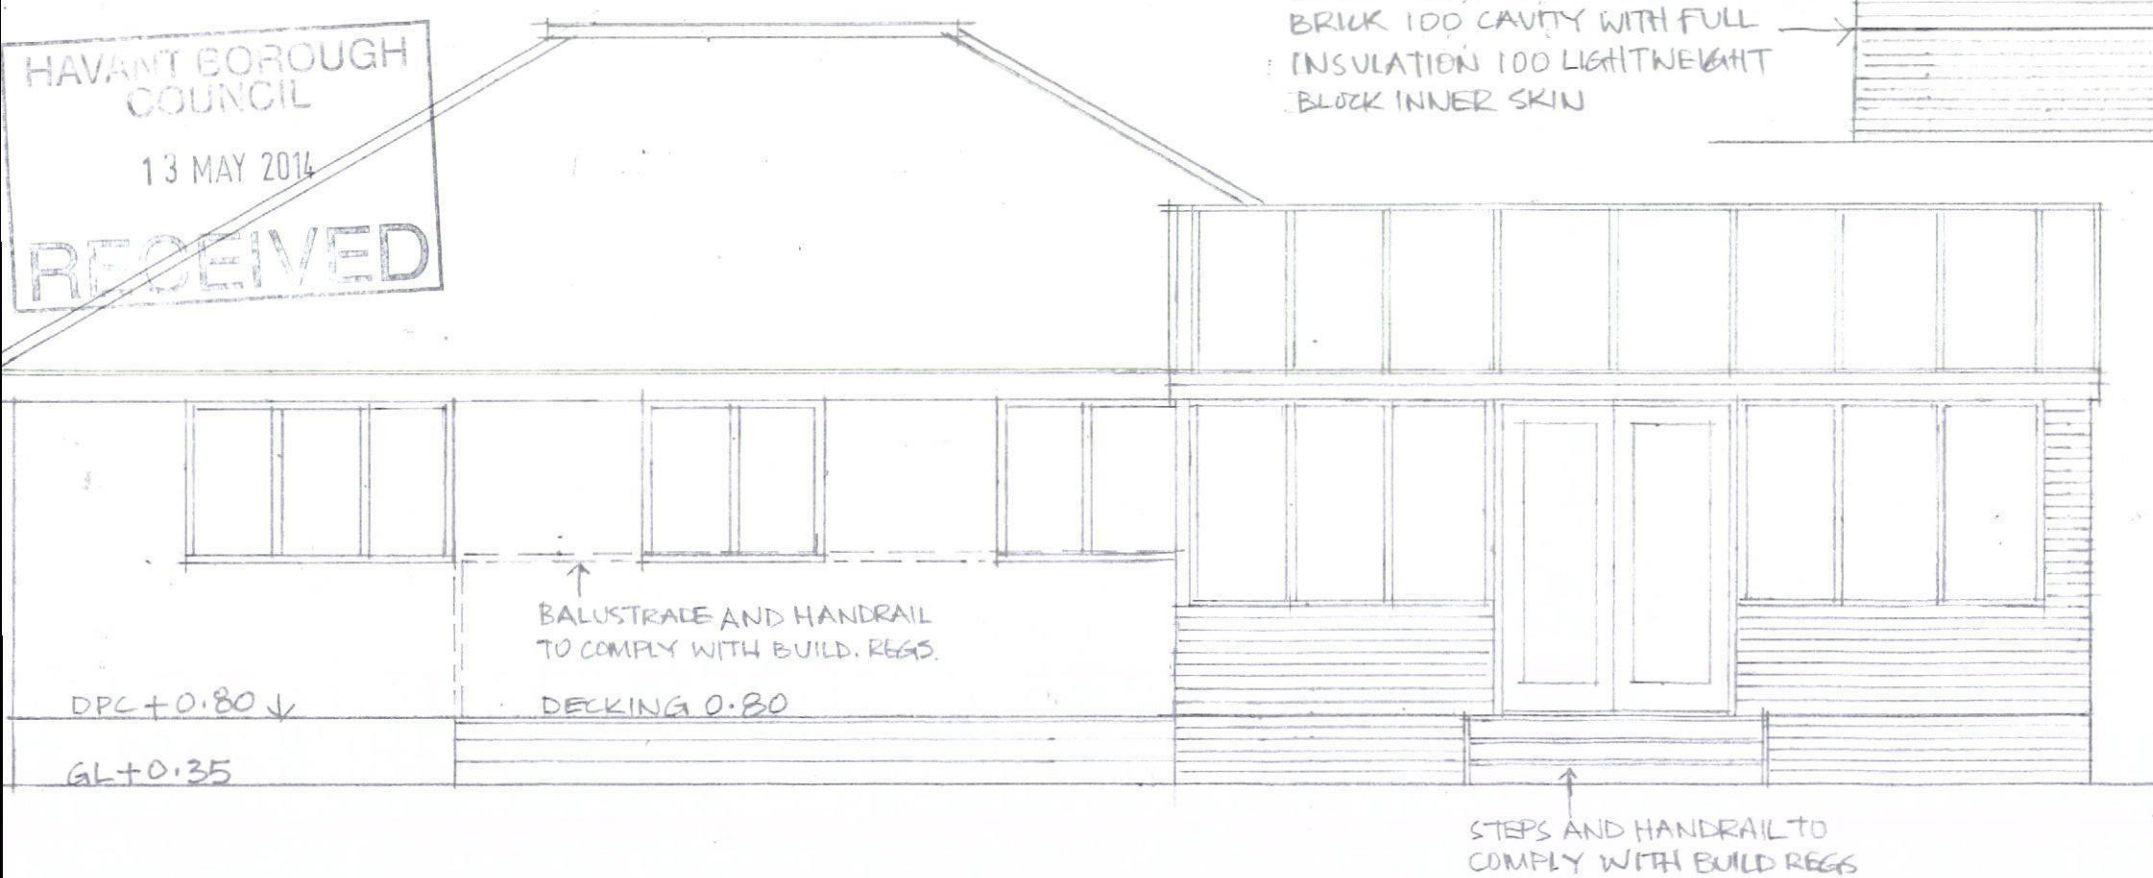

NORTH ELEVATION

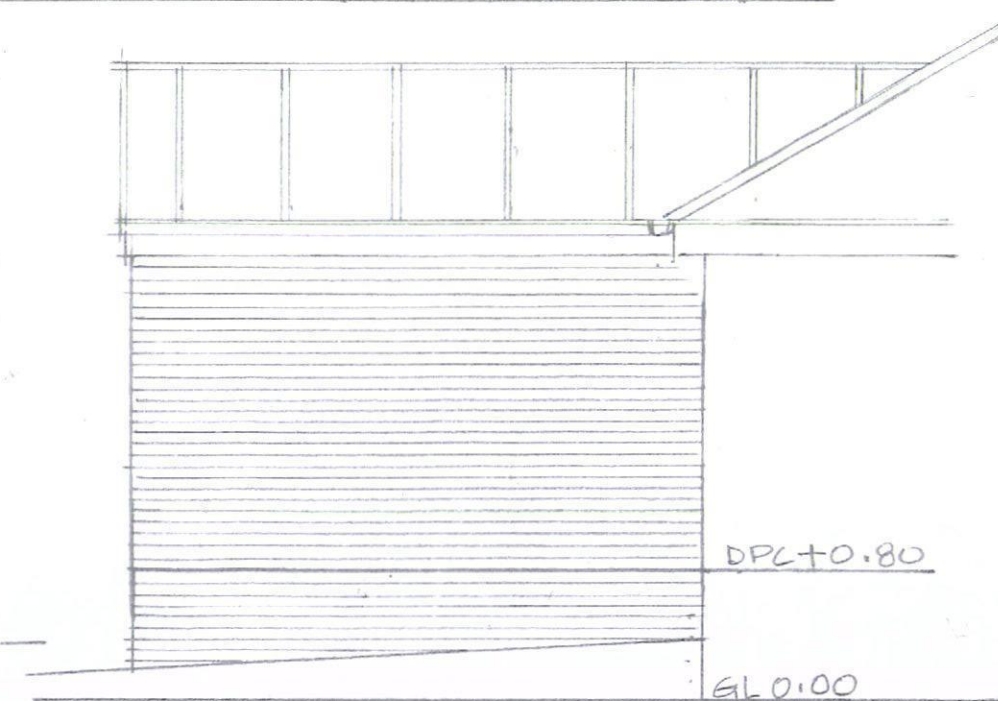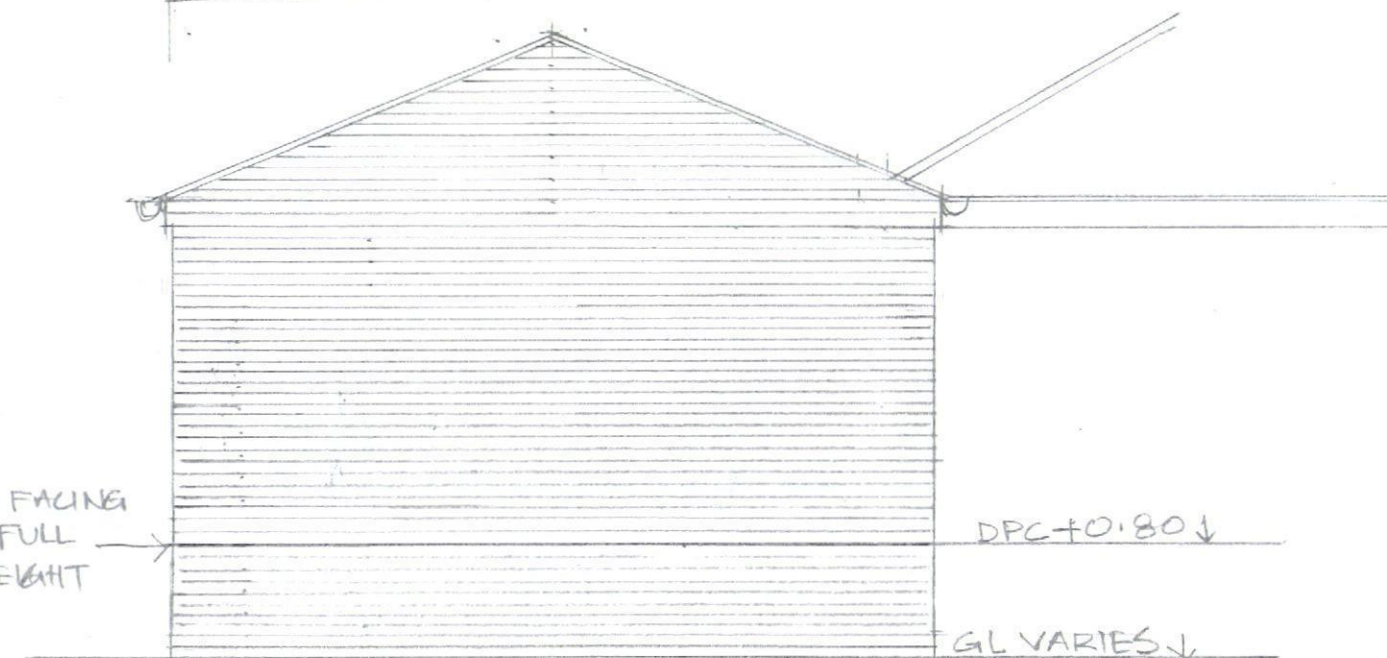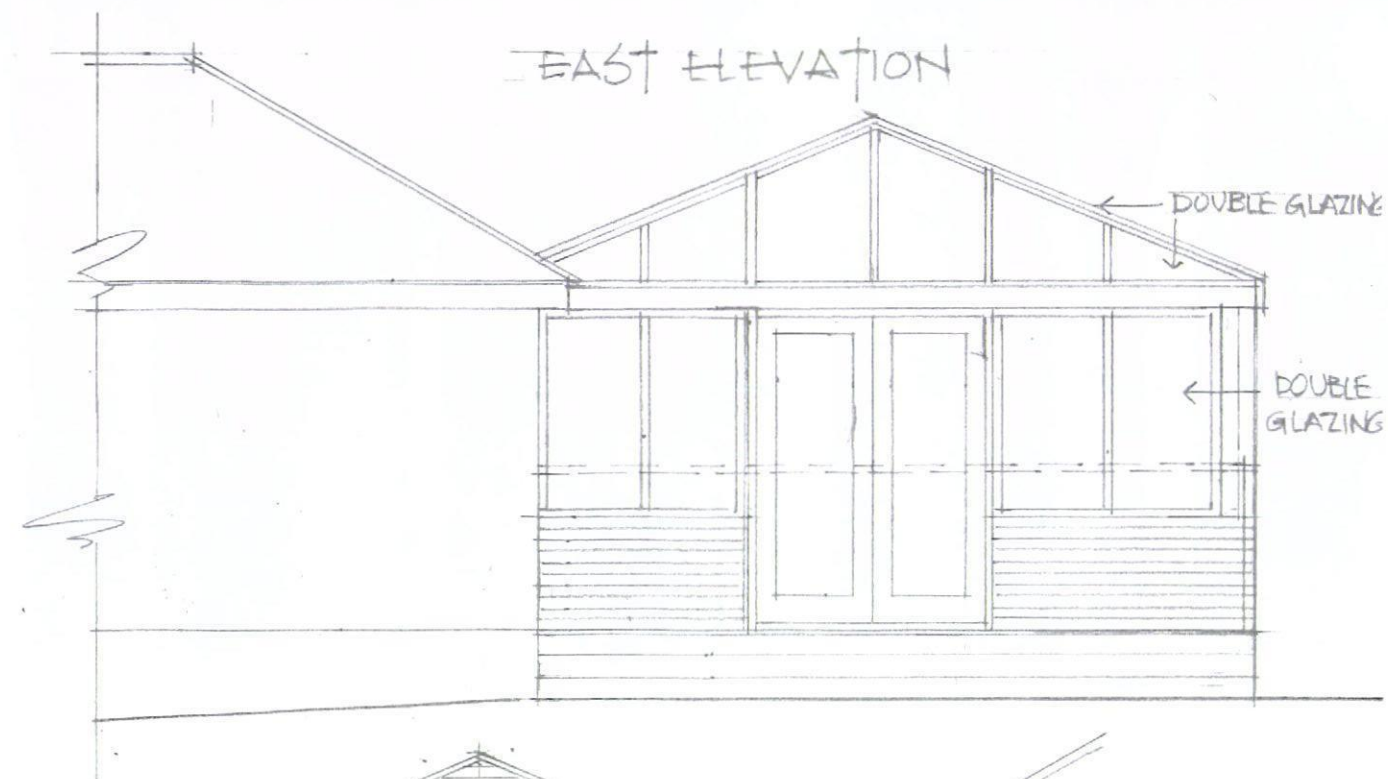

SOUTH ELEVATION