




PROPOSED NORTH, WEST, SOUTH & EAST ELEVATIONS. 1:100

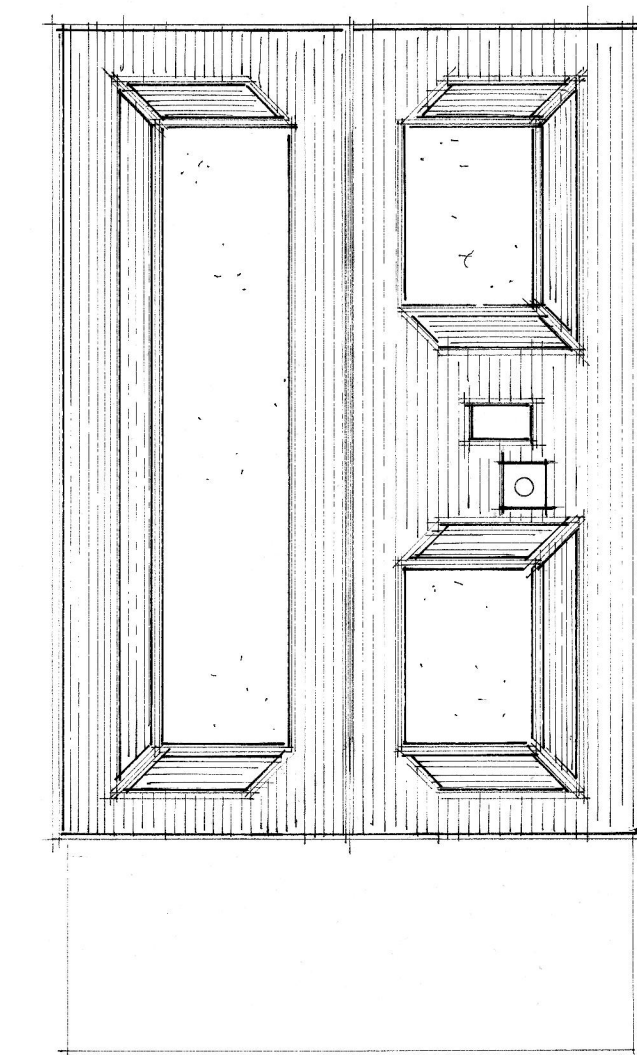


PROPOSED ROOF PLAN. 1:100

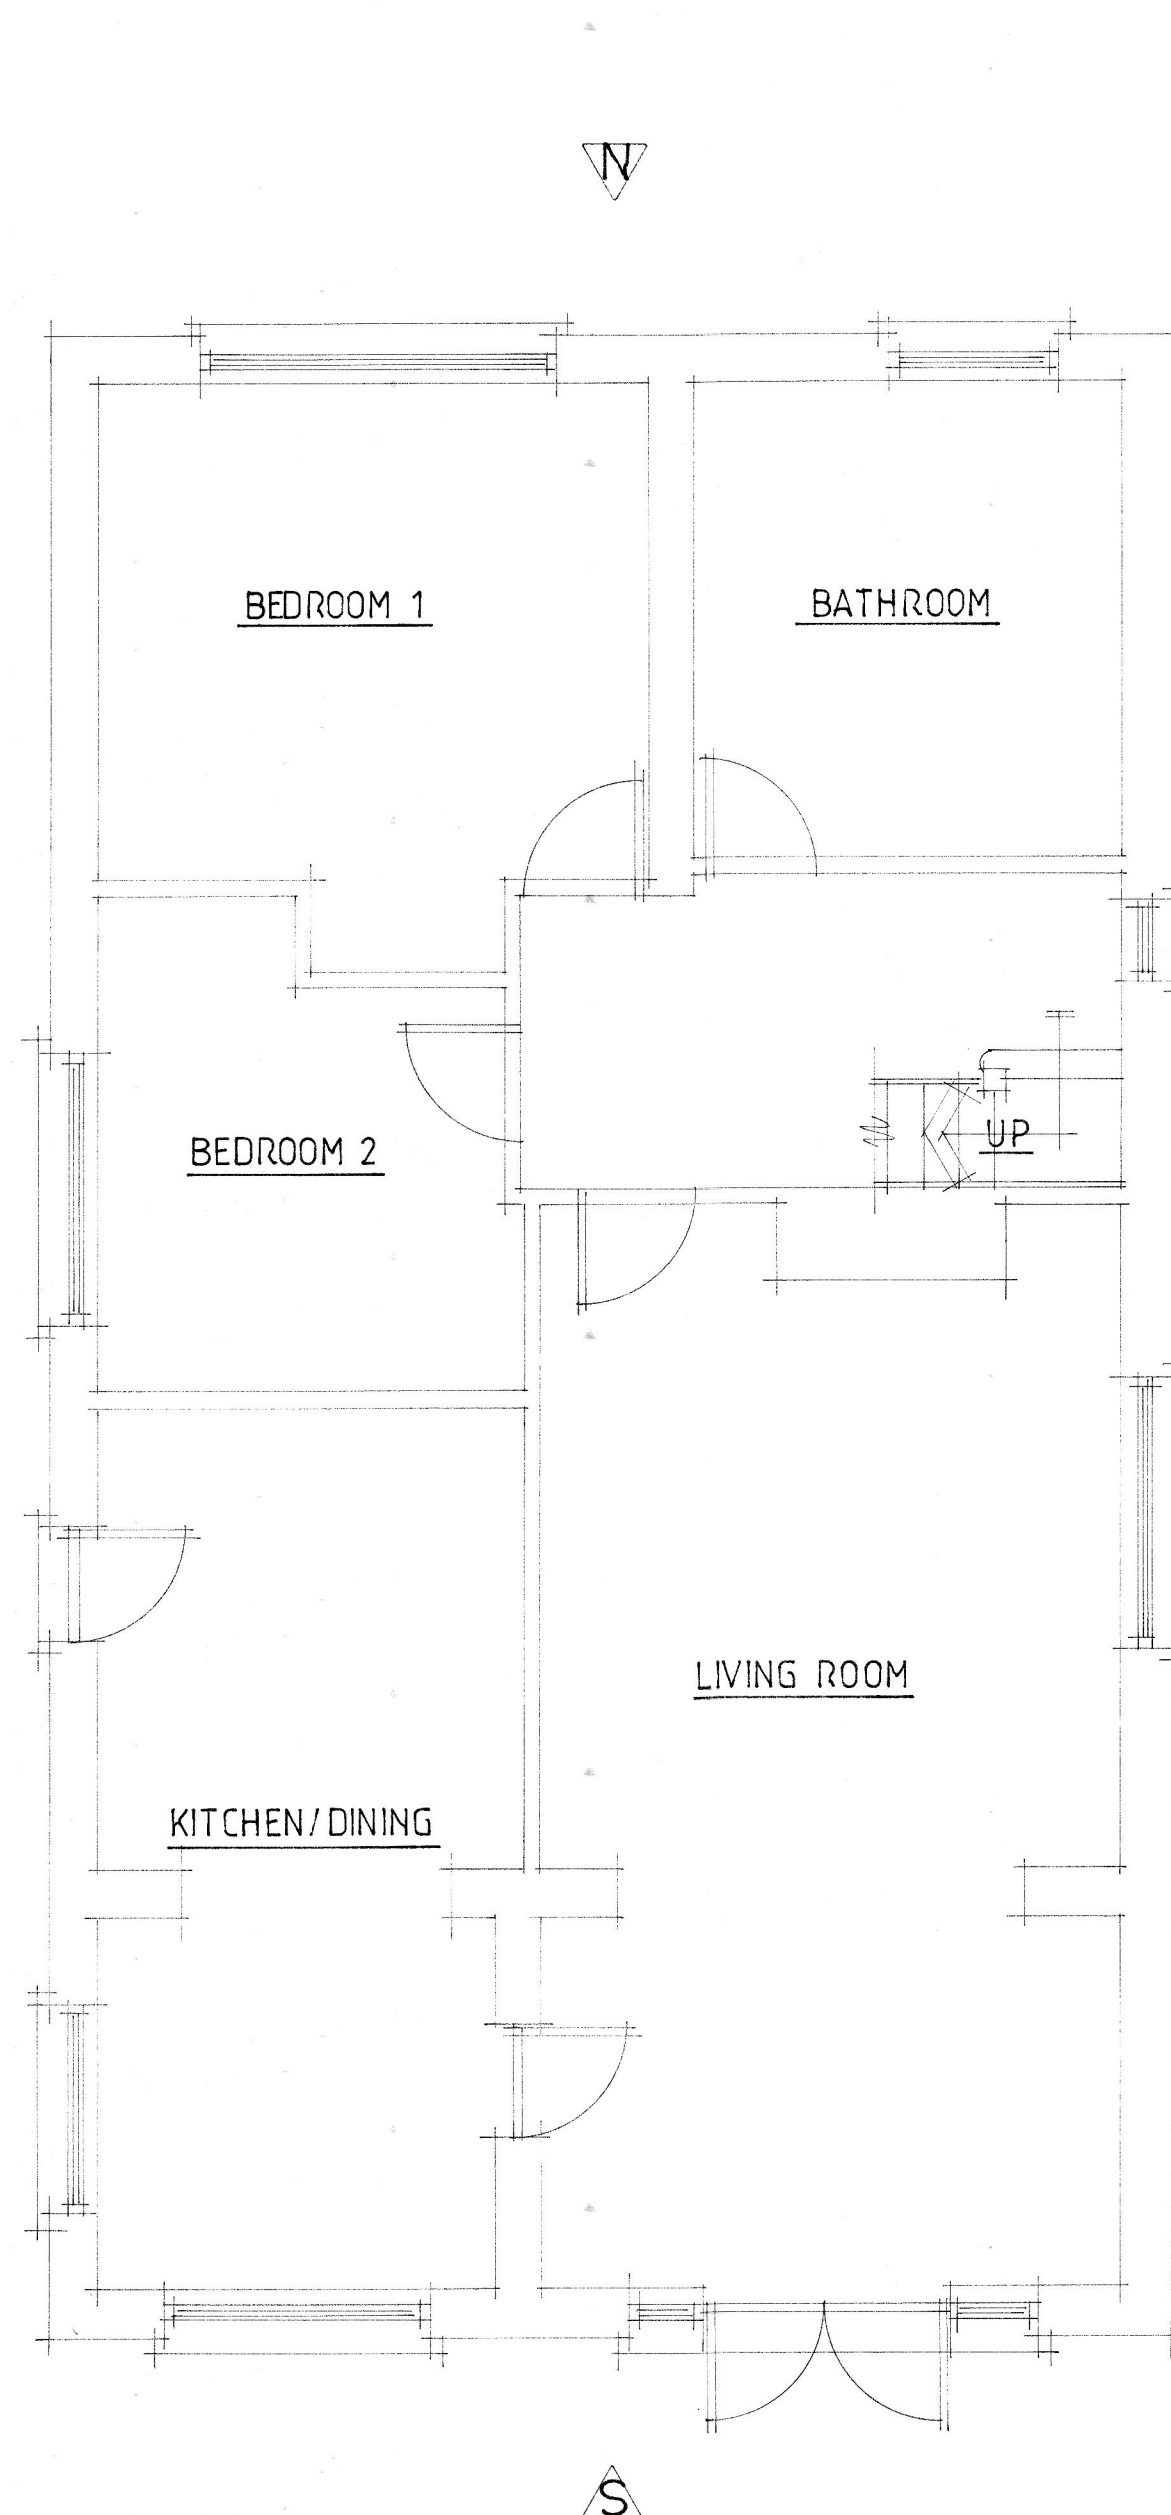


PROPOSED GROUND FLOOR PLAN 1:50

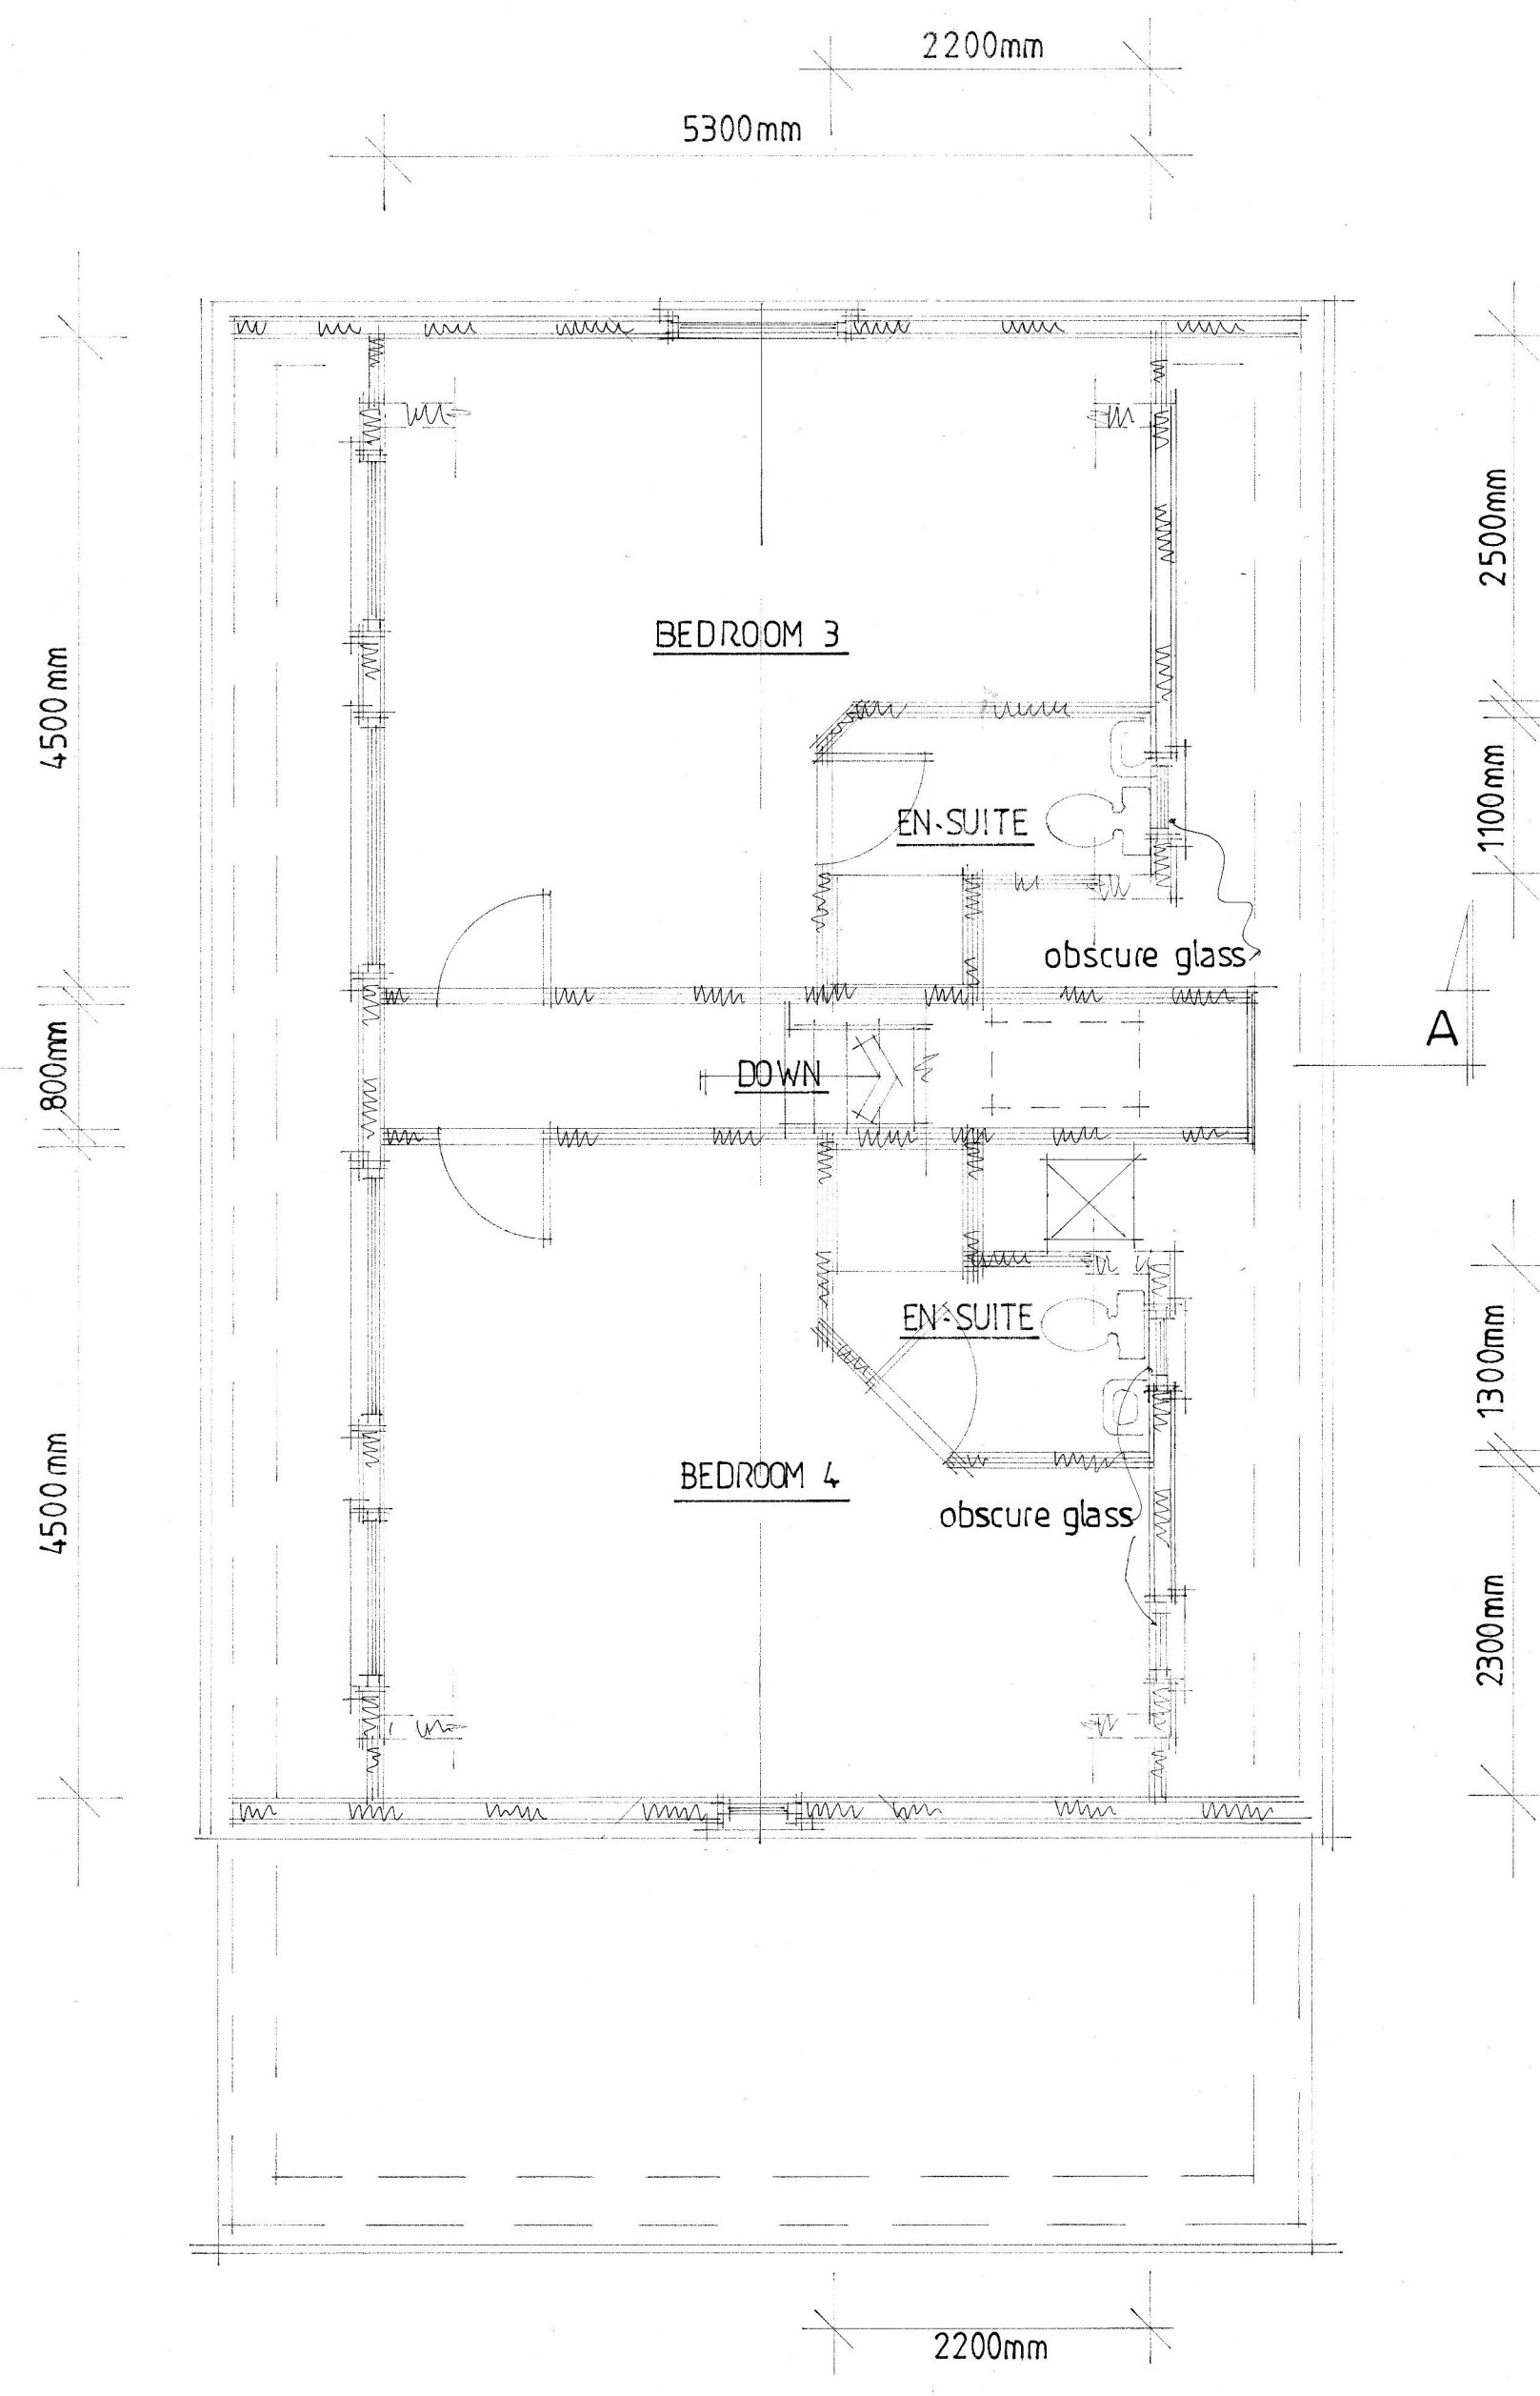

PROPOSED FIRST FLOOR PLAN 1:50

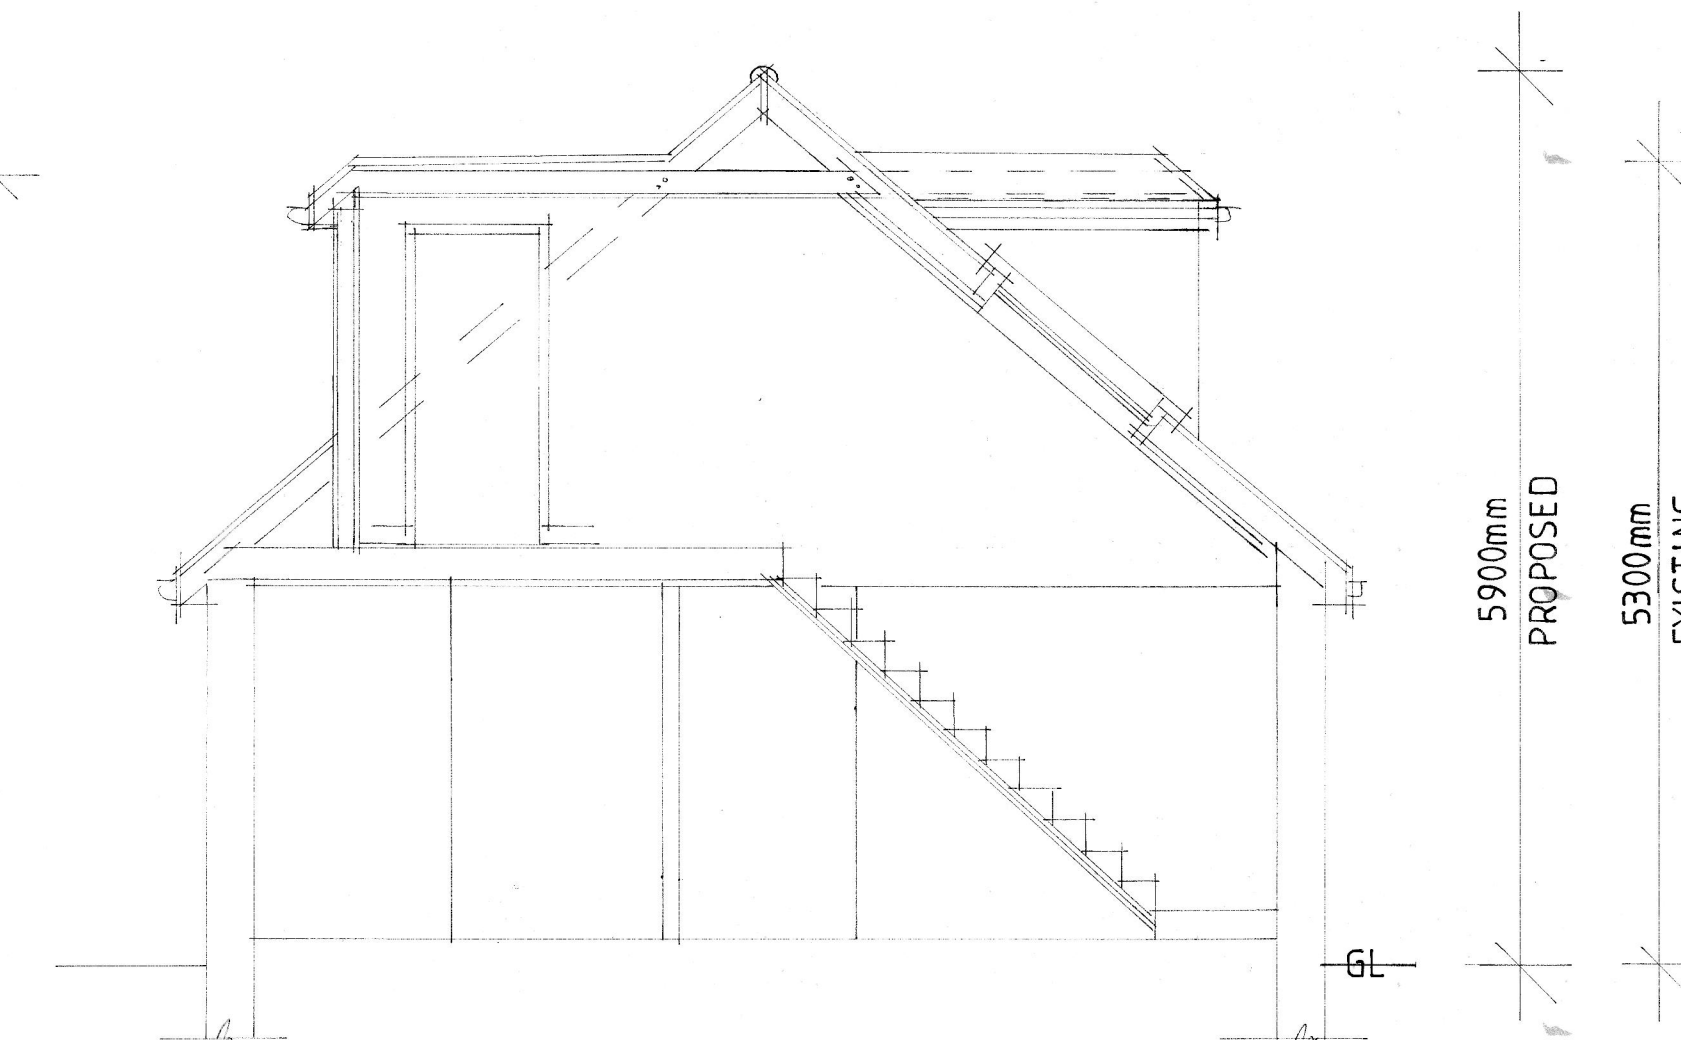

SECTION A.A. 1:50

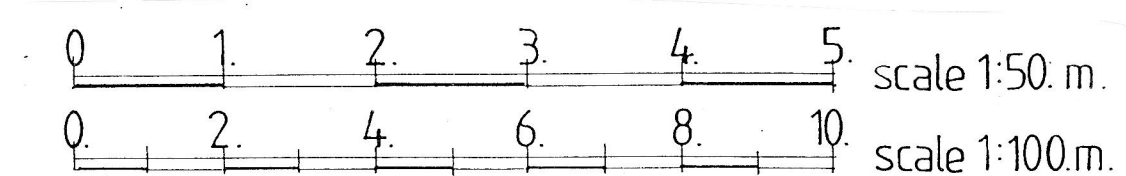

|   |           |              |          |
|---|-----------|--------------|----------|
| B   | SEPT 2014 | FINAL SCHEME | REVISION |
| A   | SEPT 2014 | FINAL SCHEME | REVISION |
| © copyright   |           |              |          |
| THORNS-YOUNG ARCHITECTURAL   |           |              |          |
| THORNS-YOUNG LTD<br>CHARTERED BUILDING CONSULTANTS<br>232 London Road, North End, Portsmouth PO2 9JQ<br>Tel: (023) 9267 2883 Fax: (023) 9266 3457<br>Website: www.thornsyong.co.uk |           |              |          |
| Client   |           |              |          |
| MR B MOTH   |           |              |          |
| Job Title   |           |              |          |
| 76 SUNNYMEAD DRIVE<br>WATERLOOVILLE   |           |              |          |
| Drawing Title   |           |              |          |
| PROPOSED FLOOR PLANS<br>ELEVATIONS SECTION<br>& ROOF PLAN.   |           |              |          |
| Scale 1:100, 1:50 at A1   |           |              |          |
| Date SEPT 2014 Drawn by SA   |           |              |          |
| Drg. No. 7213.14.2. Rev. 5.   |           |              |          |