


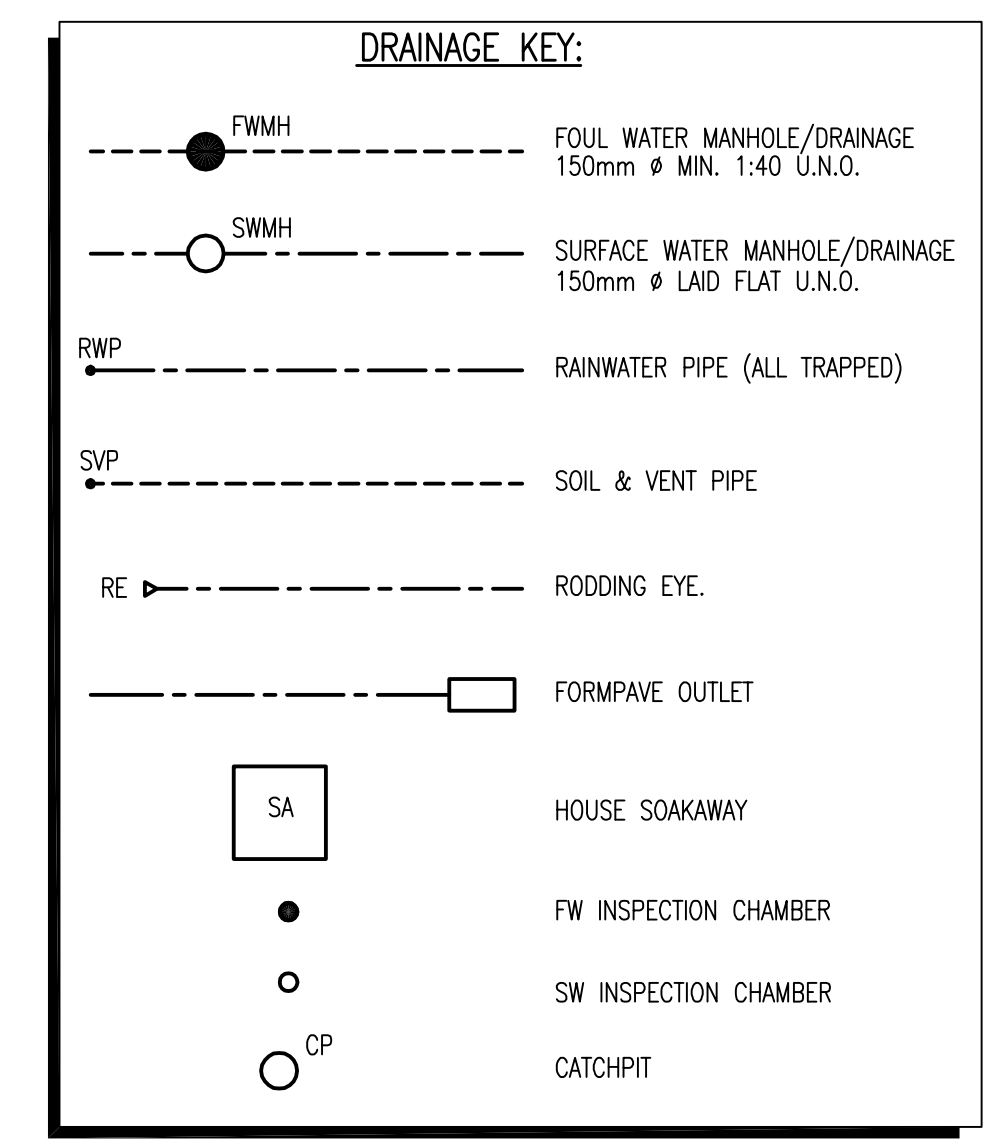

Surface Water Manhole Schedule

Foul Manhole Schedule

REFER TO HDL DRG. Nos. 14-2260-510
FOR EXTERNAL WORKS/DRAINAGE DETAILS

SIZE OF SOAKAWAYS SUBJECT TO RESULT OF PERCUSSION TESTS

SOAKAWAYS TO BE LOCATED A MINIMUM OF
5m FROM ANY FOUNDATION

P1	PRELIMINARY	HDL/06.14	HDL/06.14	HDL/06.14
Version	Amendment	Revised by and date	Checked by and date	Approved by and date
ORIGINAL DRAWING SIZE - A1		X-REFS: -		
CAD REF.		-		
		-		
		-		

 HAMIL DAVIES LIMITED Consulting Civil and Structural Engineers	Client	FOREMAN HOMES LTD		
	Project	RANELAGH ROAD, HAVANT		
	Drawing Title	PROPOSED RESIDENTIAL DEVELOPMENT DRAINAGE LAYOUT		
	Purpose	PRELIMINARY	Drawn HDL	Scale 1:200 @ A0
	Issuing Office	SWANMORE	Drawing Number	14-2260-500
Telephone	01489 893 596			Version P

PRELIMINARY