
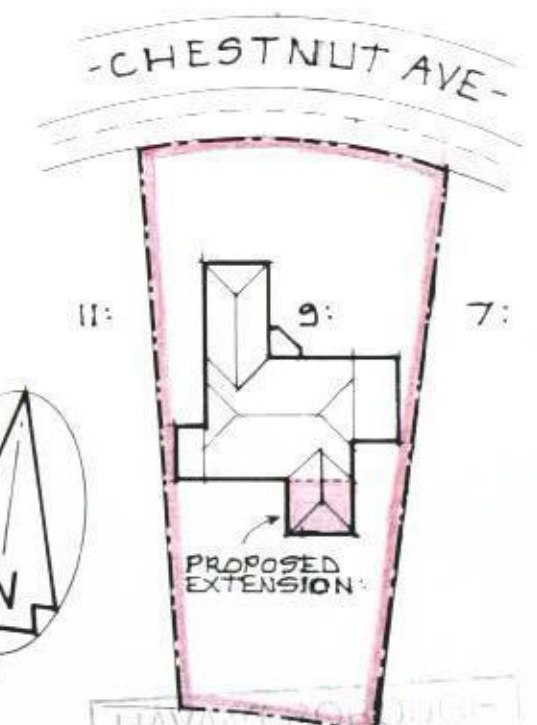


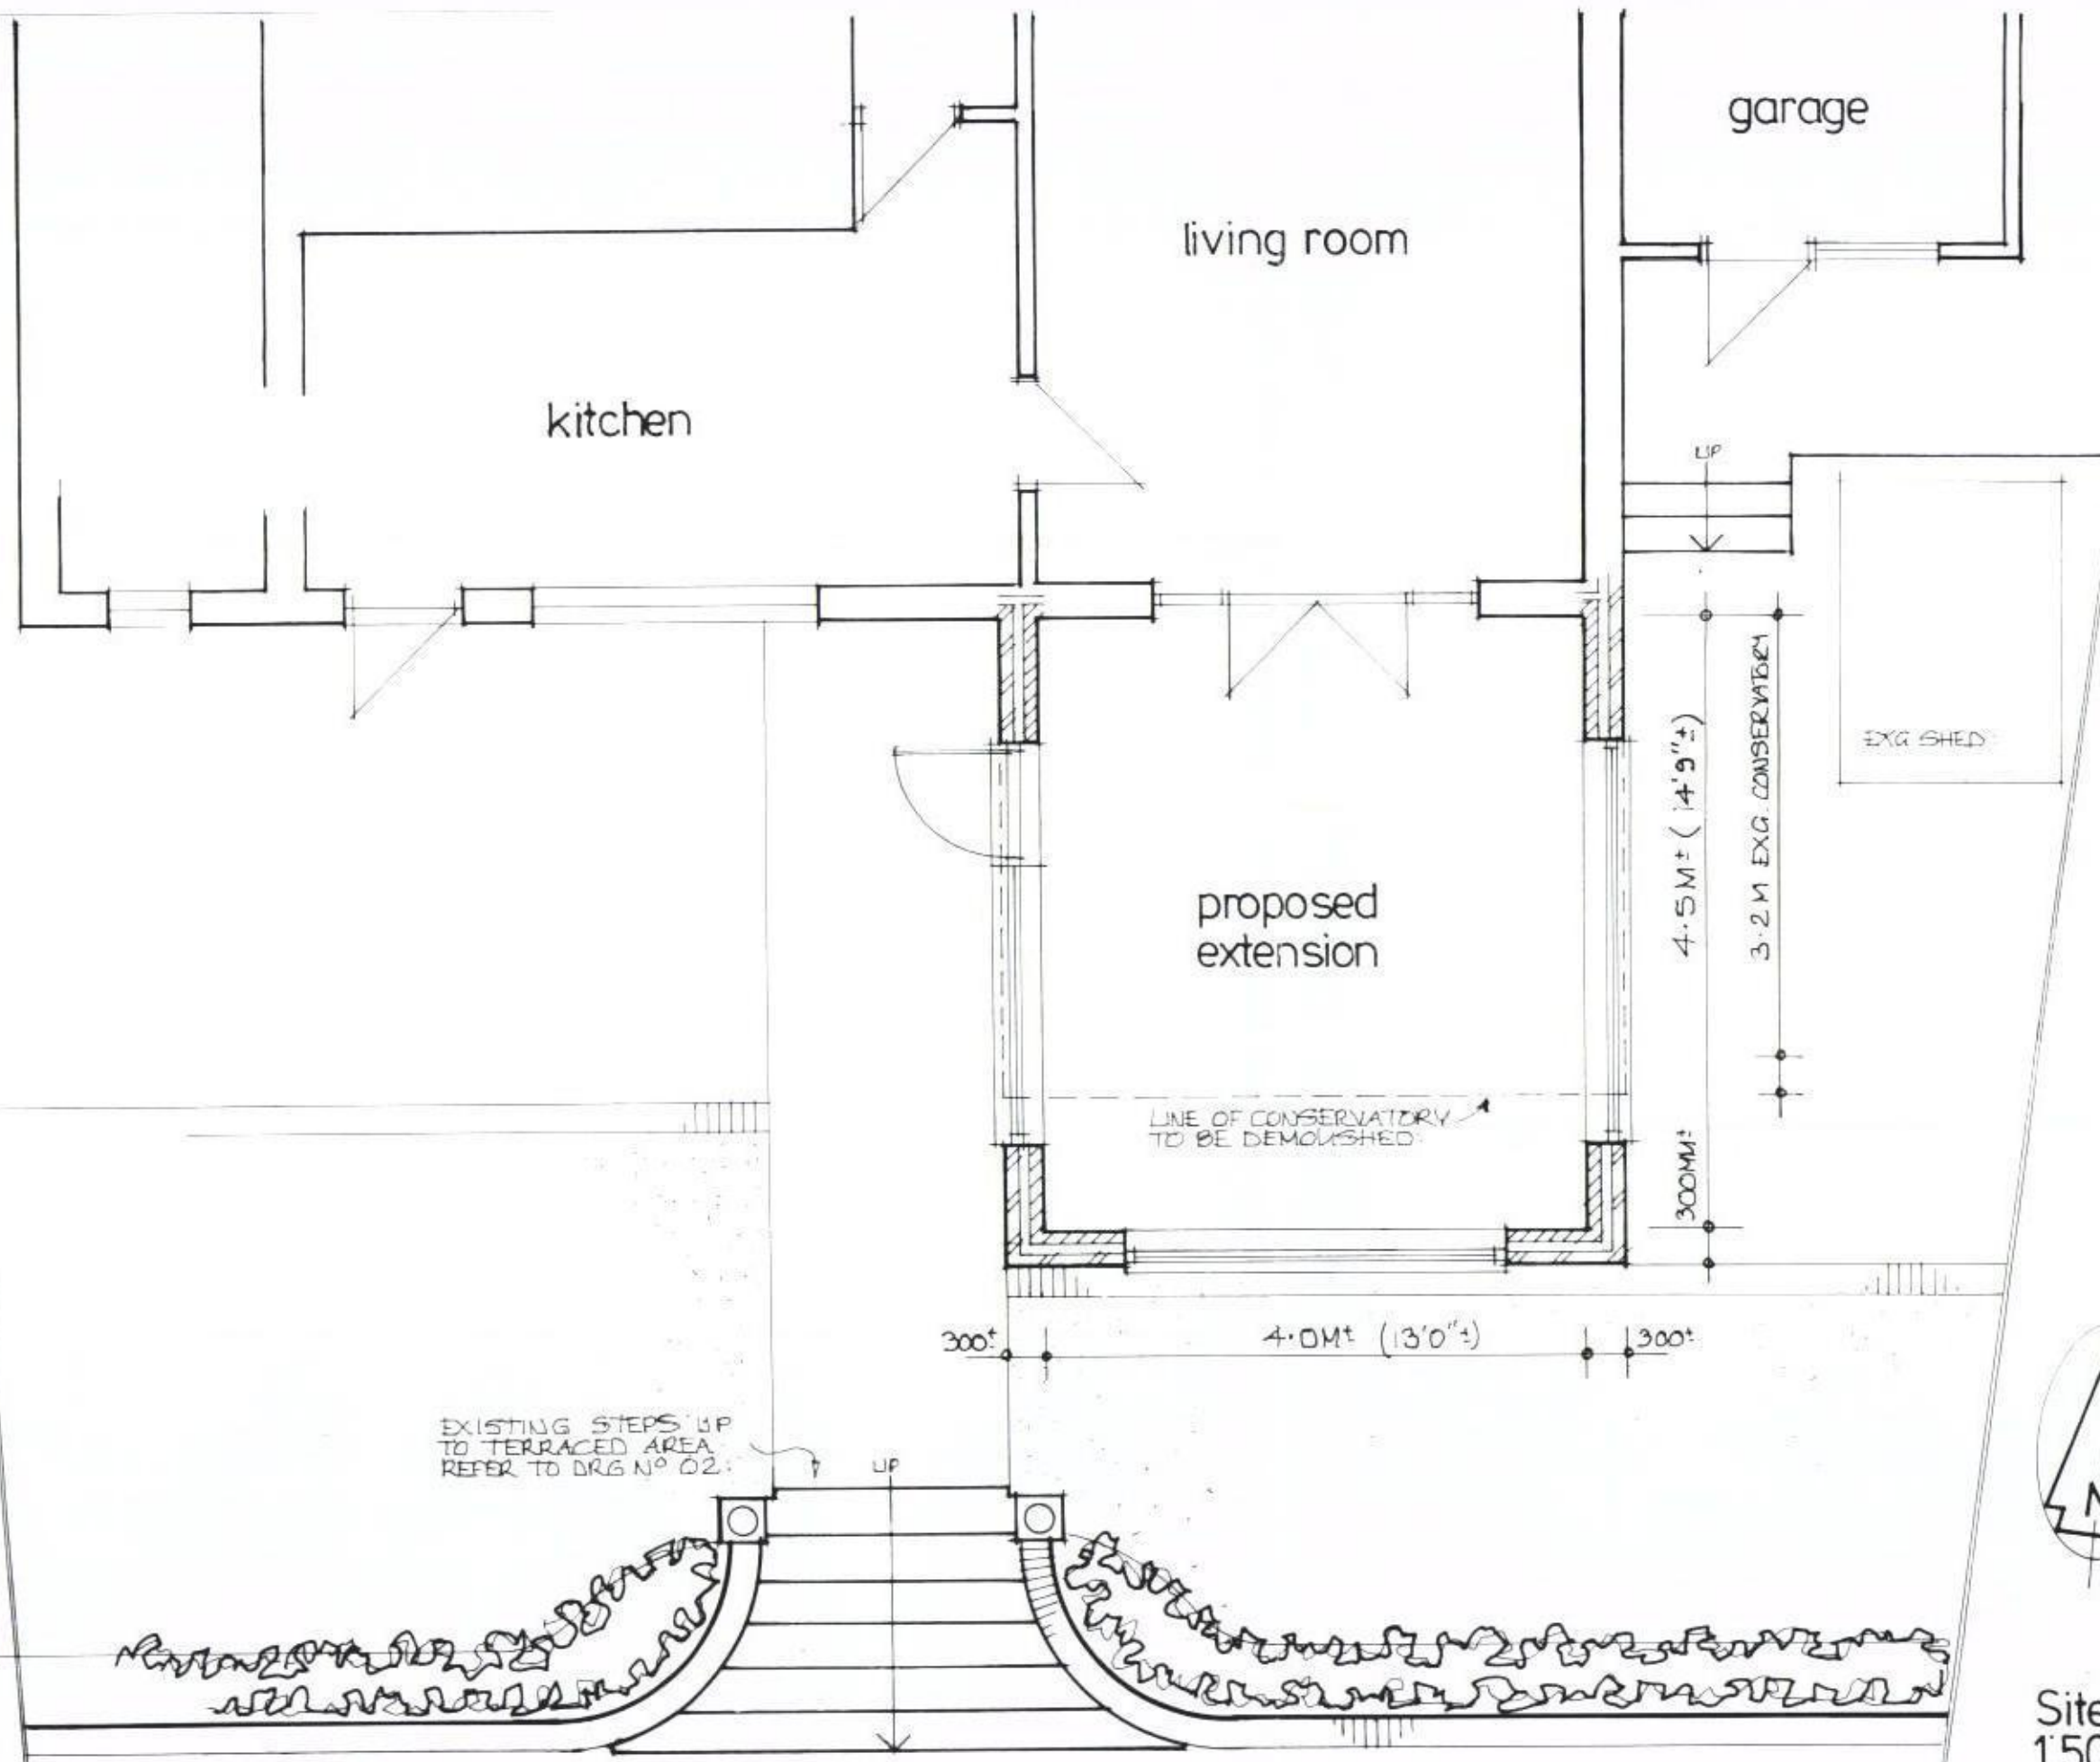

Site Plan  
1:500

ASHWOOD CLOSE  
16 APR 2014  
RECEIVED

PROPOSED EXTENSION TO 9 CHESTNUT AVENUE, BEDHAMPTON.  
Drg n° 01  
Scale 1:50  
March 2014