



KEYPLAN

 

NOTES

3 KEY PLAN
SCALE 1:500

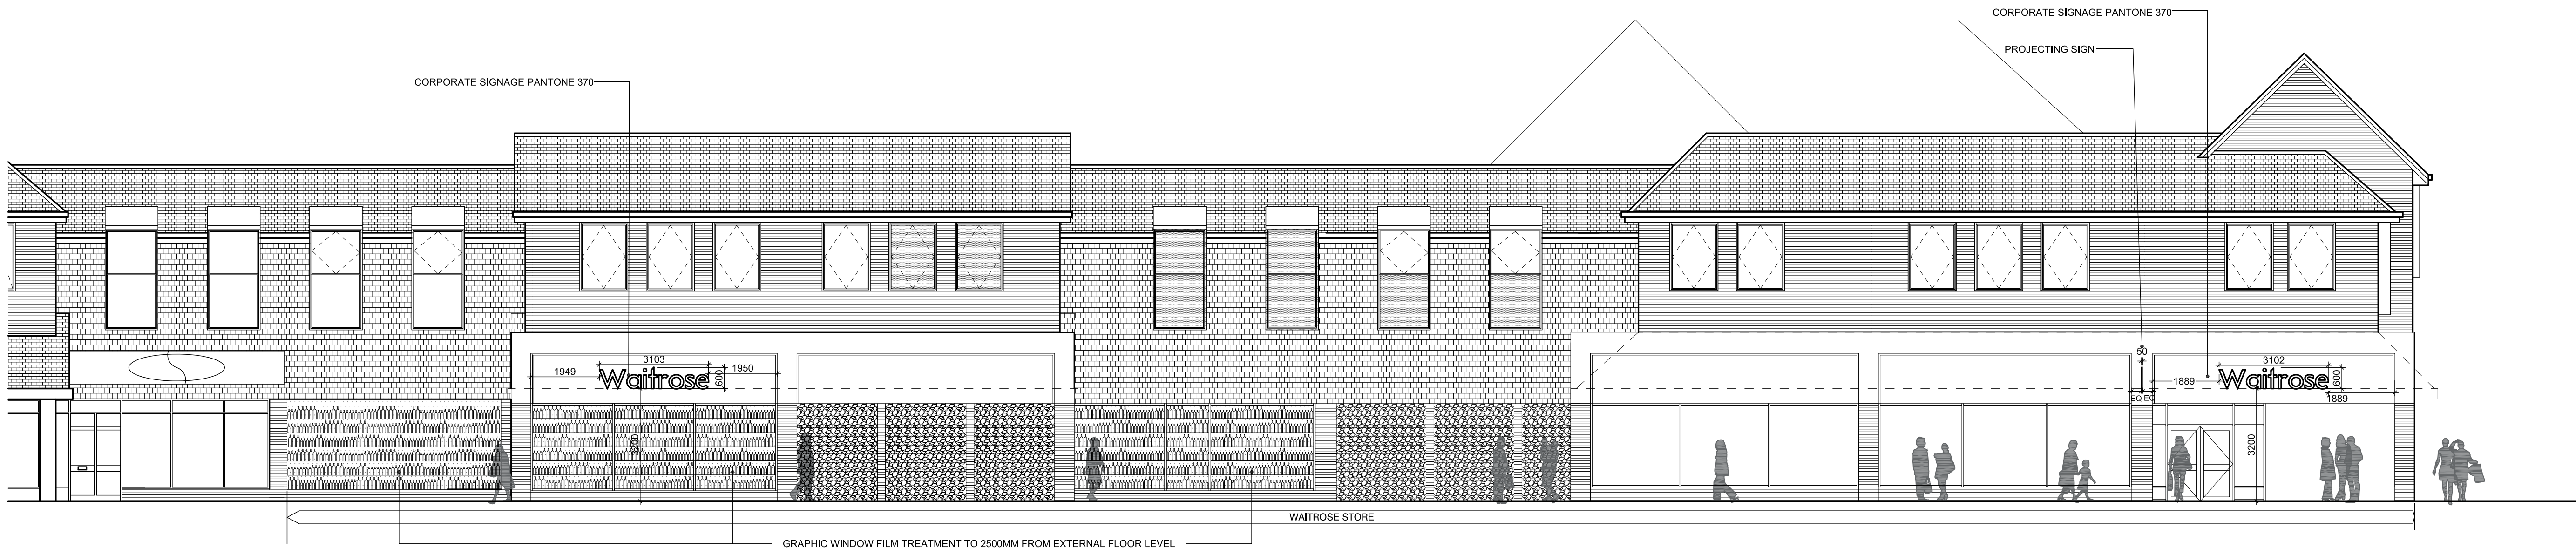

1 PROPOSED NORTH STREET ELEVATION
SCALE 1:100



2 PROPOSED ELEVATION TO THE PALLANT
SCALE 1:100

REV: F BY: SL CHK: HG DATE: 18.04.13
DRAWINGS UPDATED FOLLOWING COMMENTS
FROM PLANNERS

REV: C BY: SL CHK: HG DATE: 12.03.13
DRAWINGS UPDATED FOLLOWING COMMENTS
FROM MATT SINFIELD

REV: B BY: SL CHK: HG DATE: 07.03.13
DRAWINGS UPDATED FOLLOWING COMMENTS
FROM MATT SINFIELD

REV: A BY: SL CHK: HG DATE: 22.02.13
DRAWINGS UPDATED FOLLOWING COMMENTS
FROM MATT SINFIELD

PROJECT
WAITROSE HAVANT
CORPORATE SIGNAGE APPLICATION

TITLE:
SOUTH & EAST ELEVATIONS
PROPOSED

DRAWING NO:	REV:	SCALE @ A1
12-092-02-AE(PJ-G01)	F	1:100
BY:	CHK:	DATE:
SL	HG	14.02.13

XREFS USED IN THIS DRAWING:

INFORMATION

B+R ARCHITECTS
Suncourt House 18-26 Essex Road London N1 8LN
T 020 3227 0800 E design@bandr-arch.com
www.bandr-arch.com