





project:	Homewell House Homewell Havant			
client:	Walthams Limited			
title:	Tree Retentions & Removals Plan			
drwg: BJH 03a	scale: 1:200 @ A3	job: 0627	date: February 2013	drawn by: bjh

Bernie Harverson M.Arb.
3 foxcombe cottages • south haring • west sussex • GU31 5PL
tel: 01730 825297 • mob: 07875 520881 • email: bernie.harverson@virgin.net • VAT Reg No. 881 5056 16

This drawing is the copyright of the pdp architecture llp and must not be reproduced in whole or part or used for the execution of works without their permission.

all dimensions to be checked on site prior to commencement of construction works and the architect notified of any discrepancy.

signed dimensions are to be used in preference to scaled dimensions.

no deviation from this drawing will be permitted without prior consent of the architect.

all drawings are prepared subject to a full measured and structural survey of the buildings and site.

all structural work is subject to the appointment of a structural engineer to confirm and agree the structural proposals.

as per map licence no. 100020445.

health & safety:
exceptional risks involving specific methods of construction or exceptional maintenance issues:
NO SIGNIFICANT RISK

revision	notes	date	drawn	checked
A	Lighting amended following HCCFCA comments	22-01-13	HM	MBW



Walthams Ltd
BUILDING CONSTRUCTION & DEVELOPMENT


PLANNING



pdp architecture llp
chartered architects town planning
interior design consultants
2 beechworth road havant
hampshire PO9 1AX
tel 023 9248 1100
fax 023 9247 5050
email pdp@pdp-architects.co.uk
www.pdp-architects.co.uk

project	Proposed Development Homewell House Havant		
detail	Site Plan		
drawn	HM	checked	MBW
date	Sept 2012	status	Construction
at scale	1:100	a3 scale	1:200
ref	17760-WD110 A		

- Key:**
-  = Trees which can be safely retained and protected
 -  = Trees that cannot be accommodated and would have to be removed

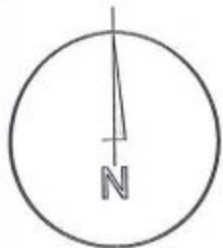

project: **Homewell House
Homewell
Havant**

client: **Walthams Limited**

title: **Tree Protection Plan
+ Site Set Up**

drwg BJH 04a	scale: 1:200 @ A3	job 0627	date: February 2013	drawn by: bjh
----------------------------	---------------------------------	--------------------	-----------------------------------	----------------------------

Bernie Harverson M.Arb.

3 foxcombe cottages • south harting • west sussex • GU31 5PL
 tel: 01730 825297 • mob: 07875 520881 • email: bernie.harverson@virgin.net • VAT Reg No. 881 5056 16

this drawing is the copyright of the pdp architecture llp and must not be reproduced in whole or part or used for the execution of works without their permission.

all dimensions to be checked on site prior to commencement of construction works and the architect notified of any discrepancy.

signed dimensions are to be used in preference to scaled dimensions.

no deviation from this drawing will be permitted without prior consent of the architect.

all drawings are prepared subject to a full measured and structural survey of the buildings and site.

all structural work is subject to the appointment of a structural engineer to confirm and agree the structural proposals.

as per licence no. 100320445.

health & safety:
exceptional risks involving specific methods of construction or exceptional maintenance issues:

NO SIGNIFICANT RISK

revision	notes	date	drawn	checked
----------	-------	------	-------	---------

A	Lighting amended following HCCPDA comments	22-01-13	BM	MBW
---	--	----------	----	-----

client	 Walthams Ltd BUILDING CONSTRUCTION & DEVELOPMENT
planning	 pdp architecture llp chartered architects town planning interior design consultants 2 beechworth road havant hampshire PO9 1AX tel 023 9248 1100 fax 023 9247 5050 email pdp@pdp-architects.co.uk www.pdp-architects.co.uk


project: **Proposed Development
Homewell House
Havant**

detail: **Site Plan**

drawn: **HM** checked: **MBW**

date: **Sept 2012** status: **Construction**

a1 scale: **1:100** a3 scale: **1:200** ref: **17760-WD110** rev: **A**

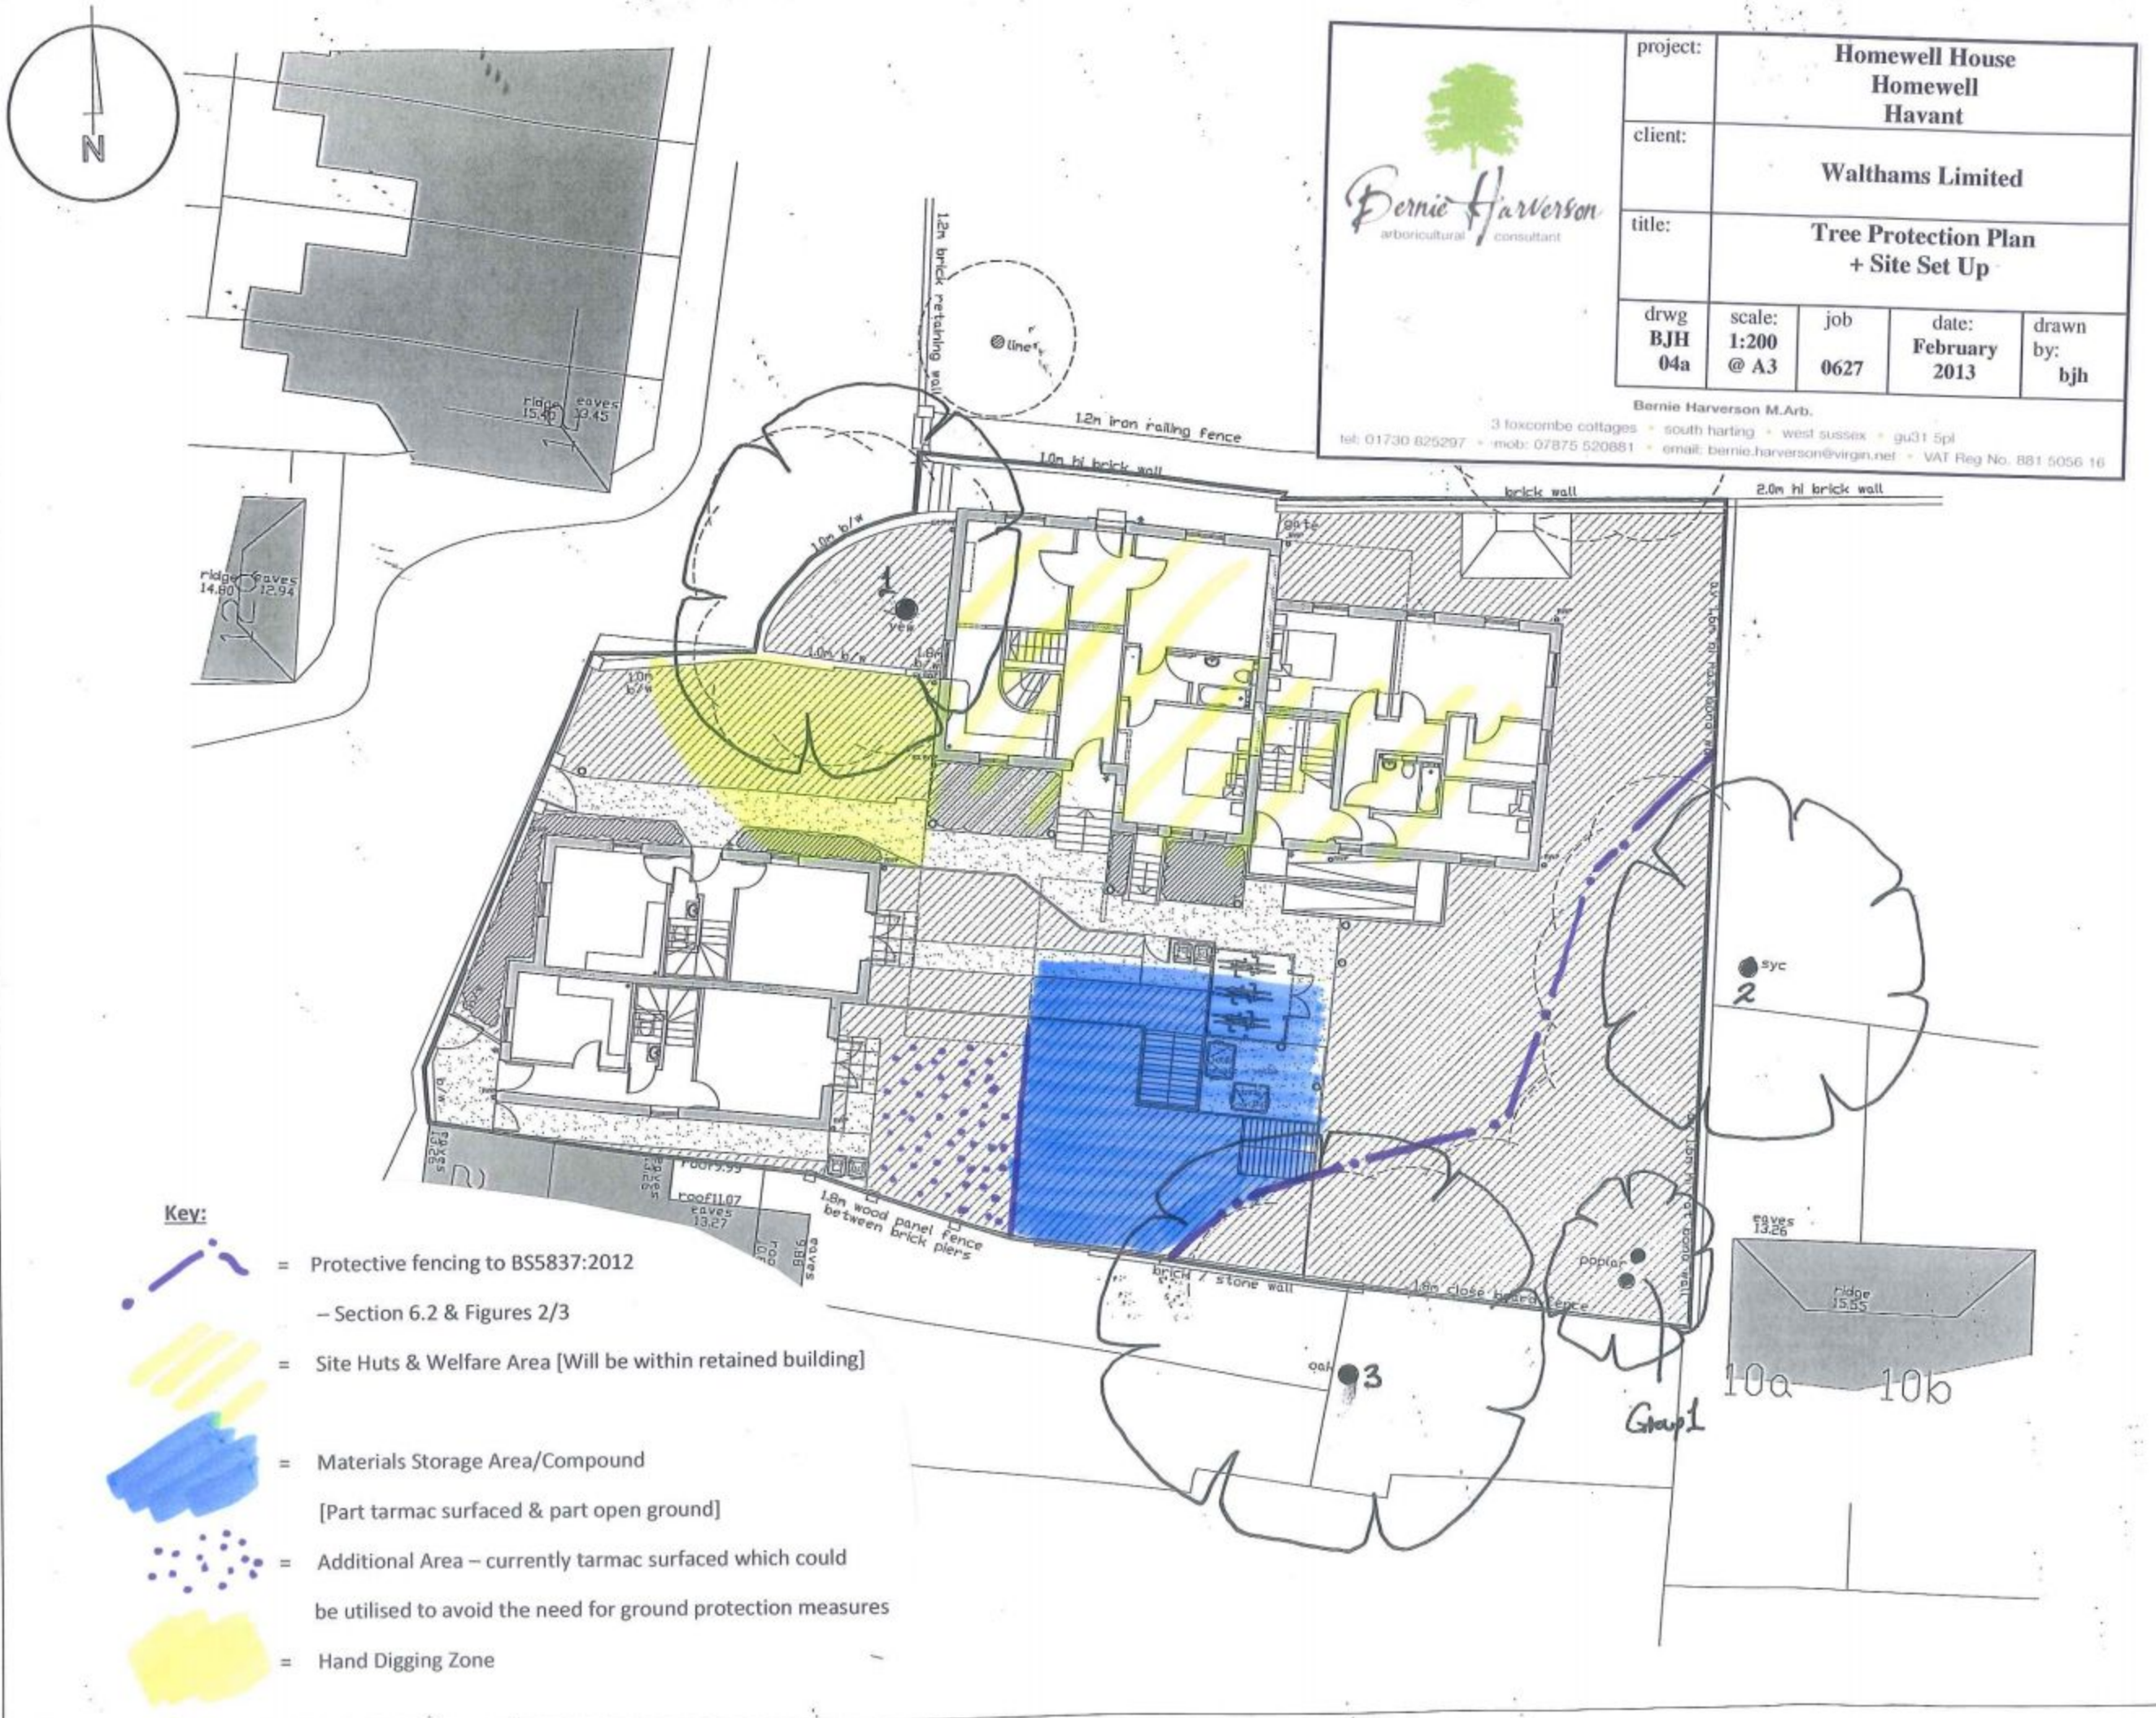

- Key:**
- = Protective fencing to BS5837:2012 – Section 6.2 & Figures 2/3
 - = Site Huts & Welfare Area [Will be within retained building]
 - = Materials Storage Area/Compound [Part tarmac surfaced & part open ground]
 - = Additional Area – currently tarmac surfaced which could be utilised to avoid the need for ground protection measures
 - = Hand Digging Zone