




ELEVATIONS

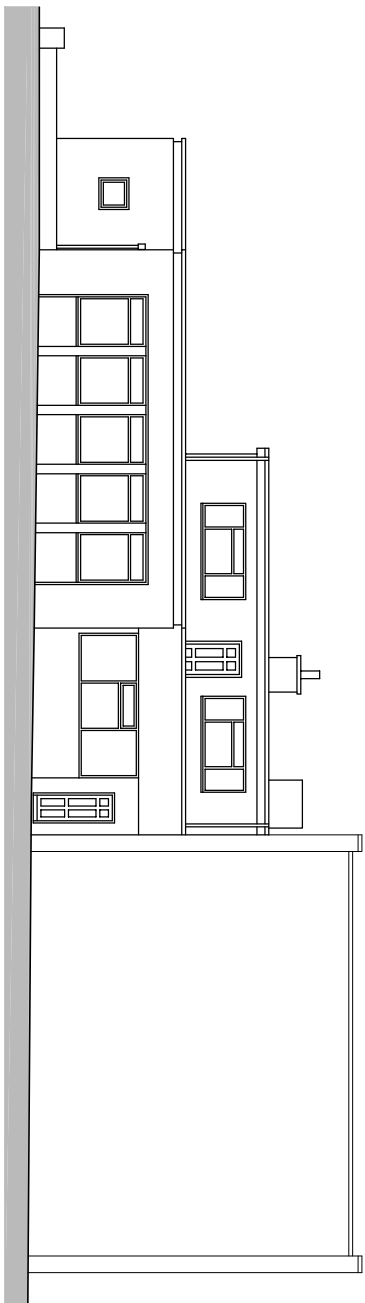


35.00m DATUM
SOUTH ELEVATION
FRONT ELEVATION
EXISTING

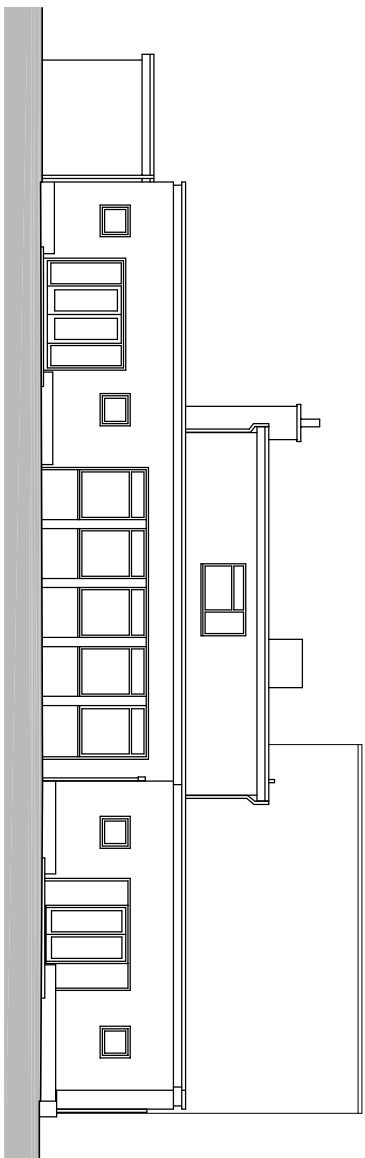


35.00m DATUM
WEST ELEVATION

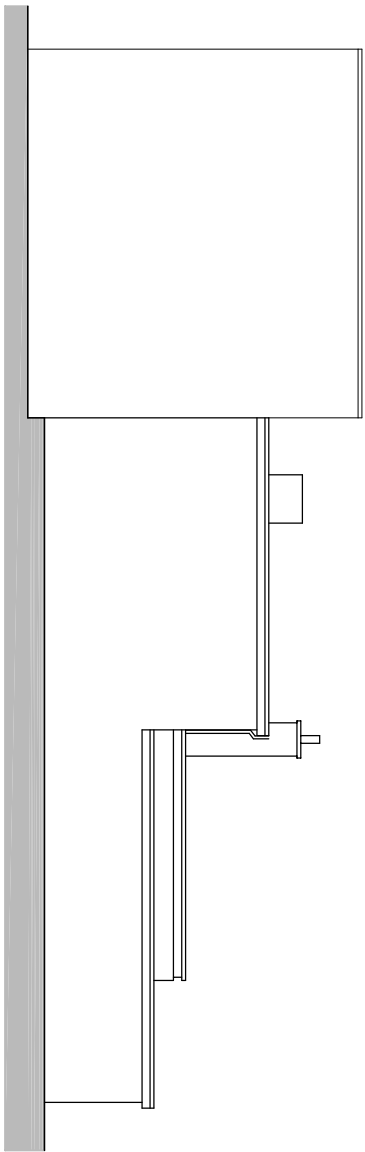


35.00m DATUM
EAST ELEVATION

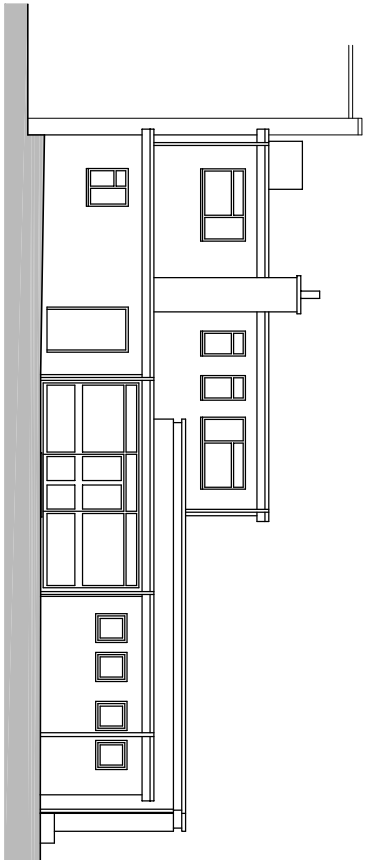


35.00m DATUM
NORTH ELEVATION
REAR ELEVATION

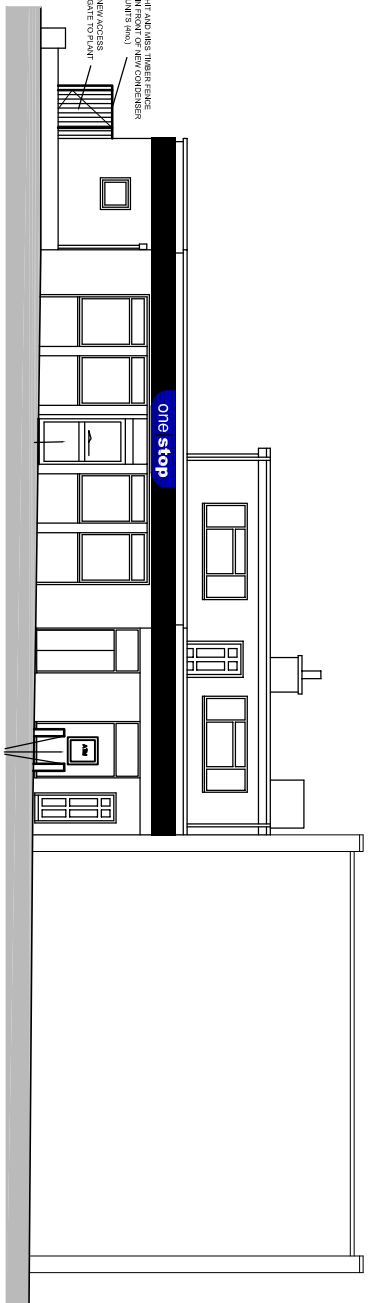


35.00m DATUM
SOUTH ELEVATION

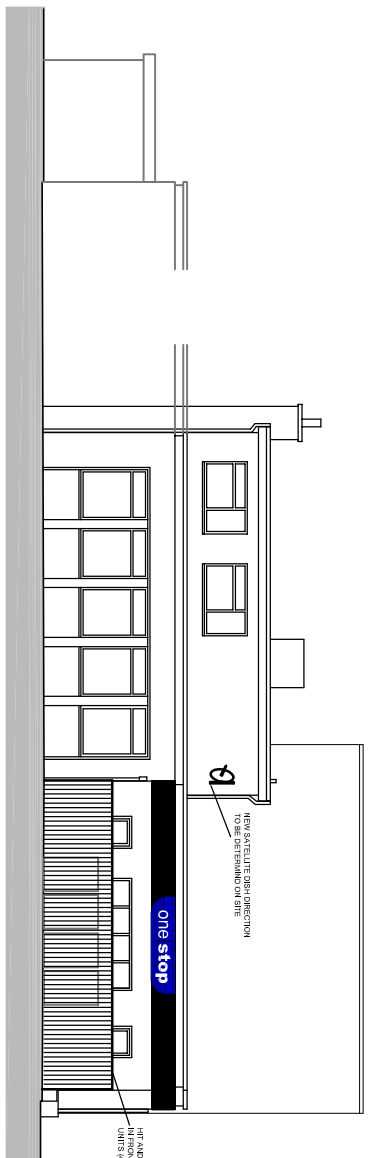

35.00m DATUM
WEST ELEVATION




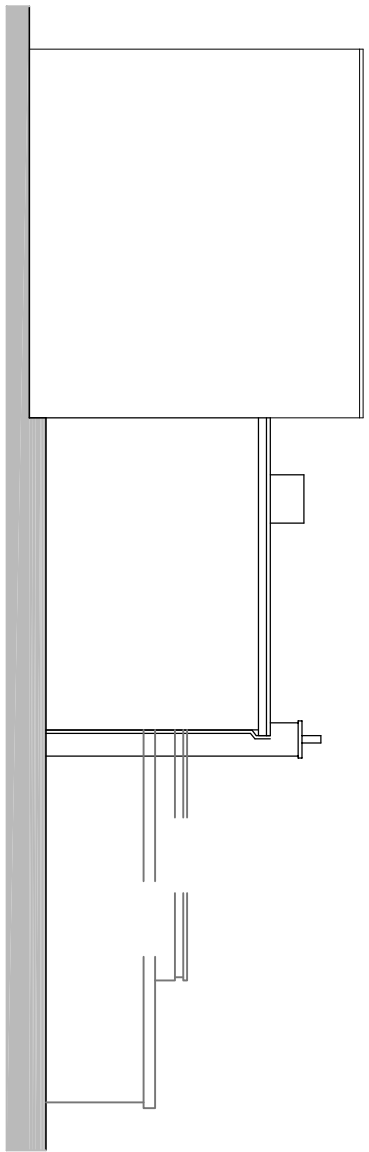


35.00m DATUM
EAST ELEVATION

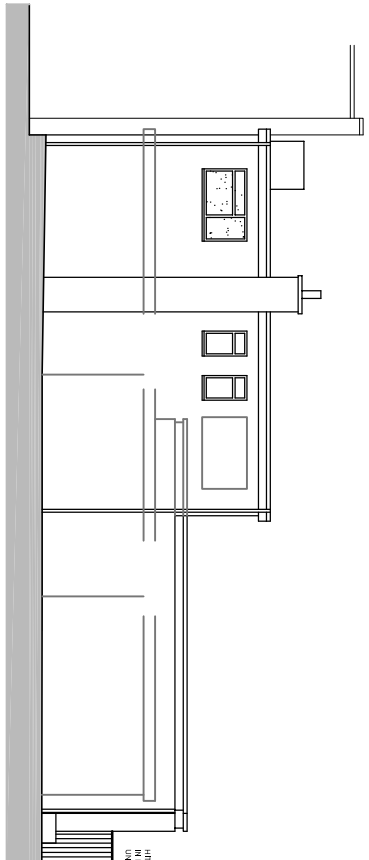

35.00m DATUM
NORTH ELEVATION

PROPOSED

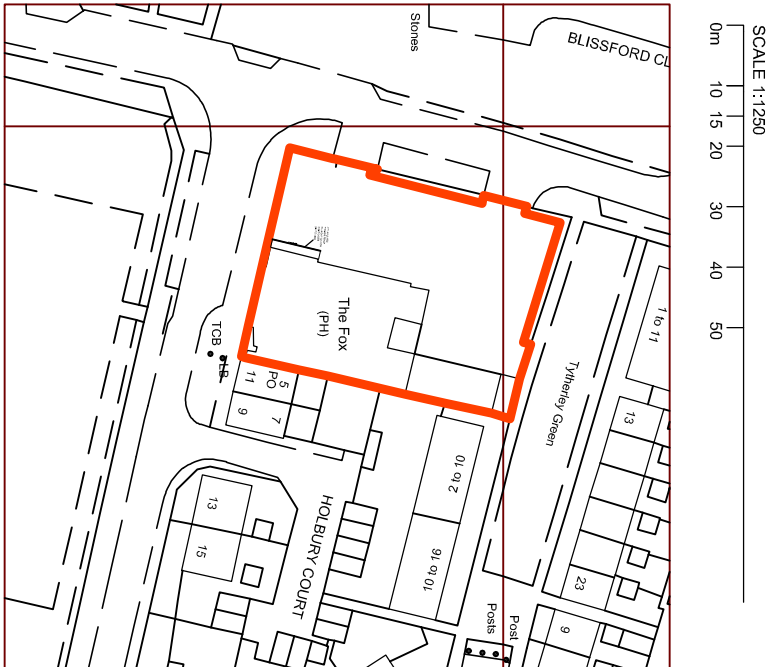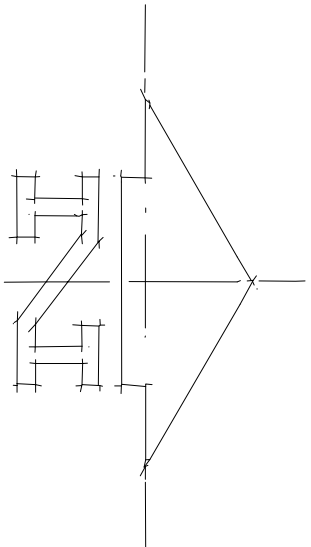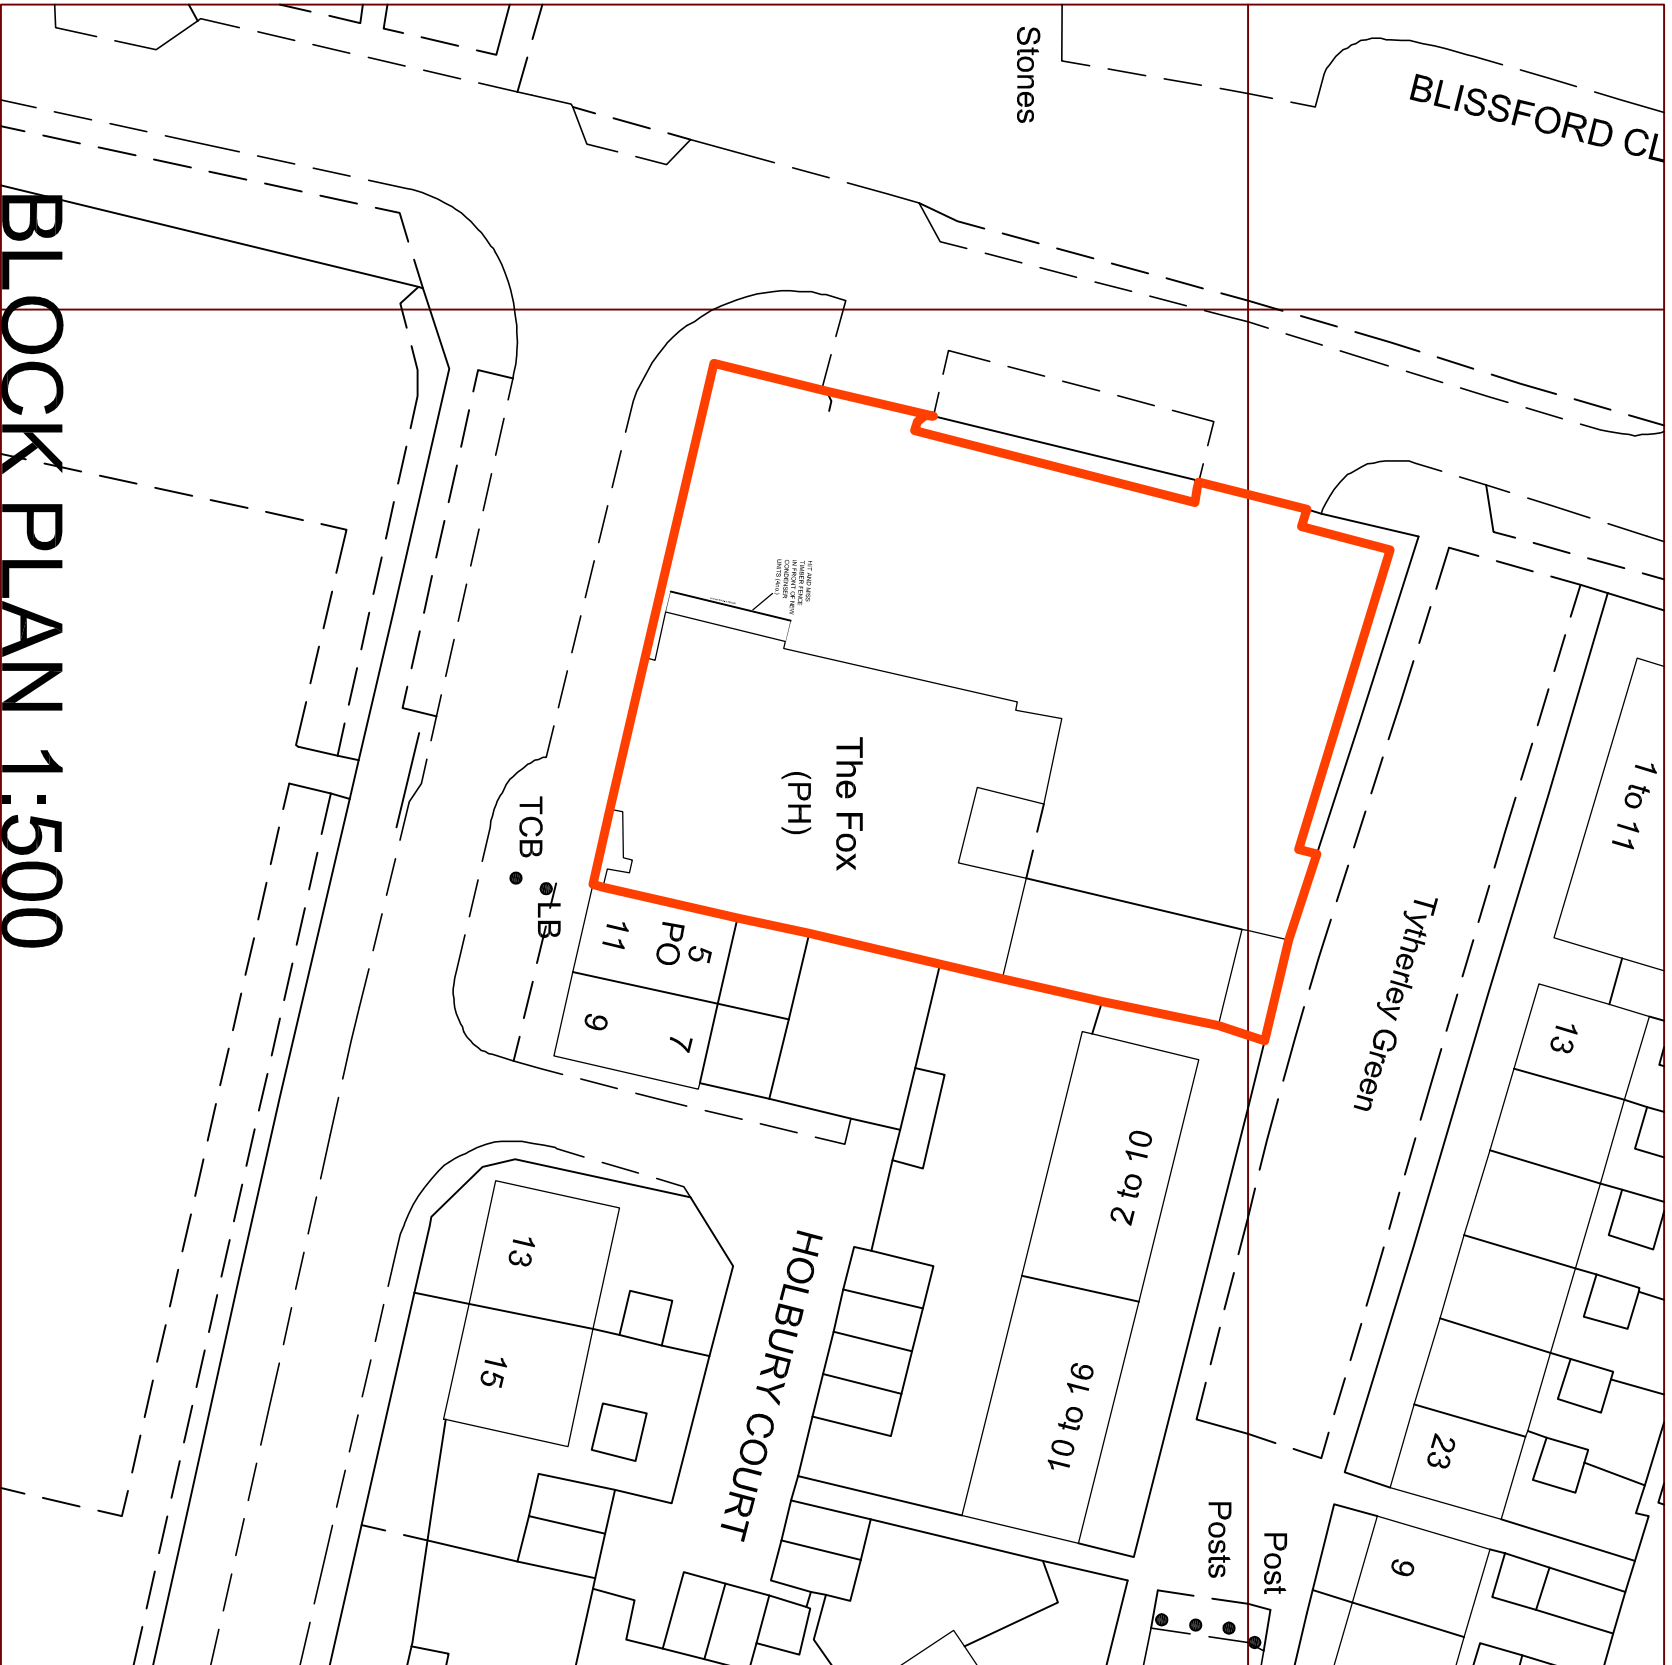 

LOCATION PLAN 1:1250

REVISION

project	
PROPOSED ONE STOP	
THE FOX INN	
PROSPECT LANE	
HAVANT	
EXG AND PROP ELEVATIONS	
date	drawn
FEB 13	C.J.J.
scale	drg no.
1:200 @A1	2095.03

© THE CONTENTS OF THIS DRAWING REMAIN THE SOLE PROPERTY OF WELLSFIELD ASSOCIATES AND MUST NOT BE COPIED OR REPRODUCED WITHOUT PRIOR PERMISSION. FULL SURVEY NOT CARRIED OUT. DRAWING PRODUCED USING INFORMATION SUPPLIED BY THE CLIENT	
Wellsfield Associates	80 High Street, Hodleigh, Essex. SS7 2PB Tel: 01702 551123 Fax: 01702 558530 mw@wellsfieldassociates.co.uk