



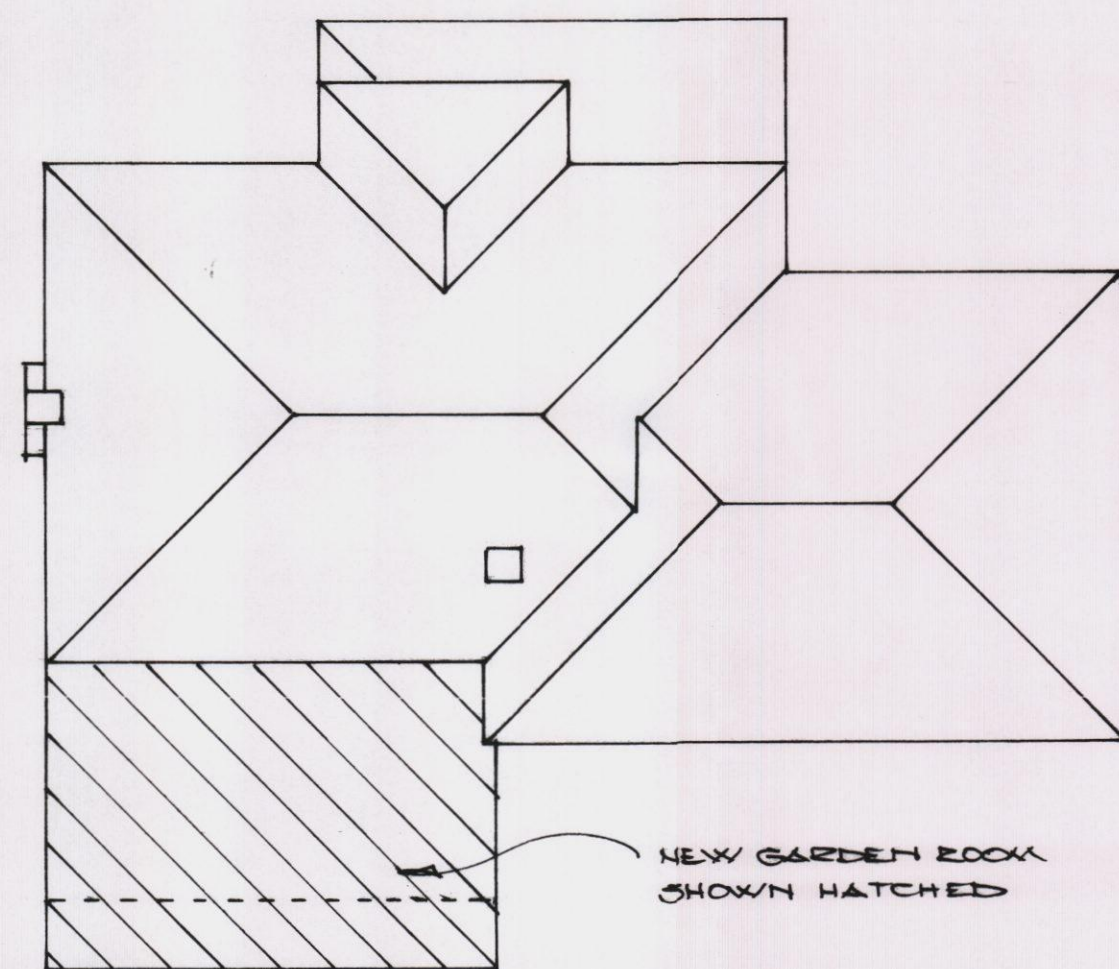

ROOF PLAN

NEW WORKS SHOWN IN DETAIL
NEW MATERIALS TO MATCH OLD

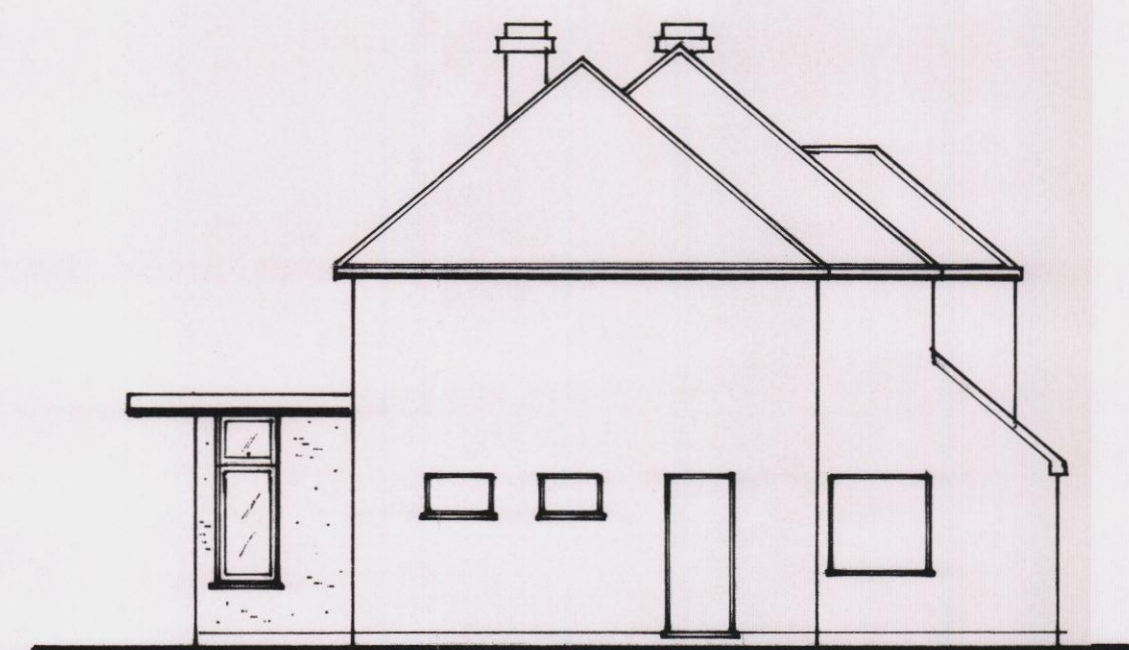


EAST ELEVATION



WEST ELEVATION



SOUTH ELEVATION

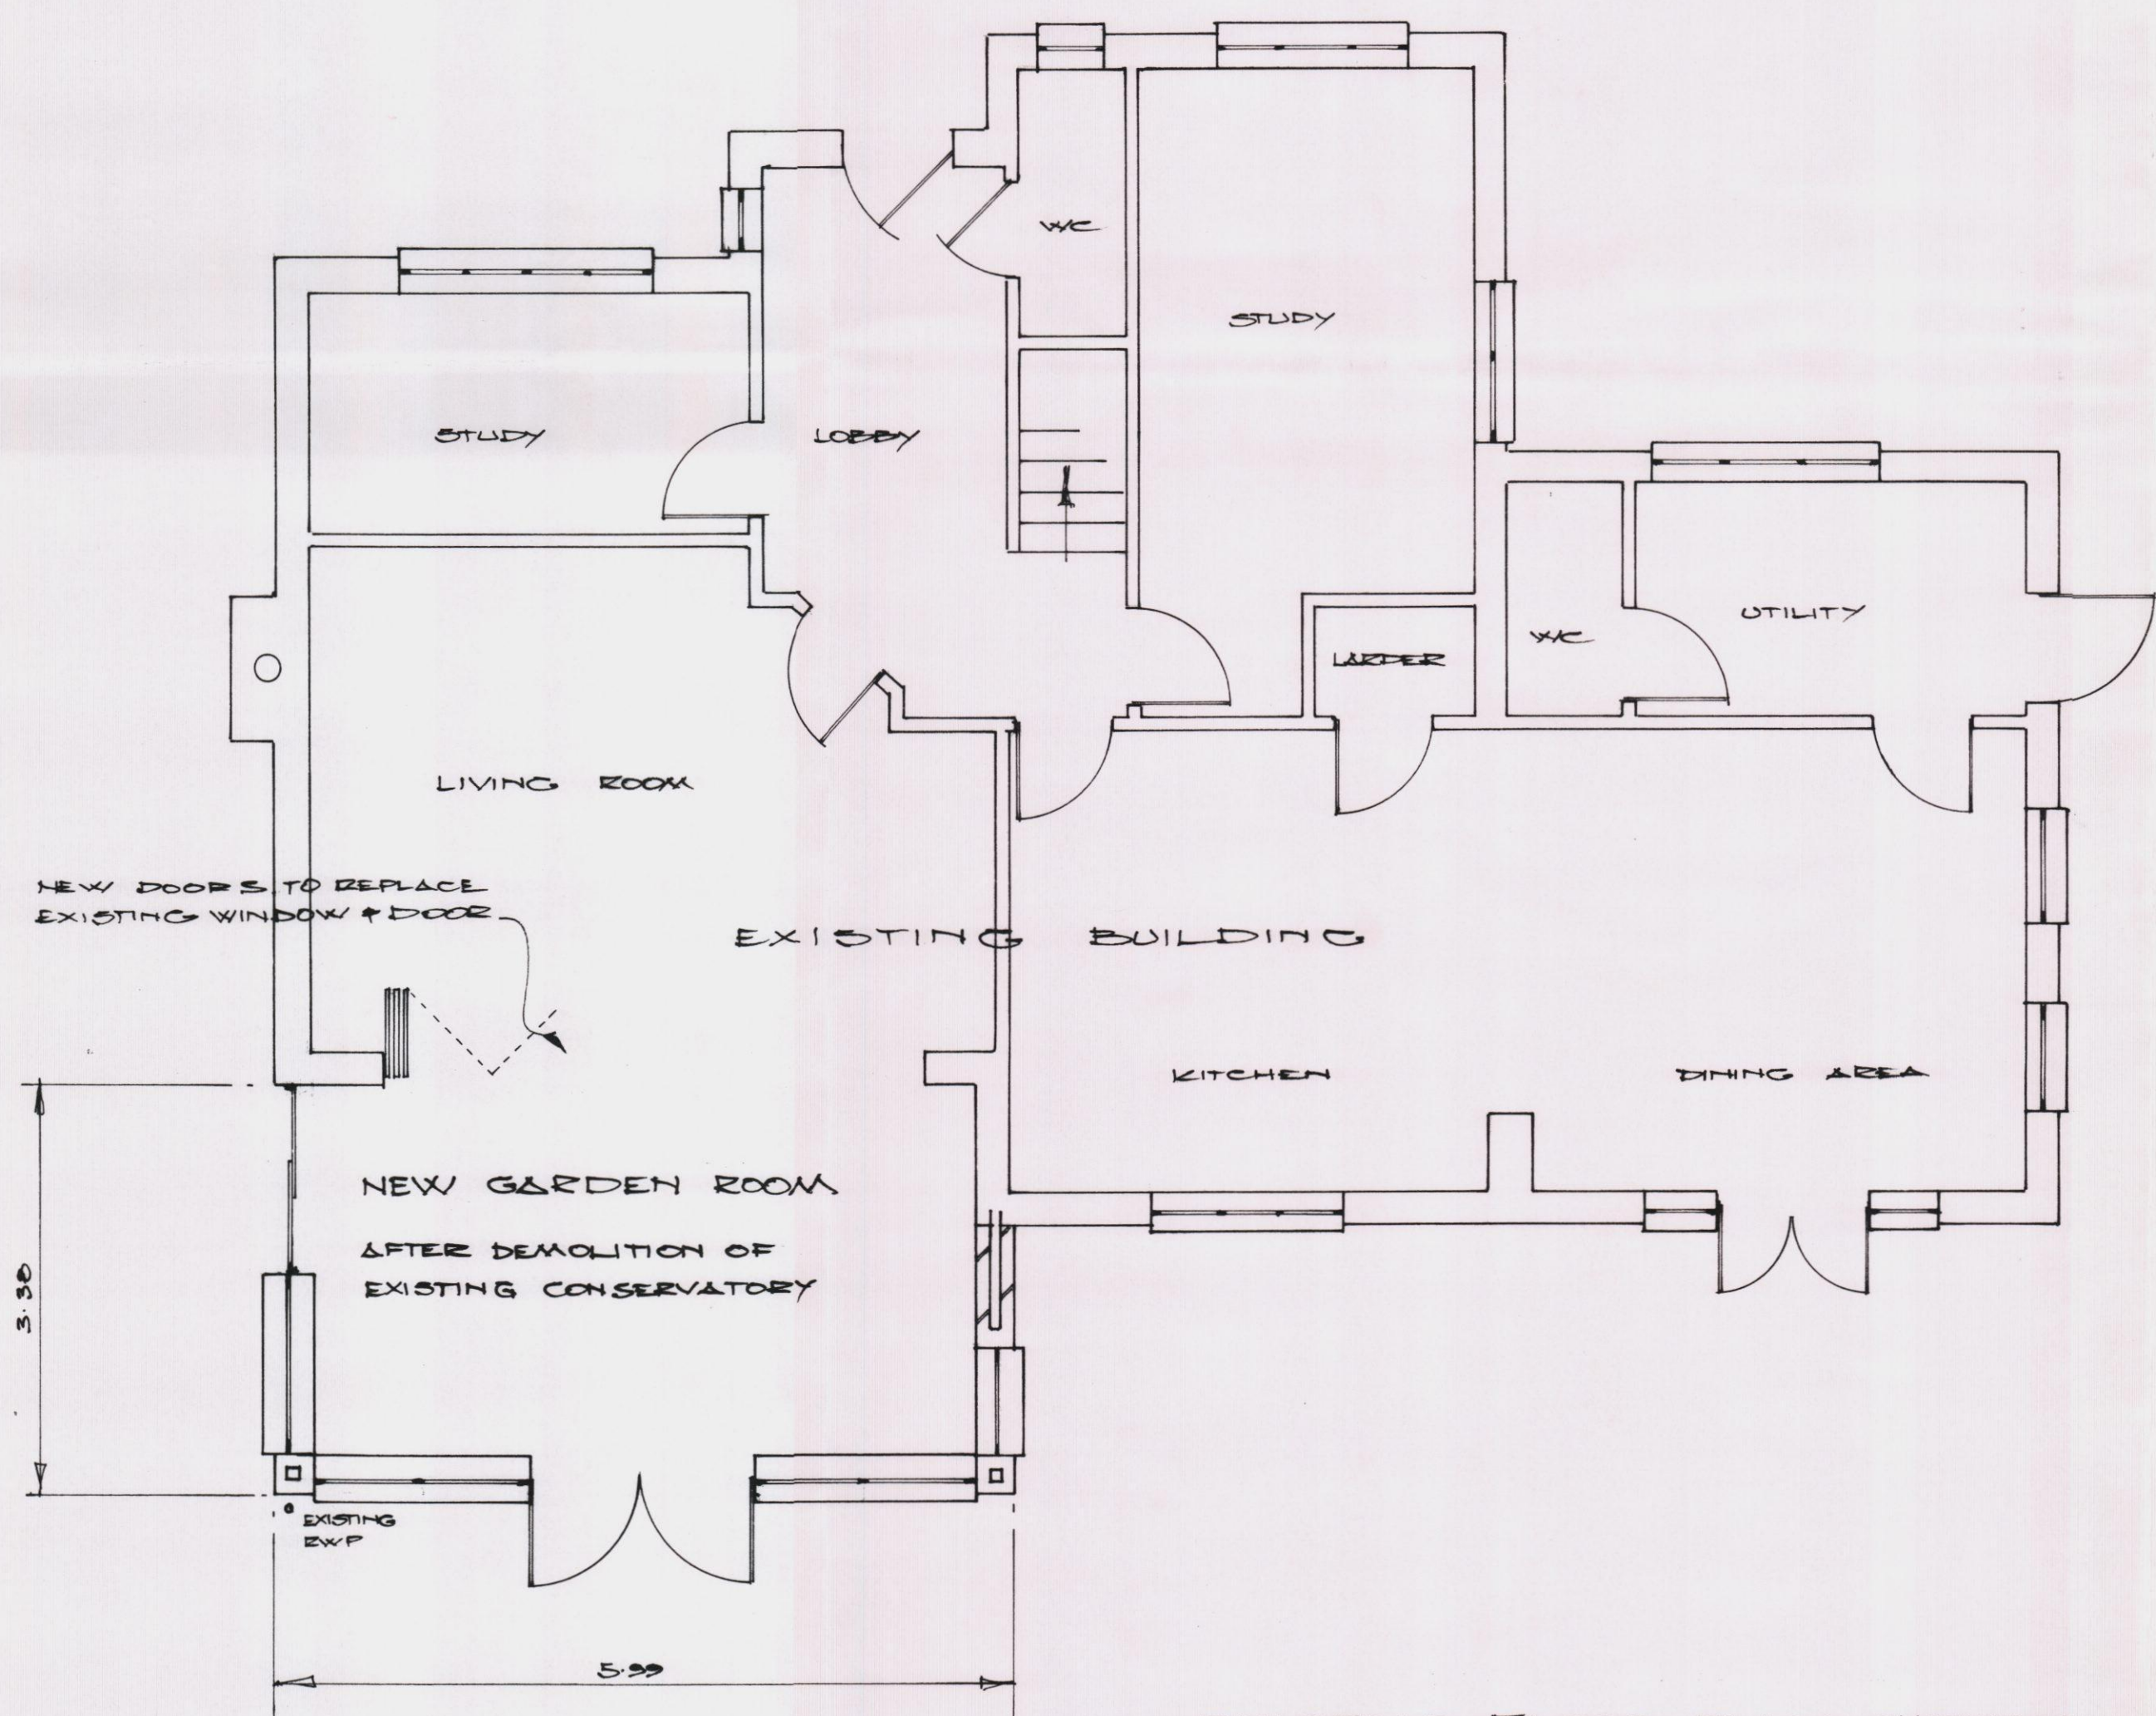

EXISTING FLOOR PLAN SHOWING
PROPOSED GARDEN ROOM EXTENSION

NOTES:
All dimensions must be checked on site and not
scaled from this drawing.
EXCEPT HAVANT BC USE

Date	Revisions

© copyright

**JOHNSON
DESIGNS**

Architectural & Planning Services
Building Plans

CHICHESTER, West Sussex
01243 775700

FOUR MARKS, Hampshire
01420 563303

Email: johnsonplans@yahoo.co.uk
www.johnsondesigns.co.uk

Client
MR & MRS J. KNAPP

Job Title
GREEN PASTURE
LINE END DRIVE
EMSWORTH
PO10 7JH

Drawing Title
FLANS &
ELEVATIONS

Scale
1:100 AT A1 1:50 AT A2

Date 14/09/14 Drawn by JB

Drg No. 267073/01 Rev.

HAVANT BOROUGH
COUNCIL
- 1 SEP 2014
RECEIVED