




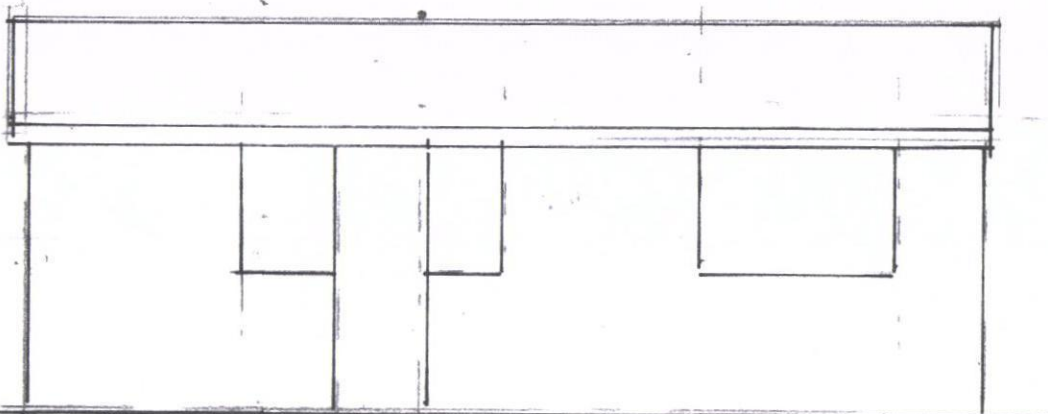


SOUTH

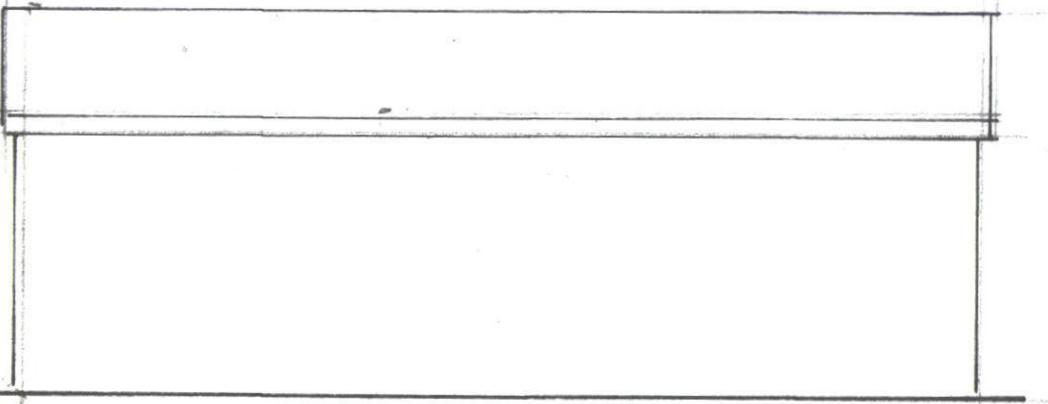


NORTH

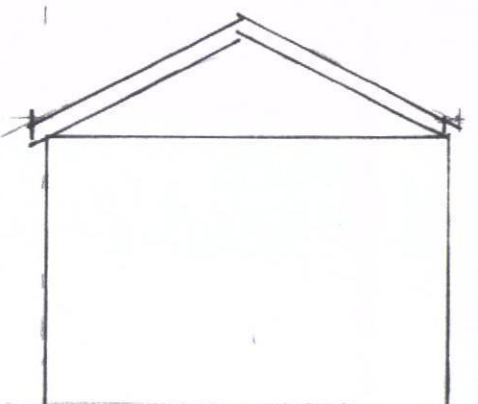


WEST

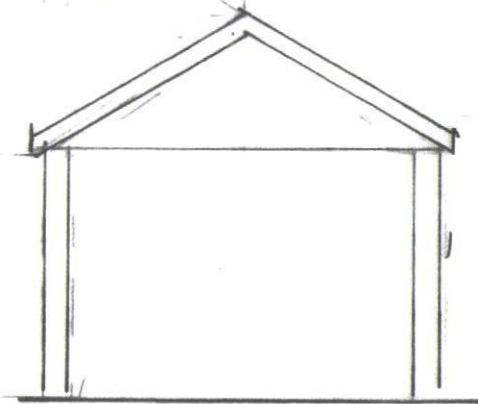

EAST

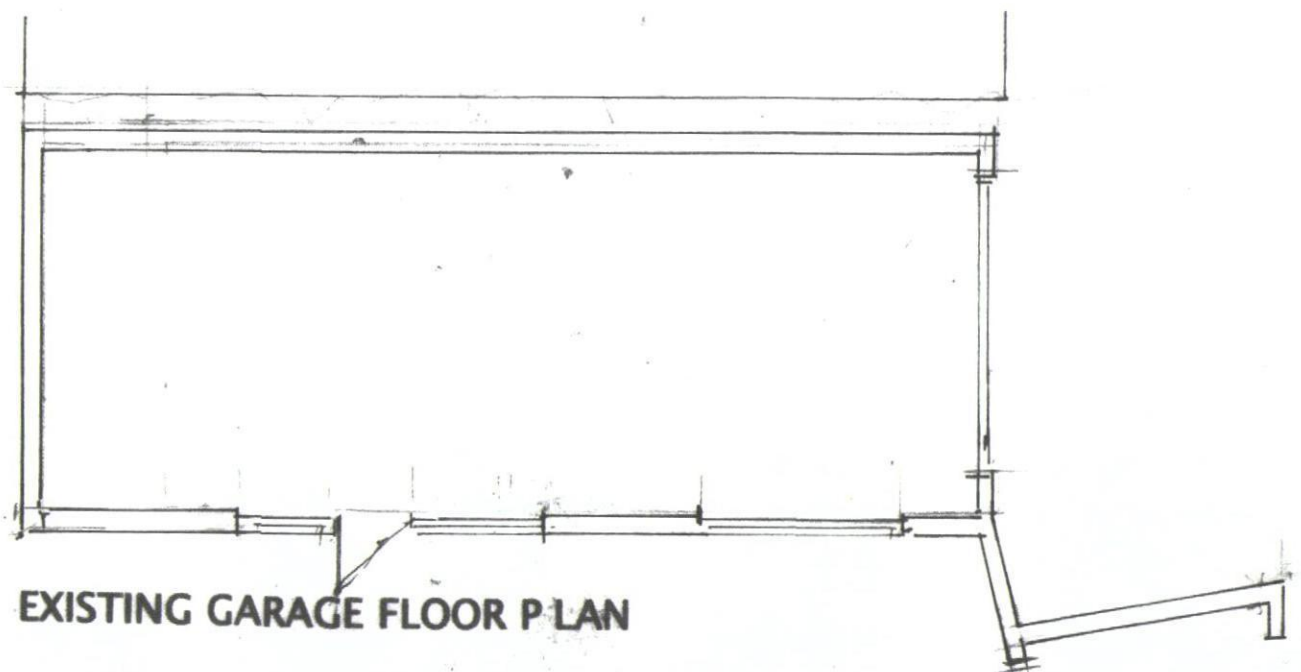

EXISTING GARAGE FLOOR PLAN

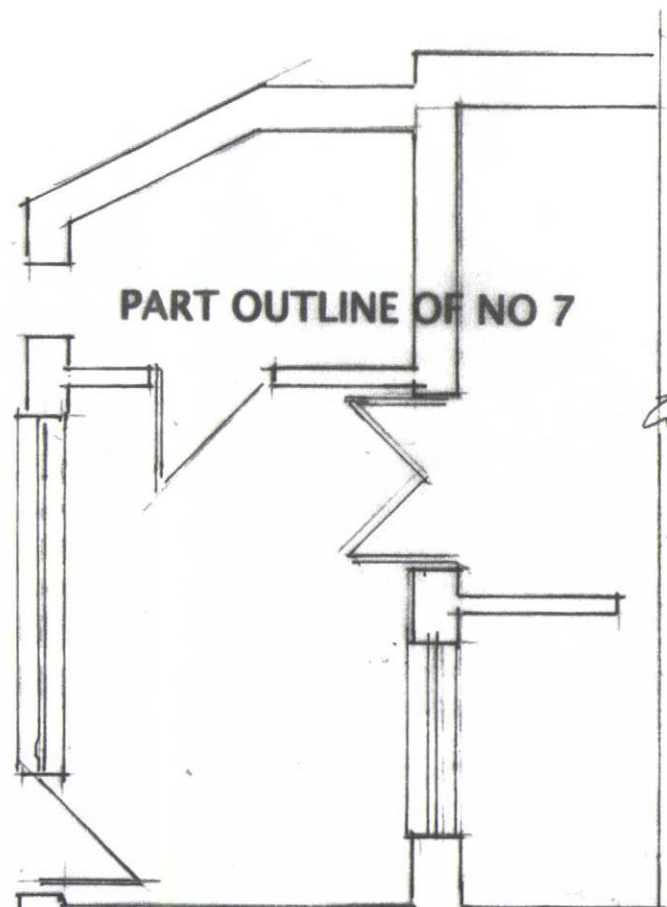

PART OUTLINE OF NO 7

HAVANT BOROUGH
COUNCIL
- 4 SEP 2014
RECEIVED

RIBA 
Chartered Practice

John Groom Chartered Architect
32A High Street, Emsworth, Hampshire PO10 7AW
T 01243 372560 M 07780 997563
johngroom@freeuk.com
www.johngroomarchitect.co.uk
JOB: Erection of single storey garage
LOCATION: 7 Bath Road, Emsworth, PO10 7EP
DRG TITLE: Floor plan & elevations of garage (existing)
SCALE: 1:50
DRG NO: 14/280/2
DRAWN: JG
DATE: 31 August 2014