

NOTE : This drawing is subject to copyright, no portion is to be used without prior consent. This scheme is subject to Town Planning, Building Regulations and all other necessary consents. Dimensions, Areas and Levels where given are subject to a site survey and are to be checked on site prior to construction.

10m @1:100@A1

SCHEDULE OF SIGNAGE :-

SIGN TYPE '1' - 'halfords' 10729x1000mm. Dh-bond sign. Halfords to be black out of orange background. Other elements being white lettering on black background with designated MOT logo as shown. Externally Illuminated to the halfords and autocentre logo only, see standard dwg GSSD-125 for details.

SIGN TYPE '2' - 'halfords' 4815mmx225mm. Dh-bond sign. Halfords to be black out of orange background. Other elements being white lettering on black background. Externally Illuminated to the halfords and autocentre logo only, see standard dwg GSSD-125 for details.

SIGN TYPE '3' - 'MOT'. Service and Repair sign with various logos 486x2463mm. Dh-bond sign. White lettering on black background to top section and below orange background with various logo symbols in black, orange and blue. Non Illuminated.


SIGN TYPE '4' - 'MOT'. Service and Repair sign with various logos 486x2463mm. Dh-bond sign. White lettering on black background to top section and below orange background with various logo symbols in black, orange and blue. Non Illuminated.

SIGN TYPE '5' - 'halfords' 19339x1000mm. Dh-bond sign. Halfords to be black out of orange background. Other elements being white lettering on black background with designated MOT logo as shown. Externally Illuminated to the halfords and autocentre logo only, see standard dwg GSSD-125 for details.


SIGN TYPE '6' - 'halfords' 21810x1000mm. Dh-bond sign. Halfords to be black out of orange background. Other elements being white lettering on black background with designated MOT logo as shown. Externally Illuminated to the halfords and autocentre logo only, see standard dwg GSSD-125 for details.

SIGN TYPE '7' - 'halfords' 2225x6213mm. Dh-bond sign. Halfords to be black out of orange background. Other elements being white lettering on black background. Non- Illuminated.


OTHER SIGN TYPE '8' - 1012x1575 promotional poster. 3no. overall. non-illuminated.

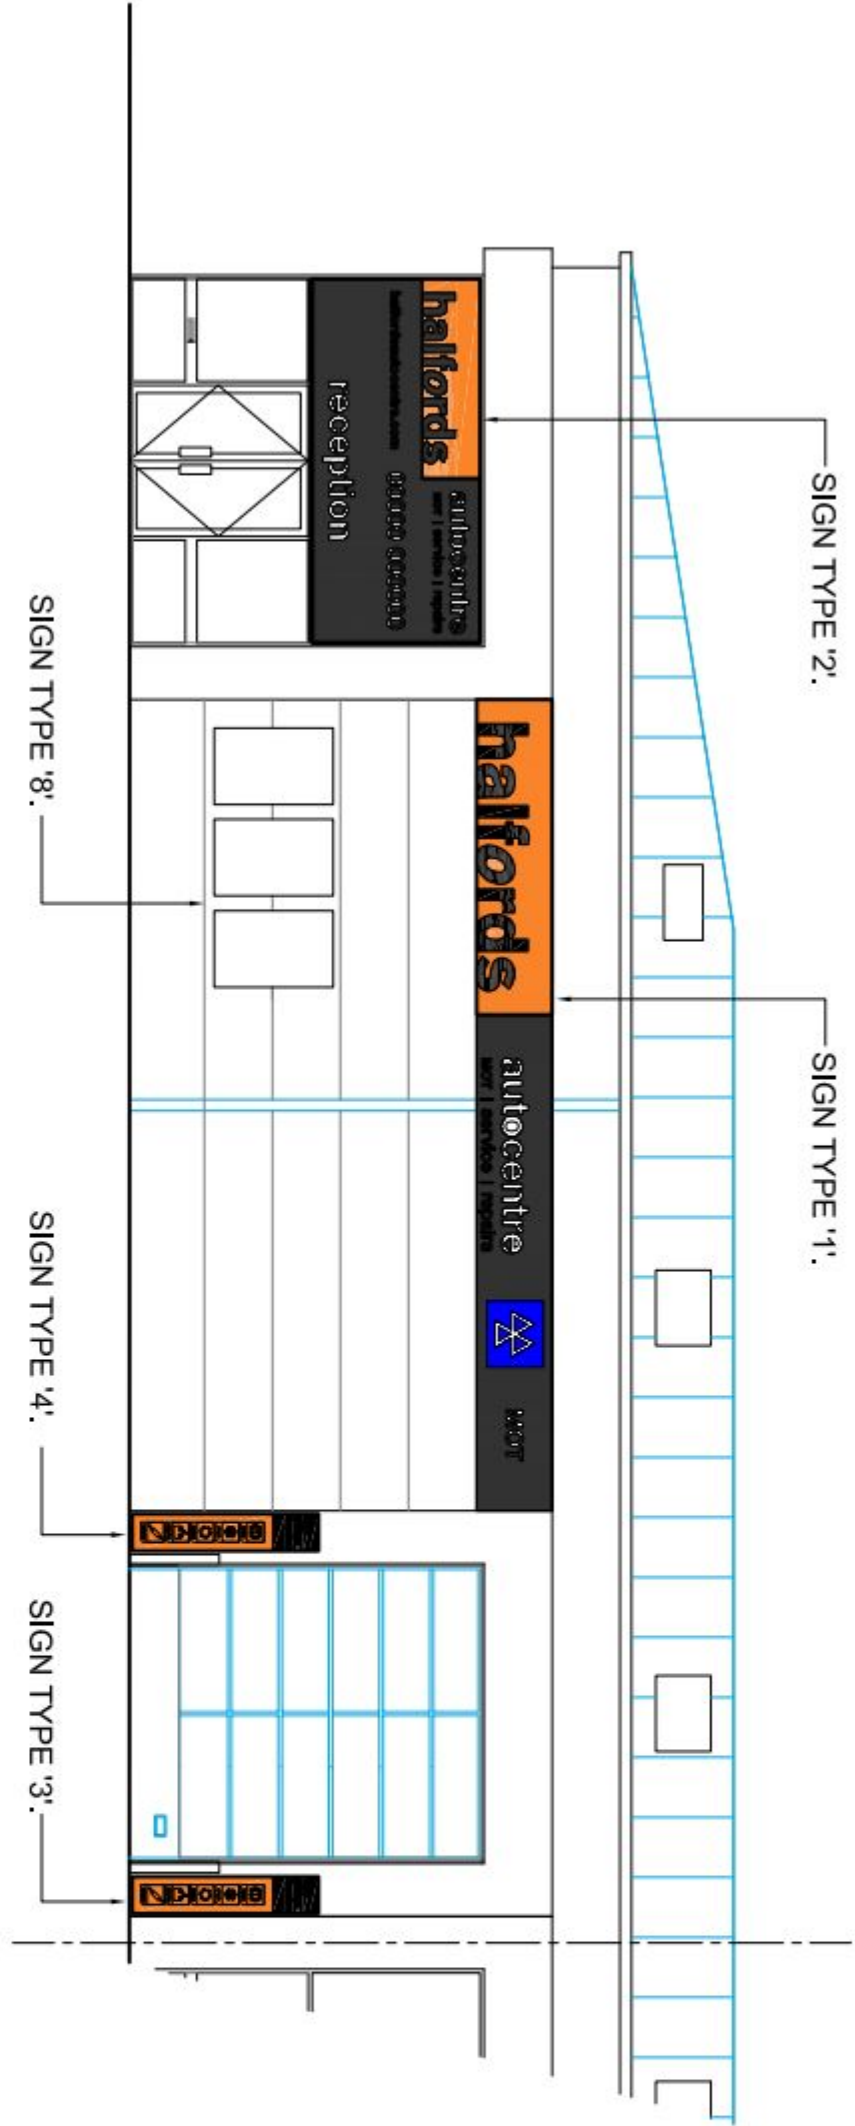

NORTH ELEVATION - Unit 3

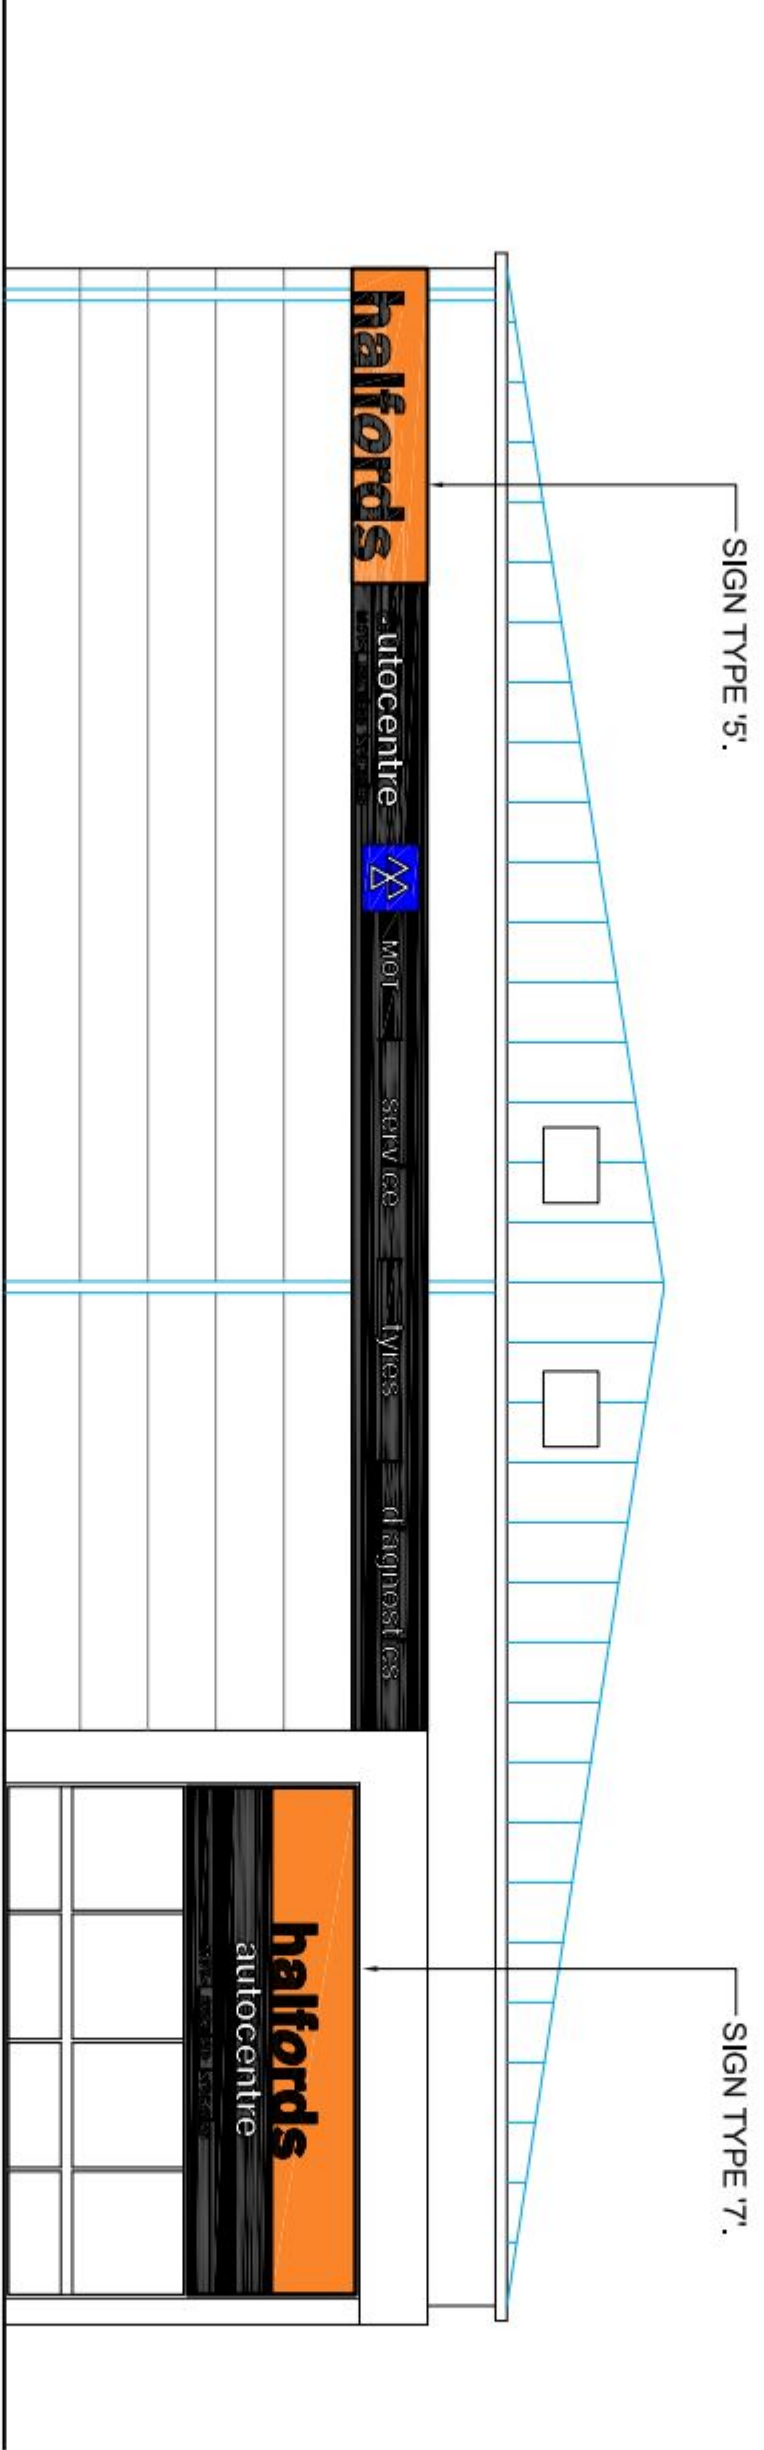


EAST ELEVATION - Unit 3

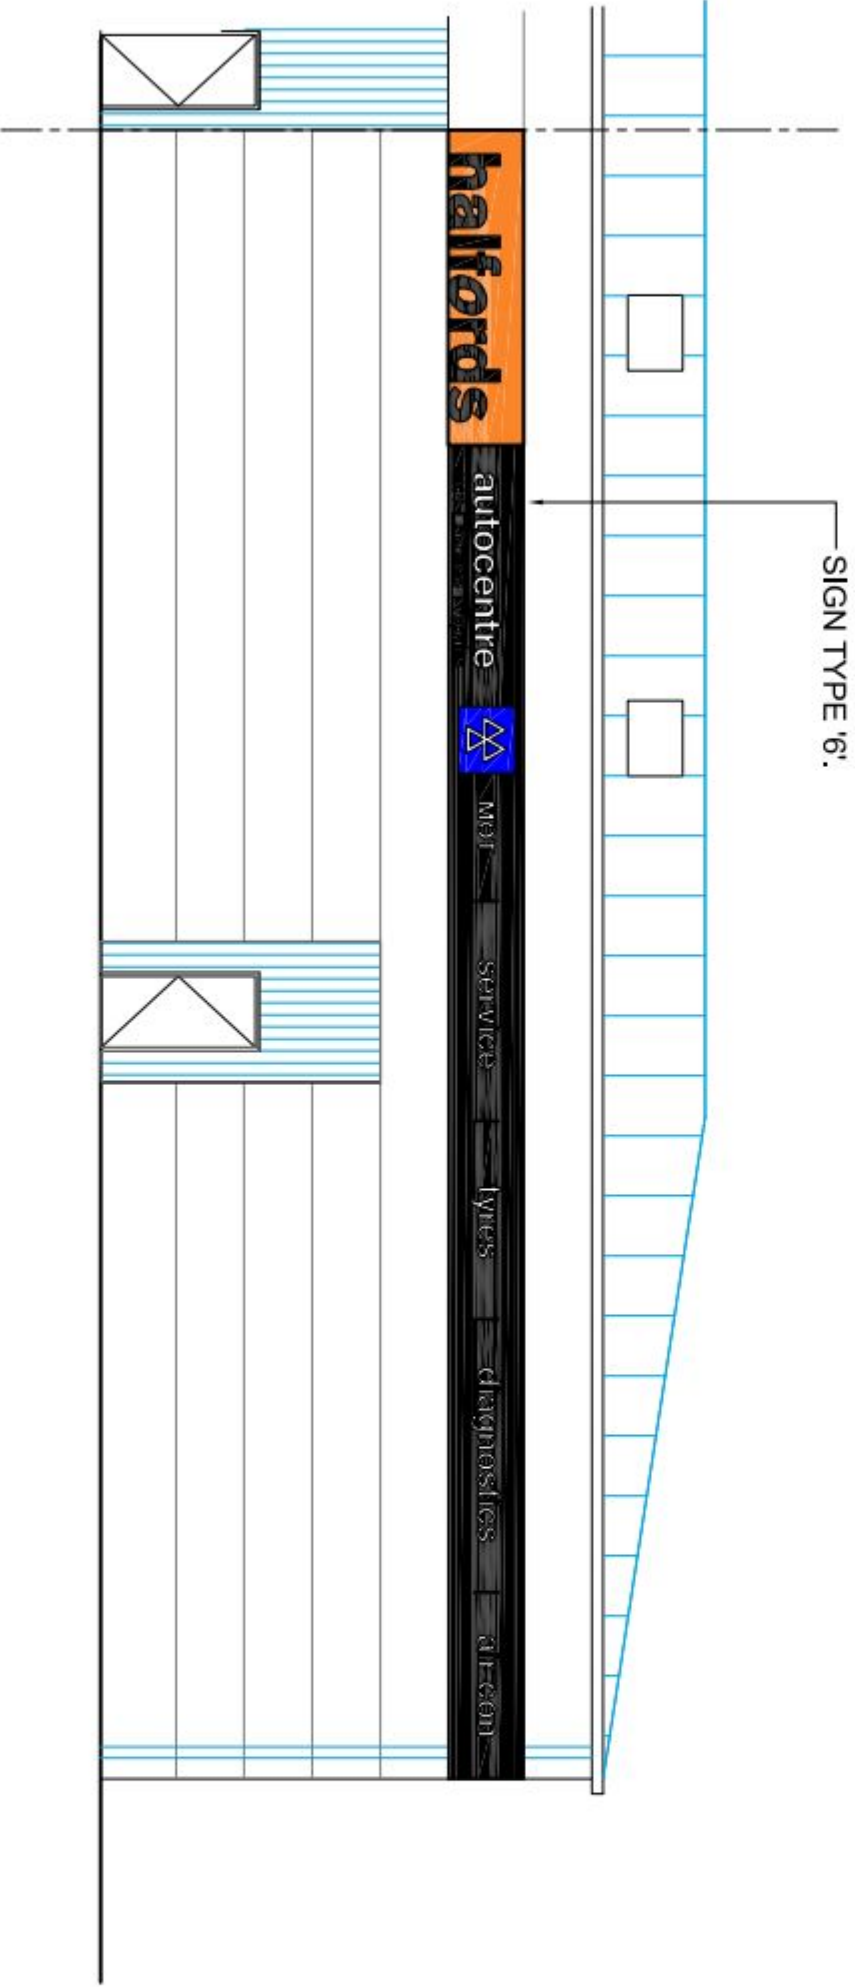

SOUTH ELEVATION



BLOCK PLAN 1:500

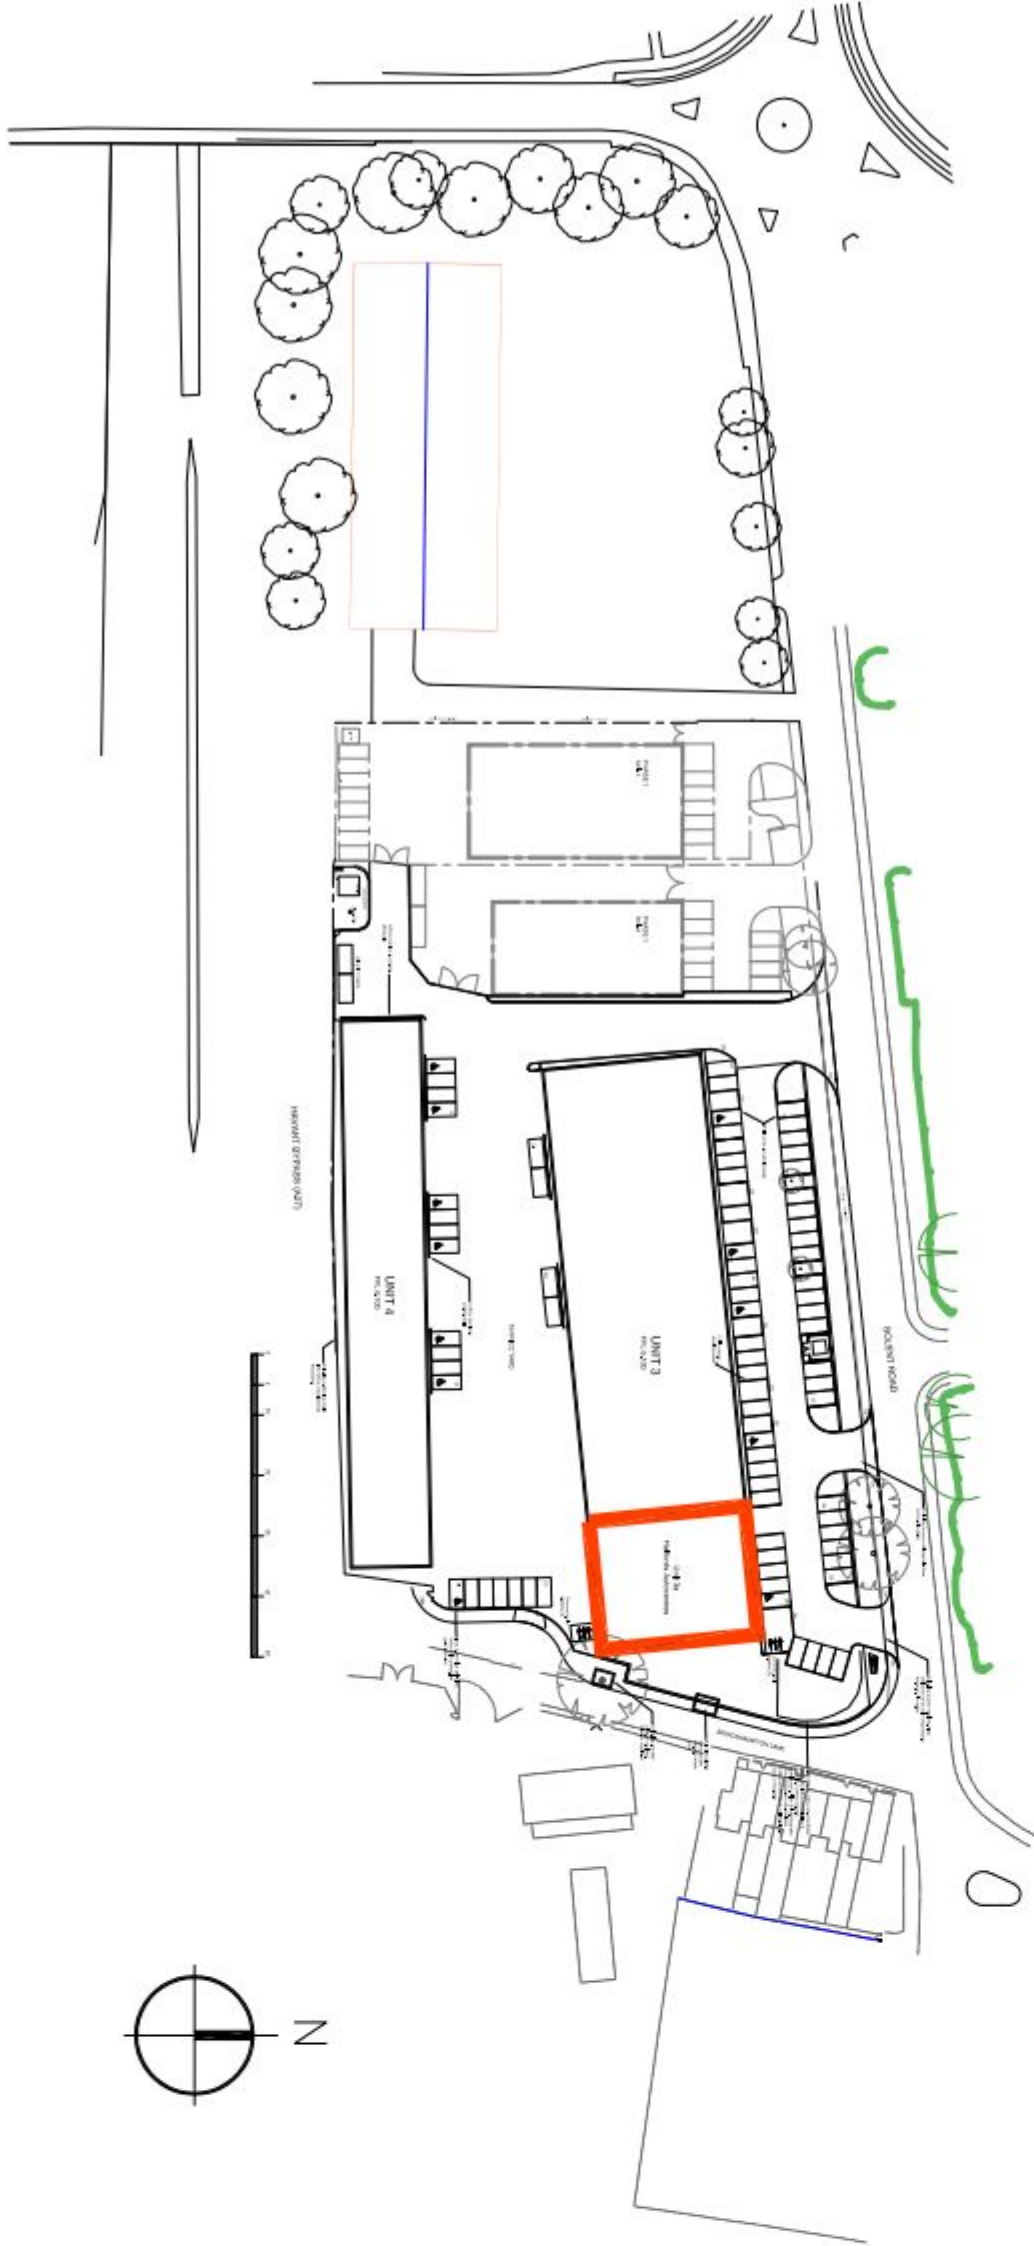

LOCATION PLAN 1:1250

A 28.03.14 minor amendments	
Rev.	Date.
bwp	
bourne wood partnership.	
SAUSHERY HALL, LONDON COLNEY, 8, ALBANS, HERTSHIRE, AL2 1HL.	
Tel:01777 82187 Fax:01777 828445	
Email: info@bournewood.co.uk	
Client / Project:	
Halfords Autocentres	
Unit 3a, Solent Trade Park,	
Solent Road, Havent,	
Hampshire. PO9 1JH	
Drawing Title:	
Proposed Signage	
Drawn By:	Date:
Jan 2014	
Scale:	Size:
1 : 100	A1
Job / Drawing Number:	Revision:
1672 PD01	A
Project Management and Cost Control of Construction Projects	