


66 Worblington Rd
Gimsworth
Heath



Scale 1:100

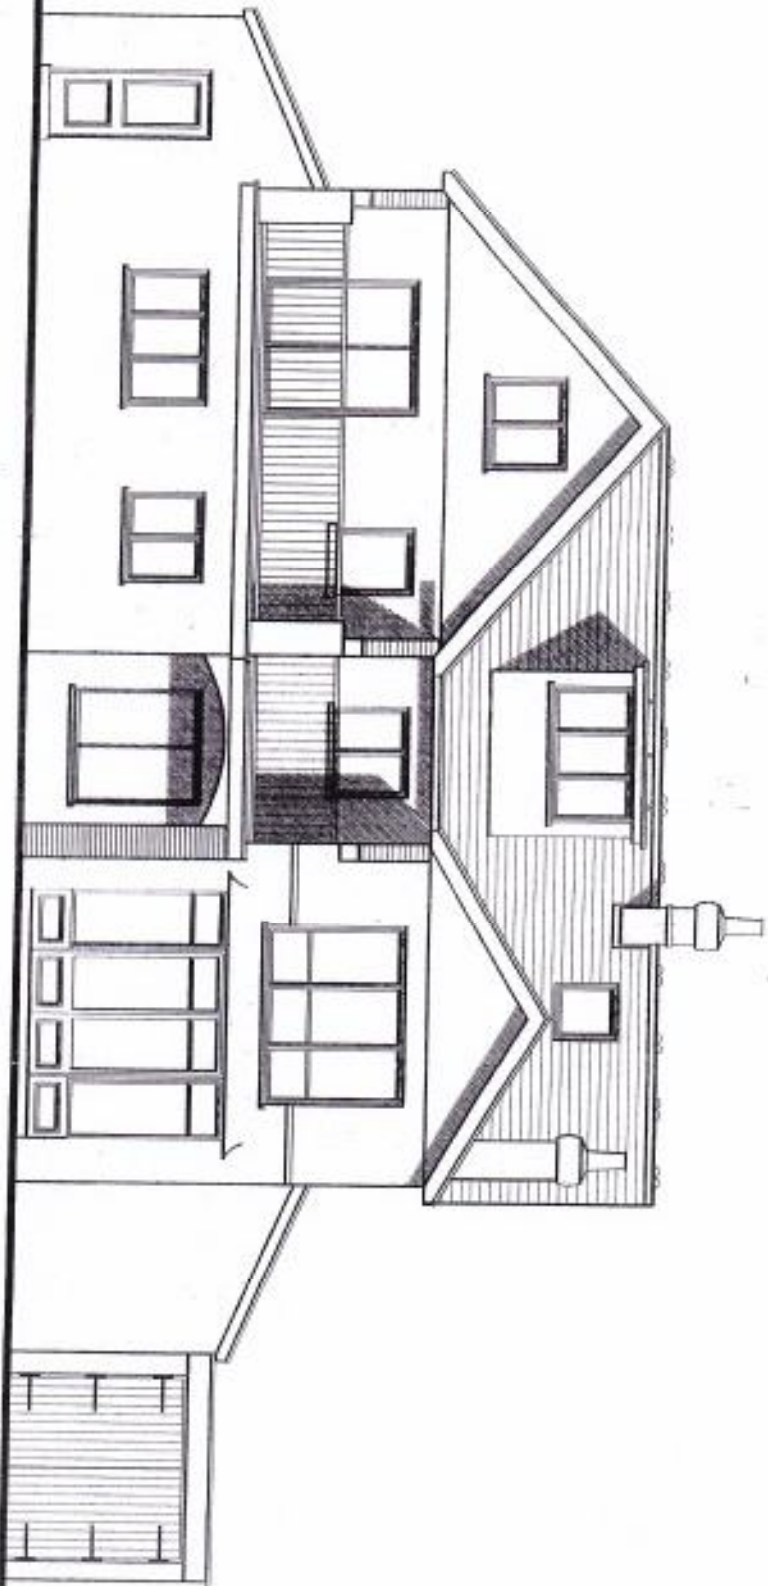

South Elevation
Existing