

Permission is granted to scale from this drawing for the purpose of local Authority Planning Approval only. In all other circumstances DO NOT scale from this drawing. Please contact this office for any additional information required.


Contractors, Sub Contractors and Suppliers are to check all relevant dimensions and levels of the site and building before commencing any shop drawings or building work. Any discrepancies should be recorded to the Architect.

Where applicable the drawing is to be read in conjunction with the Consultants' drawings.


This drawing is the copyright of Tellow King Ltd ©. All rights reserved.

Ordnance Survey Data © Crown Copyright. All rights reserved. Licence No. 100007356

REV	DESCRIPTION	DATE	AUTH	CHKD
-----	-------------	------	------	------

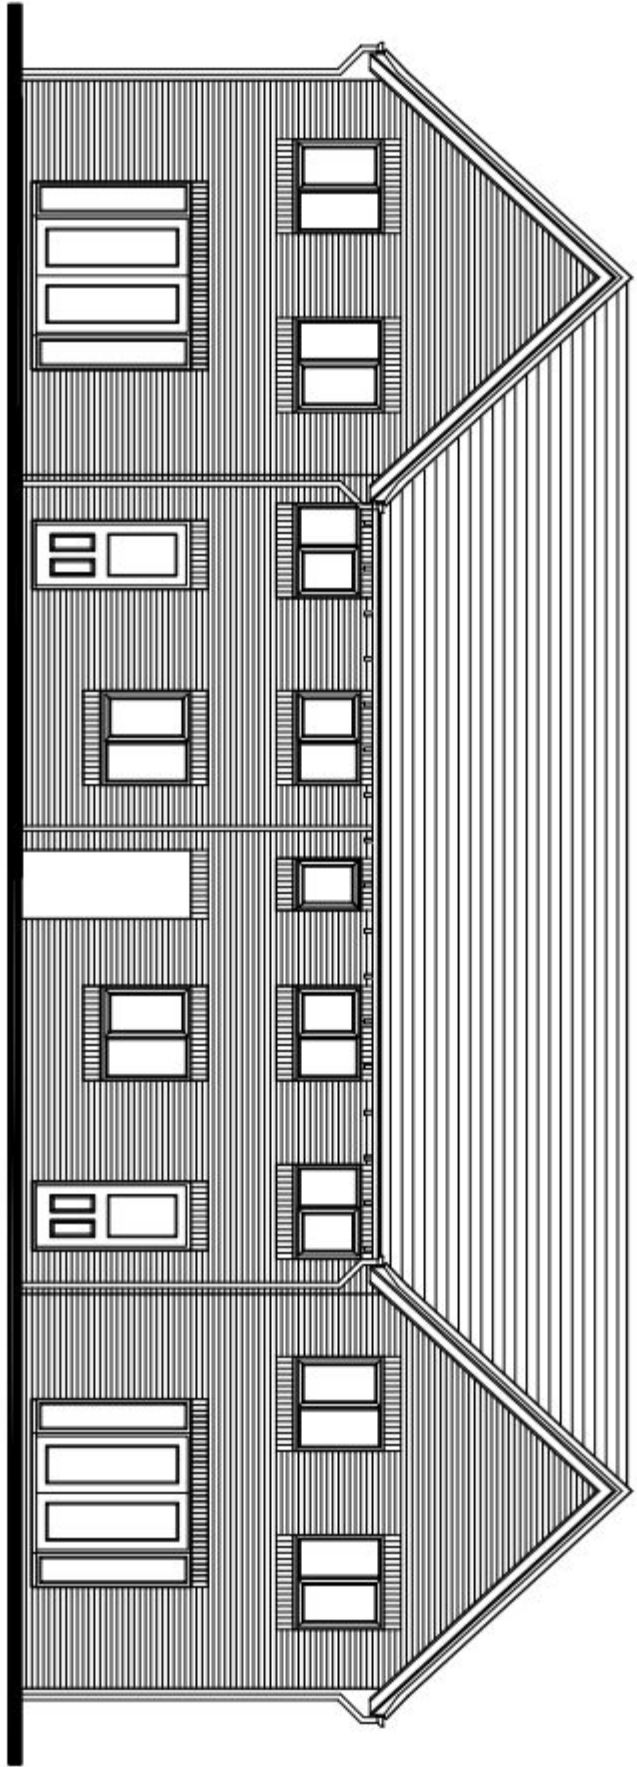

Rear Elevation

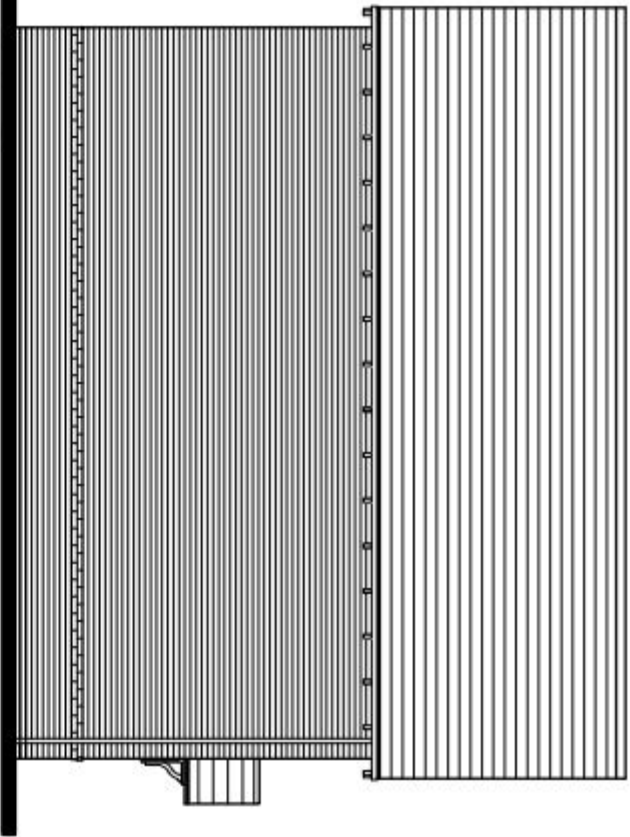

Side Elevation

THLOW KING

ARCHITECTS URBAN DESIGNERS | SUSTAINABILITY CONSULTANTS

Burford 300, The Ganges Fenway Road, Melksham, Wiltshire, SN9 6NE
01753 677007 | email: info@thlowking.co.uk | <https://www.thlowking.co.uk>

PROJECT

Berewood, Phase 2

Waterlooville

For: Redrow Homes (Southern)

DRAWING

Plots 41-44, 190-193, 202-205

Elevations - Sheet 2 of 2

SCALE	DATE	AUTHOR	CHKD
1:100 @ A3	Dec 2013	ND	
JOB NO.	DRAWING NO.	REV	
REDR130524	P41-44.02		

SUPERSEDED

