



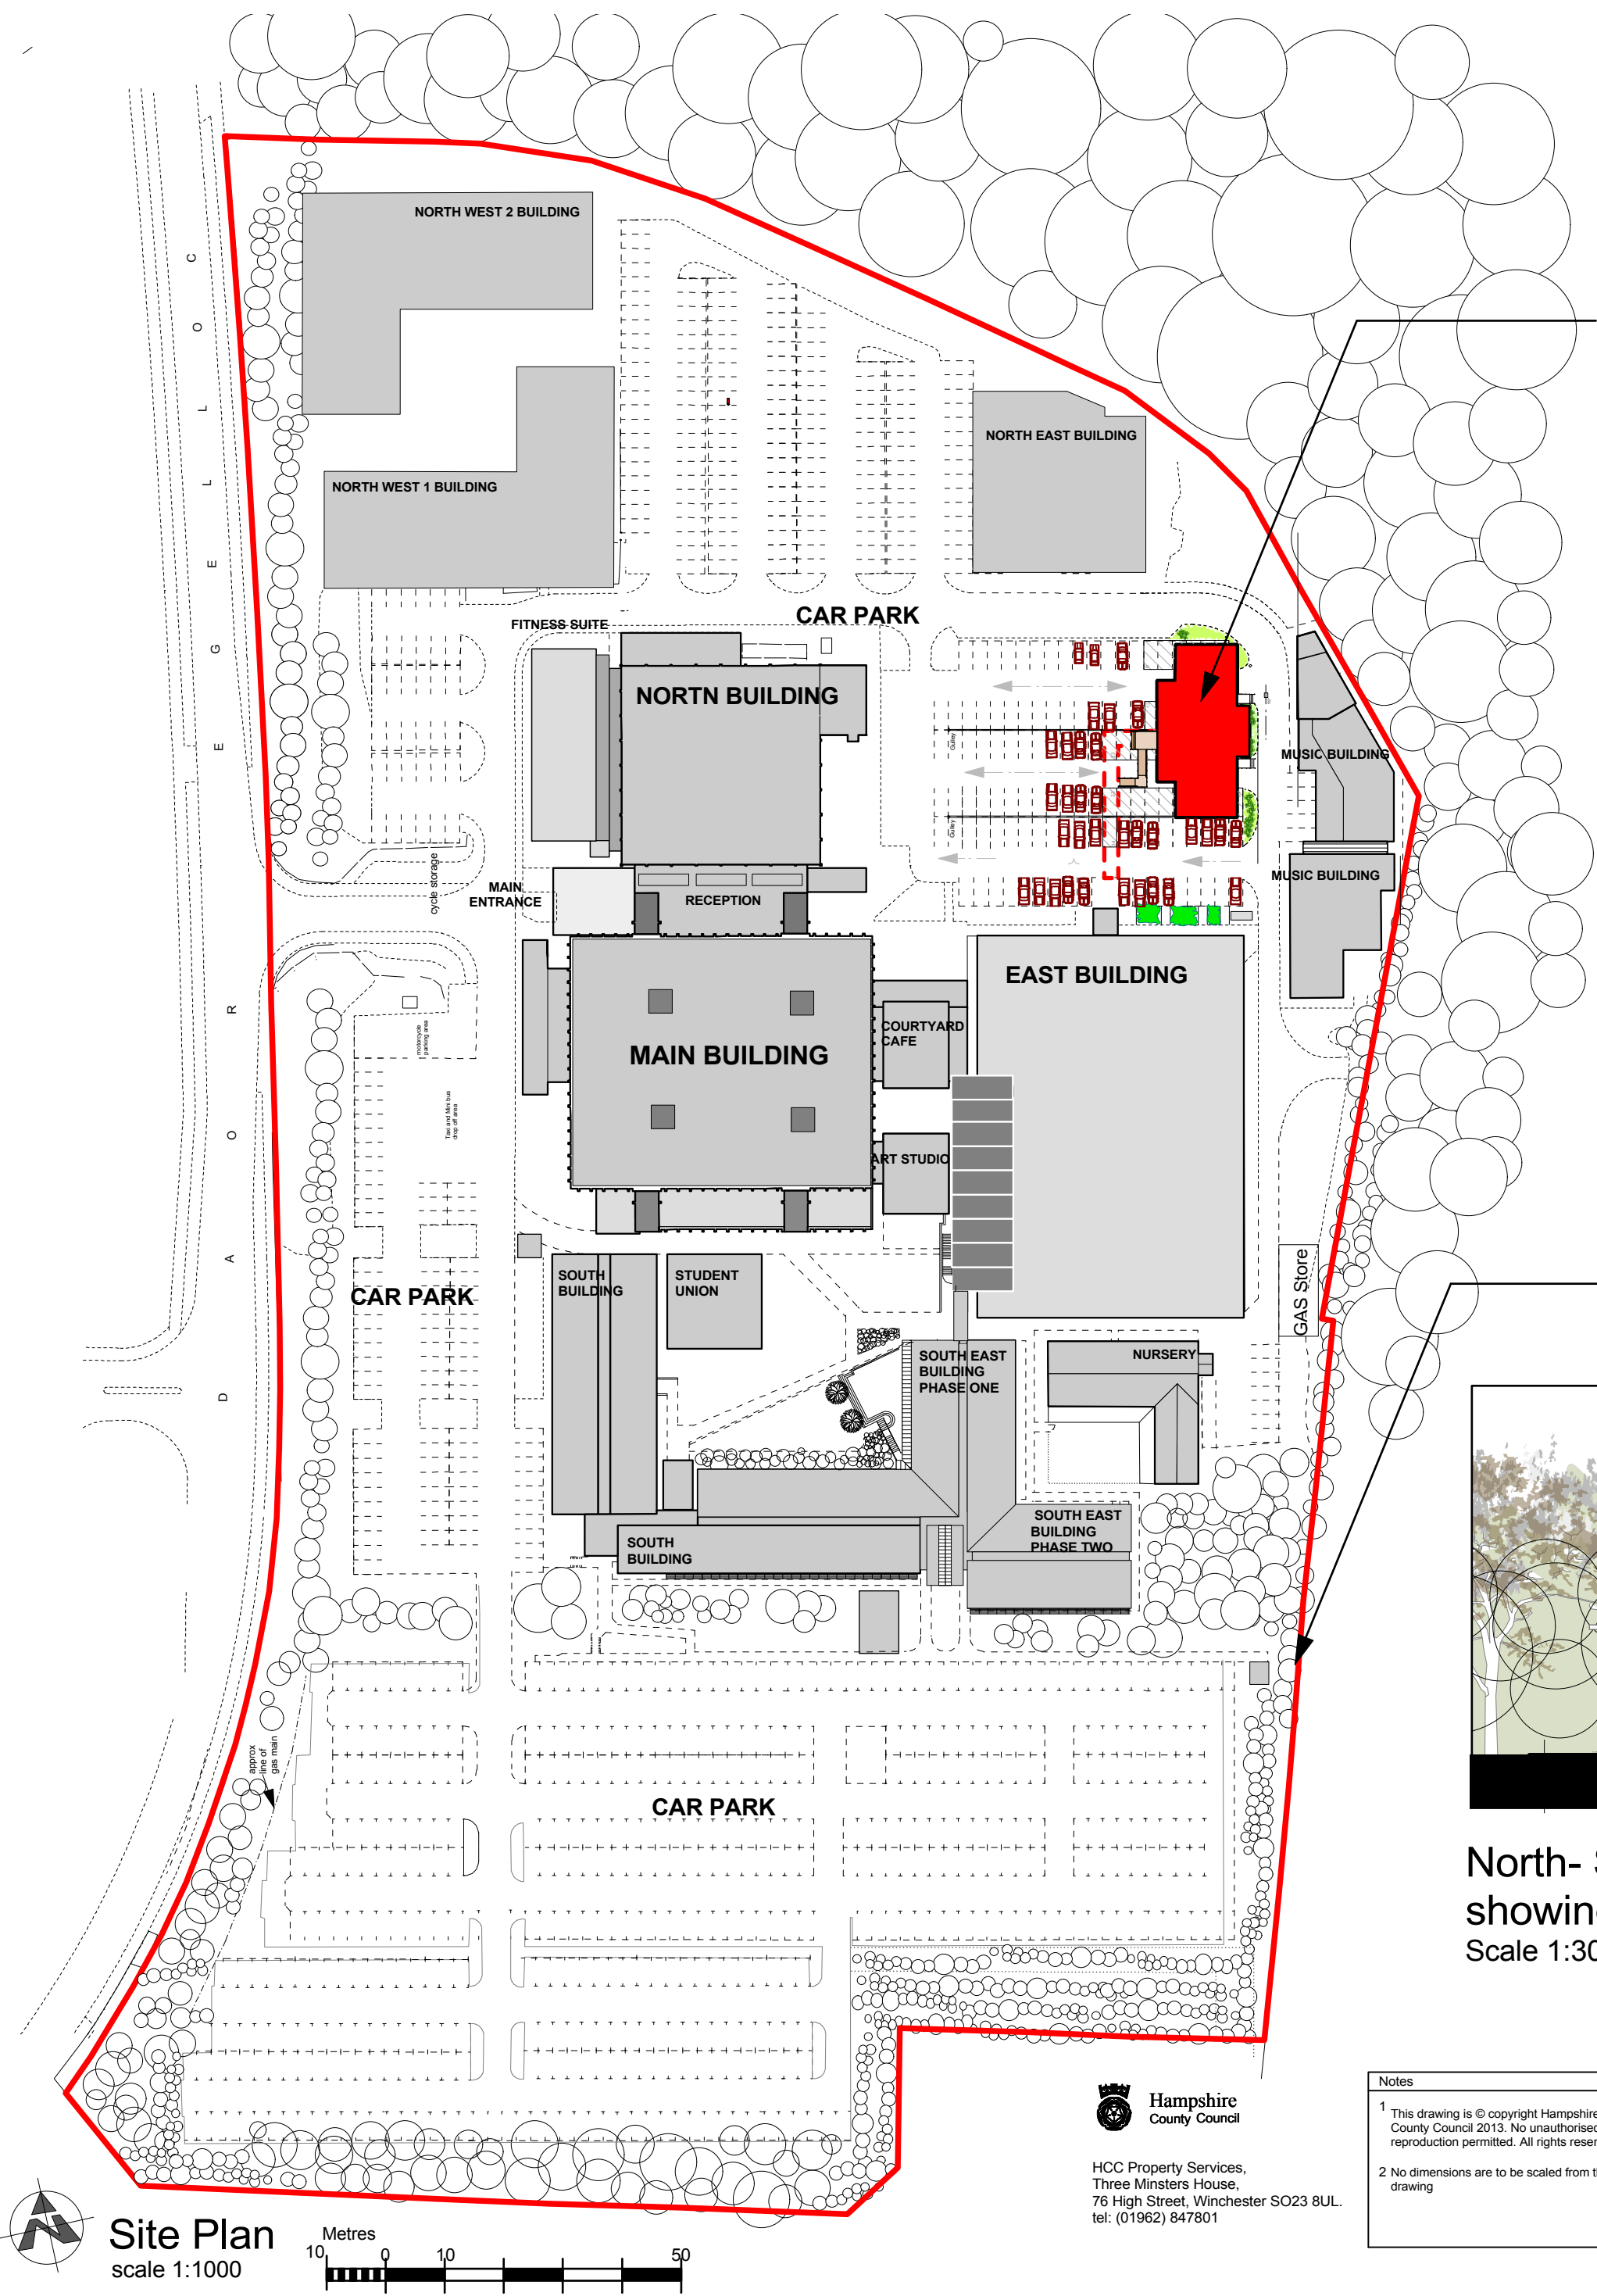


Proposed Dance Studios

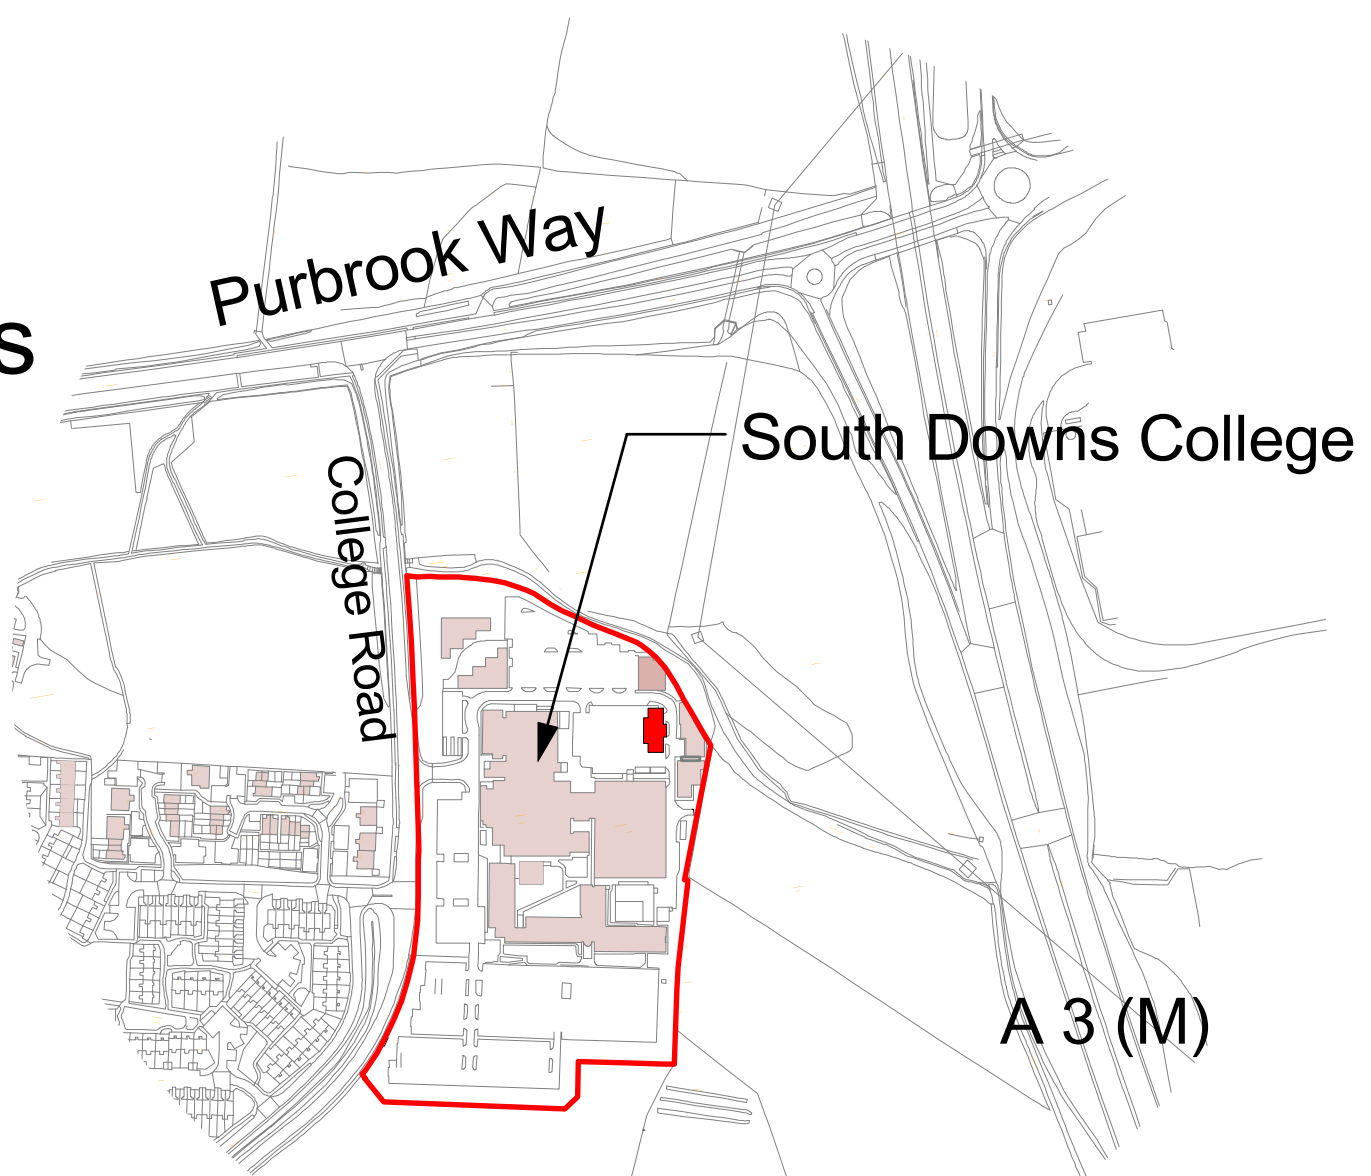


Location Plan
scale 1:5000

Site Boundary

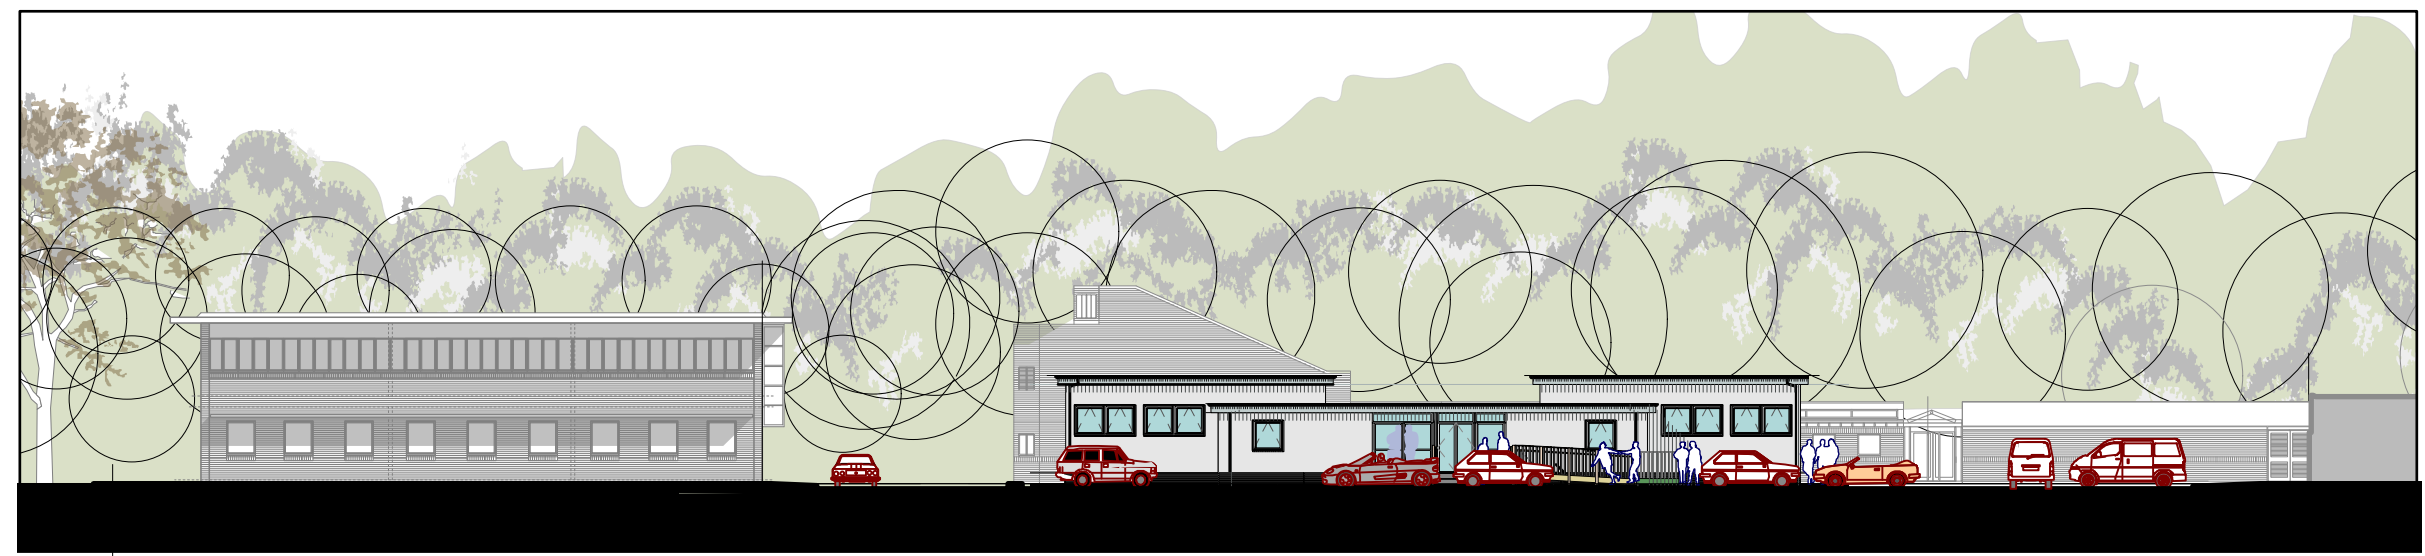

North- South Section through the site
showing West Elevation of the proposed building
Scale 1:300

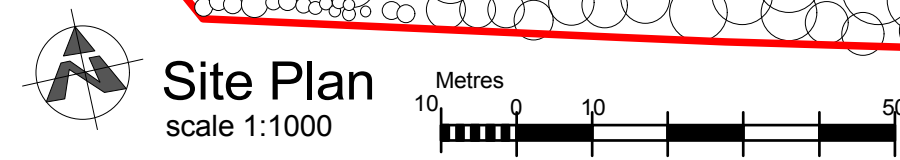

Hampshire County Council
HCC Property Services,
Three Minsters House,
76 High Street, Winchester SO23 8UL.
tel: (01962) 847801

Notes	
1 This drawing is © copyright Hampshire County Council 2013. No unauthorised reproduction permitted. All rights reserved.	3 This map is reproduced from Ordnance Survey material with the permission of Ordnance Survey on behalf of the controller of Her Majesty's Stationary Office © Crown Copyright. Unauthorised reproduction infringes Crown Copyright and may lead to prosecution or civil proceedings. (100019180), (2013)
2 No dimensions are to be scaled from this drawing	

rev	description	date	by
A	Planning Application	16/08/13	AcD

PROJECT South Downs College College Road, Waterlooville P07 8AA				SHEET CONTENTS Site Plan Location Plan	
SCALE @ A2 1:1000 & 1:5000 @ A3	DATE 29/07/13	DRAWN. AcD	CHKD. ---	DRAWING No. E 02574 / 200	REVISION A
FILE REF. File name				Property Services	

Planning Application

