


SUPERSEDED




Front Elevation

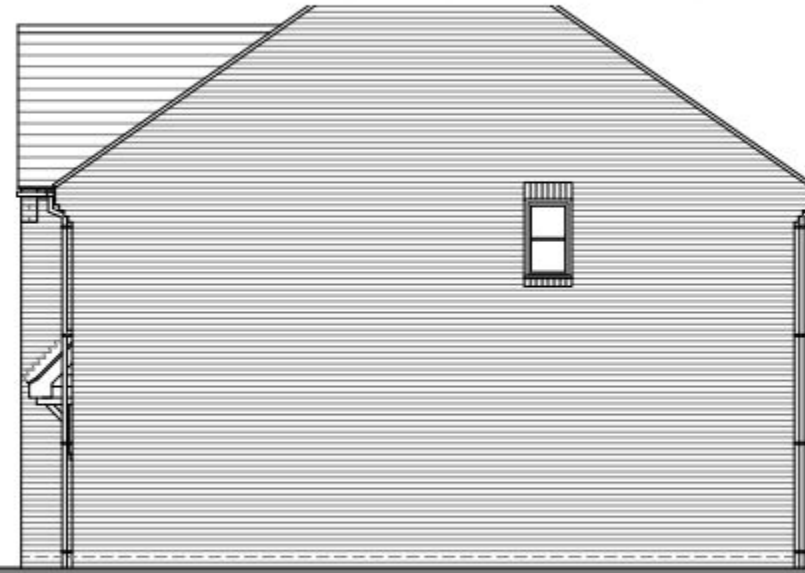


Side Elevation




Rear Elevation

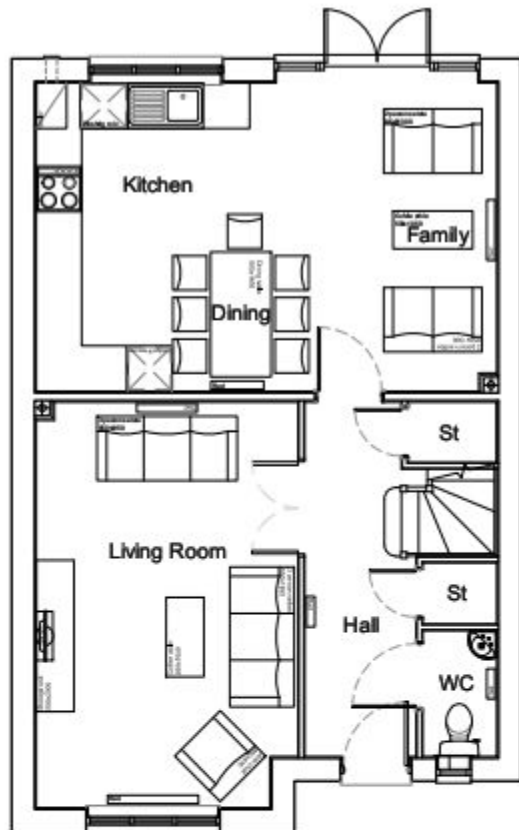

Ground Floor Plan

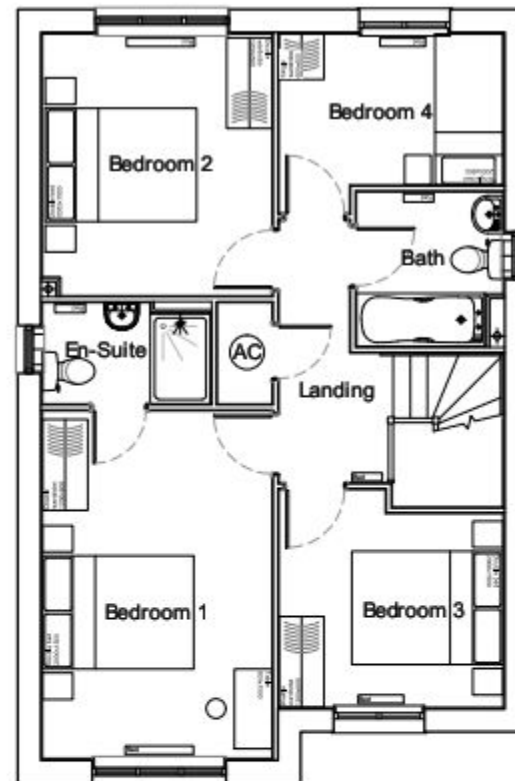

First Floor Plan

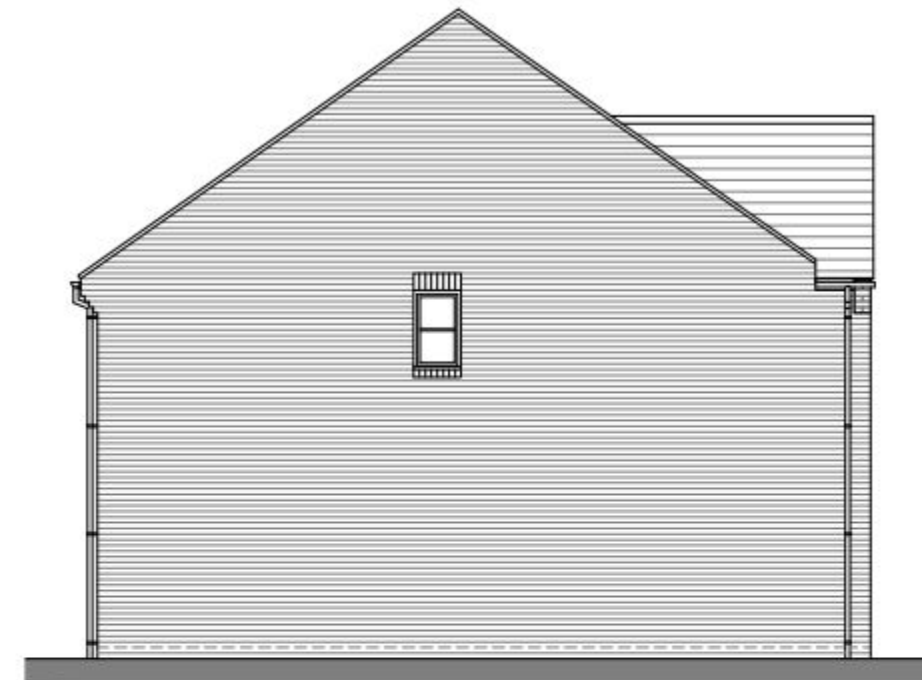

Side Elevation

NOTES

Permission is granted to scale from this drawing for the purpose of Local Authority Planning Approval only. In all other circumstances DO NOT scale from this drawing. Please contact this office for any additional information required.

Contractors, Sub Contractors and Suppliers are to check all relevant dimensions and levels of the site and building before commencing any shop drawings or building work. Any discrepancies should be recorded to the Architect.

Where applicable this drawing is to be read in conjunction with the Consultants' drawings.

This drawing is the copyright of Tetlow King Ltd ©. All rights reserved.

Ordnance Survey Data © Crown Copyright. All rights reserved. Licence No. 100007359

REV	DESCRIPTION	DATE	AUTH	CHK'D
A	Elevation updated to show brick cills; WC window size updated	20/06/14	LV	-

PLANNING



PROJECT

Bamcroft Way
Havant
for Bellway Homes (Wessex)

DRAWING

House Type H13
Floor Plans & Elevations

Housetype	H13	Variation	
Bedrooms	4	Persons	7
Sq. ft	1228.2	Sq. m	114.1

scale 1:100



PLOT No.
As Drawn - 13
Handed -

SCALE	DATE	AUTHOR	CHK'D
1:100 @ A3	April 2014	IJ	MWP
JOB NO.	DRAWING NO.	REV	
BELL 140421	HT_H13.pe	A	