


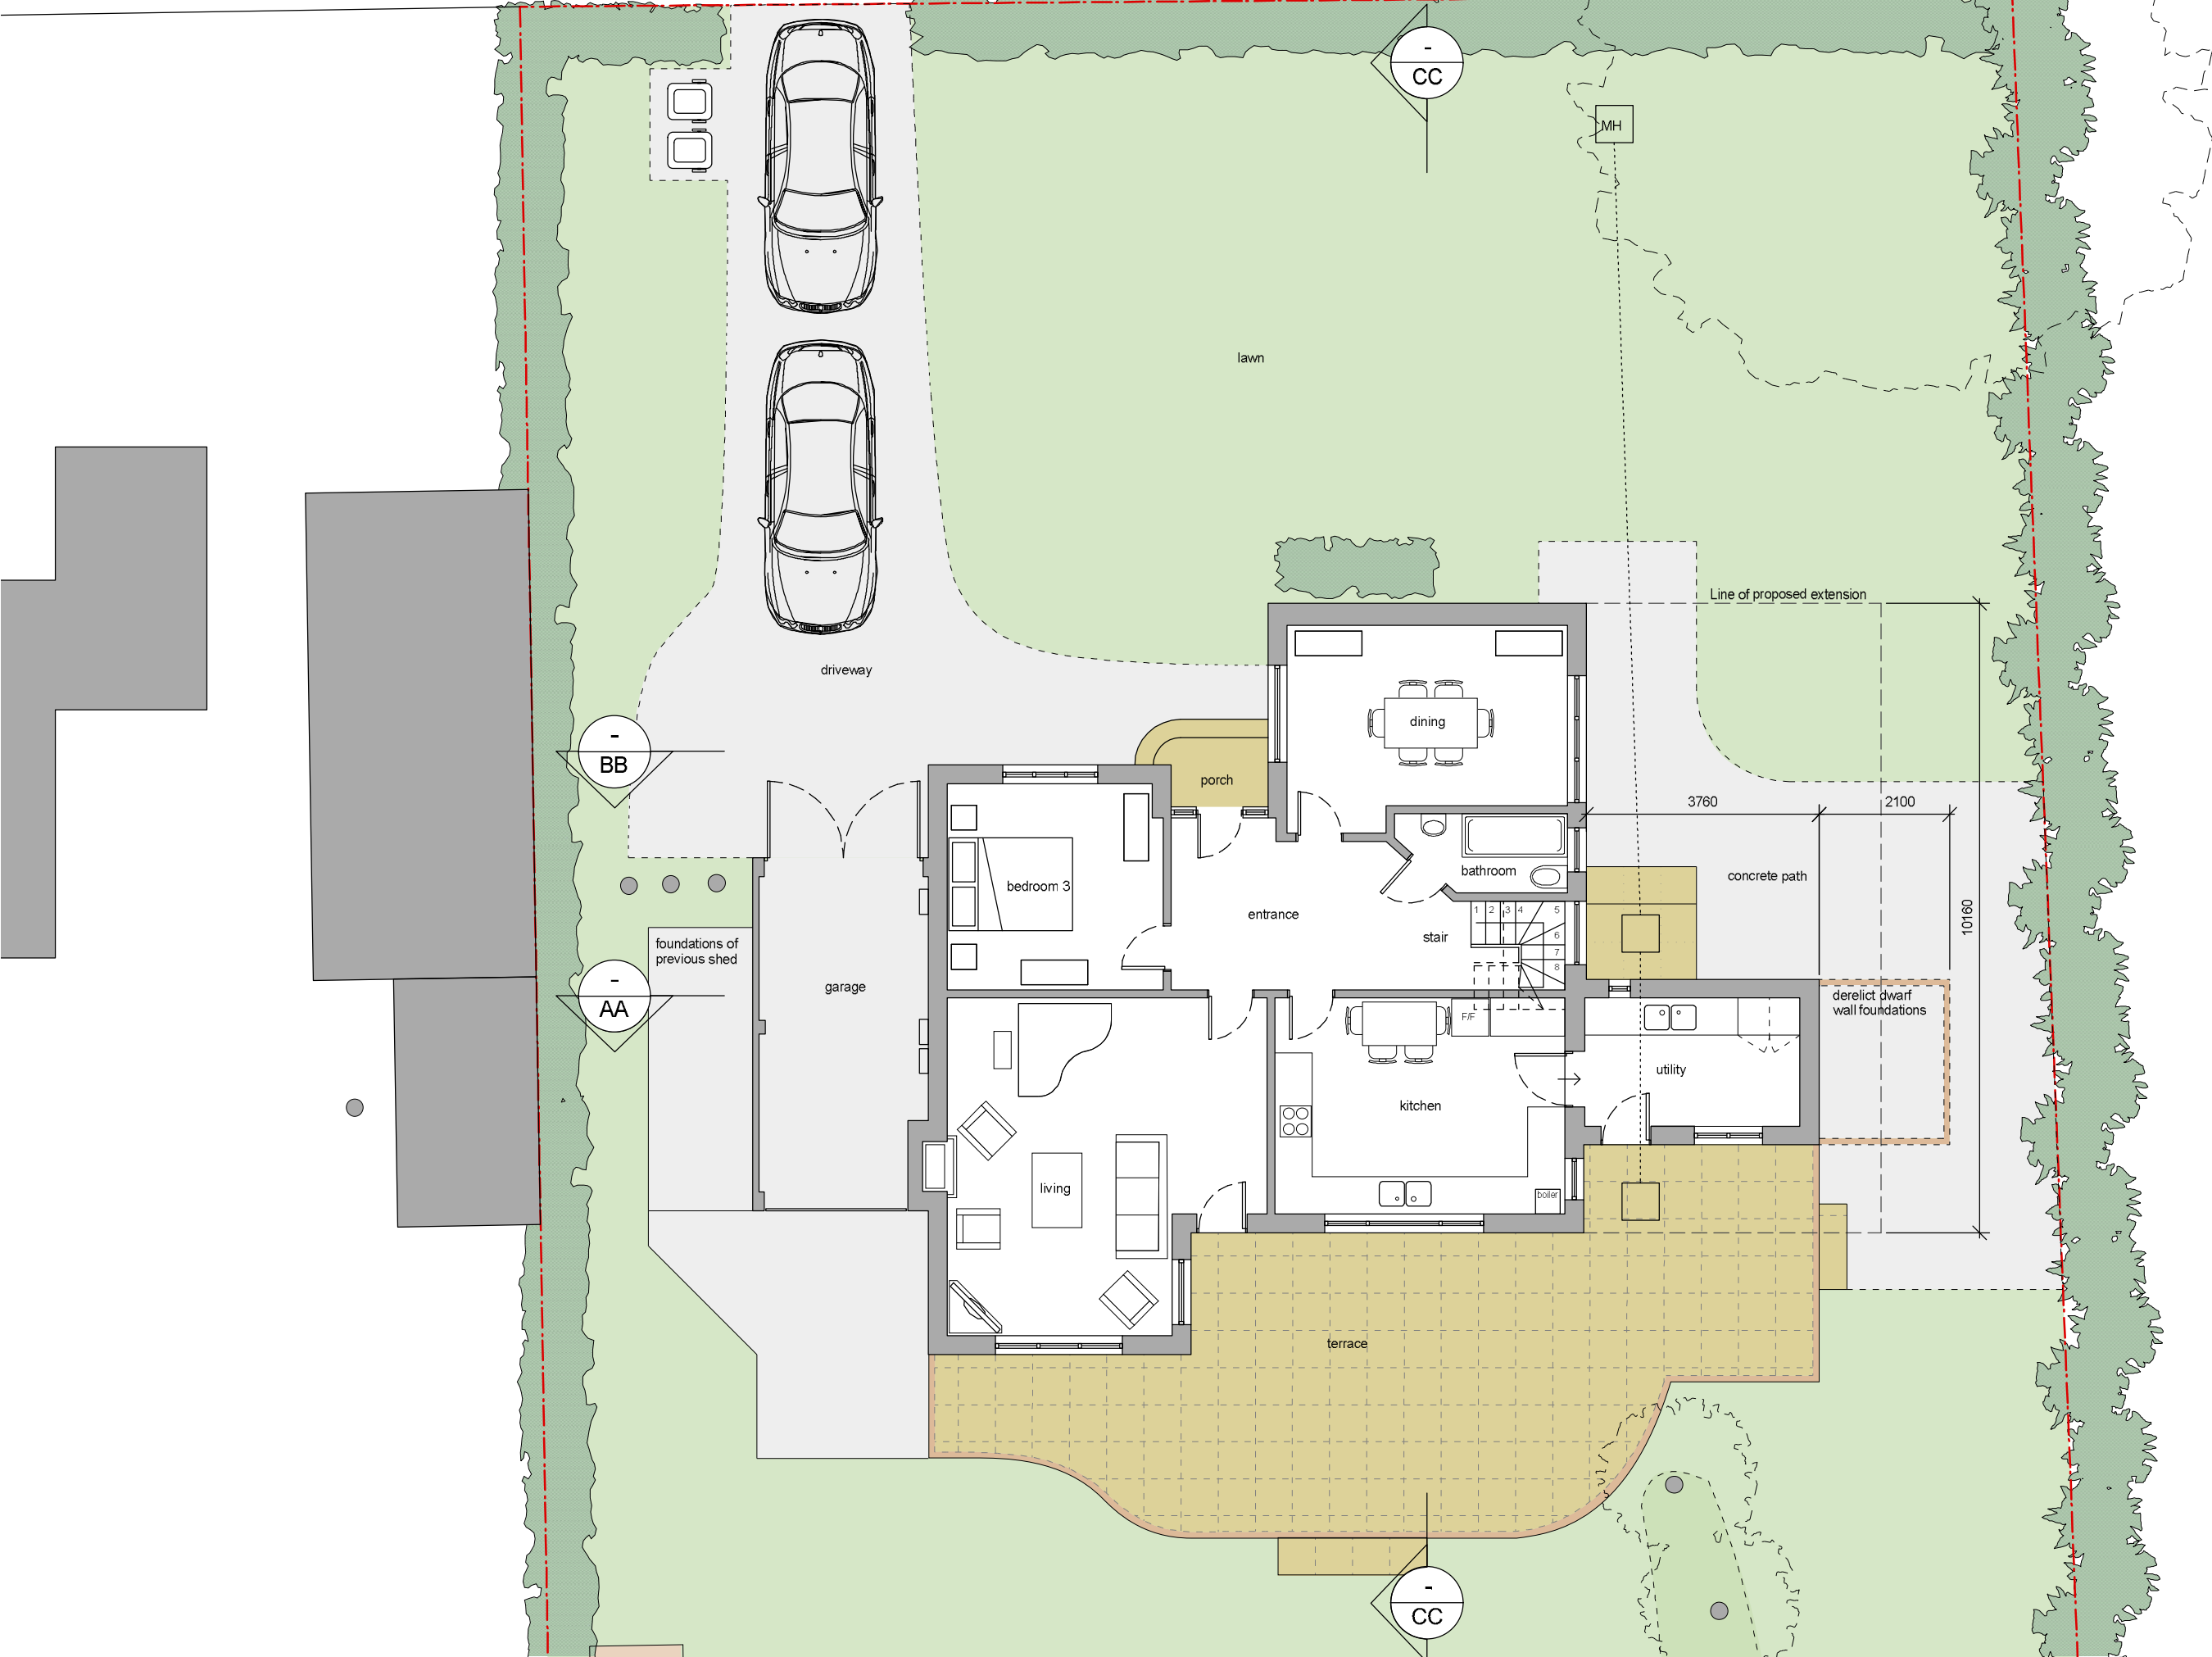

Client
Mr & Mrs Davies

Job Title
27 St. Georges Avenue

Drawing Title
Ground Floor Plan - Existing

Scale
1:100 @A3

Date
September 2013

Drg No.
PL E 010

Rev.
-