




EXISTING SITE PLAN

PROPOSED SITE PLAN
SCALE 1:500 @ A3

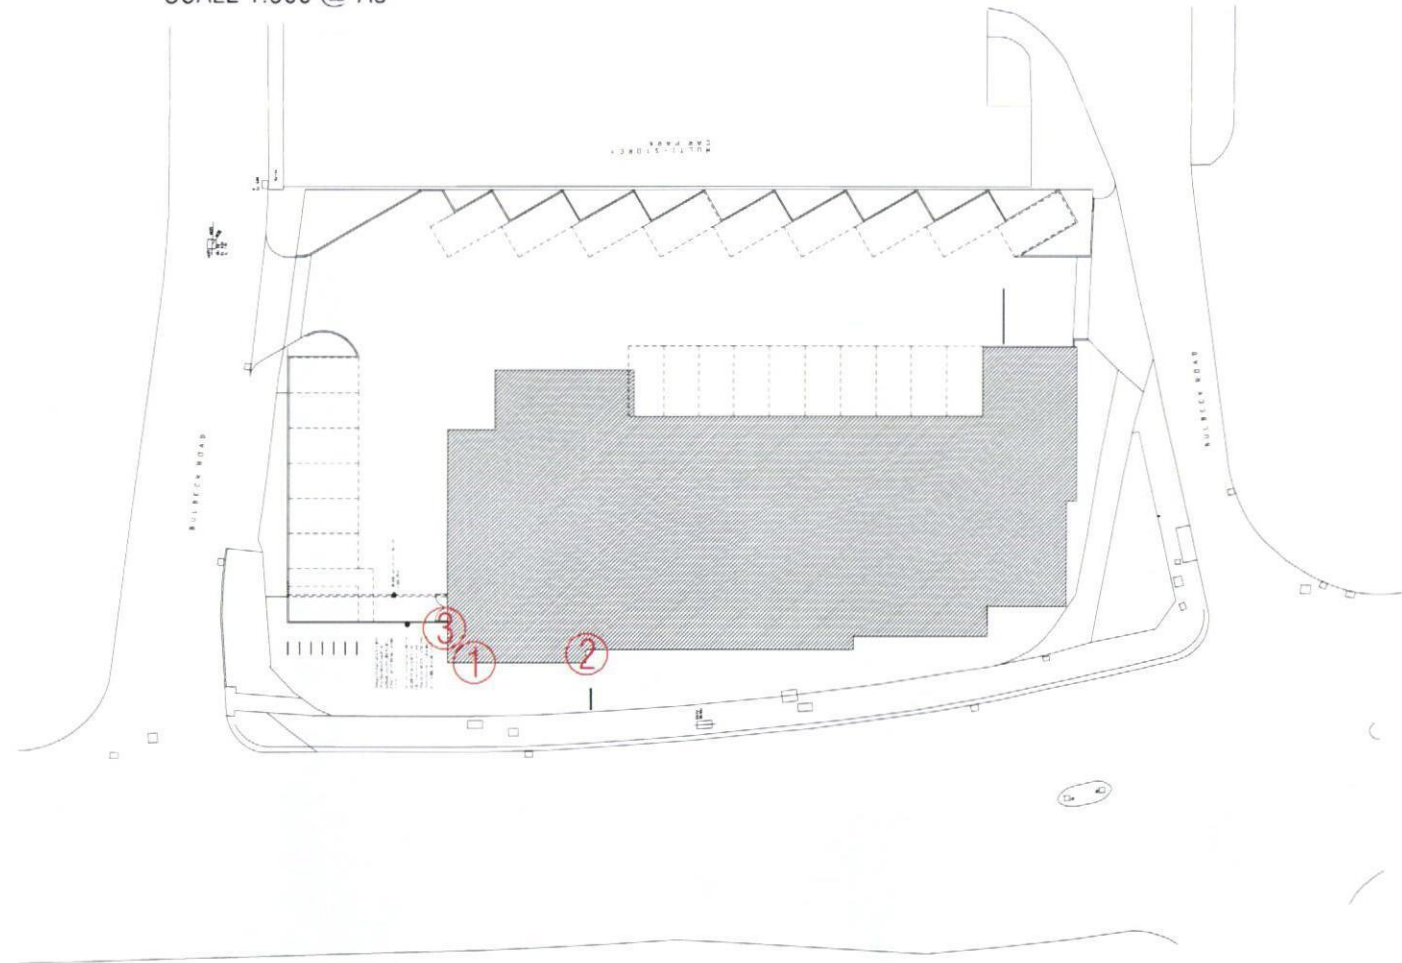

FILE EXT.	IA-Z Projects\MAJ0556(HAVANT)REV_05	DWG No.	MAJ0556(HAVANT)REV_05	REVISIONS: REV_00_INITIAL PRESENTATION REV_01_ADDITIONAL ROUNDEL OPTIONS & 2 & 4 SIZE REDUCED REV_02_GREY PANEL ADDED TO ITEM 1 & TOTEM POSITION CHANGE REV_03_PLANNING DETAIL ADDED REV_04_AMENDED AS PER REQUEST REV_05_SIZES AS PER SURVEY DETAIL	DRAWING APPROVAL:
CLIENT	MAJESTIC	DATE	02-05-13		APPROVED BY:
ADDRESS	HAVANT	REV. No.	REV_05		APPROVED BY:
DRAWN BY	J.KING	SCALE	1:500 / 1:25 @ A3		APPROVED BY: