


- CCTV**
- CCTV LOCKABLE 'U' RACK & CONTROL LOCATION
 - CCTV REMOTE VIEW FACILITY
 - CCTV PODIUM
 - DIGITAL VIDEO RECORDER
 - POWER SUPPLY UNIT (MULTI-CHANNEL)
 - FLAT PANEL LCD MONITOR, SIZE STATED
 - FLAT PANEL LCD MONITOR, WITH INTEGRAL CAMERA, SIZE STATED
 - HI-RES DAY/NIGHT CAMERA WITH LED'S
 - INTERNAL CCTV CAMERA
 - EXTERNAL CCTV (VANDAL RESISTANT) CAMERA
 - INTERNAL CCTV CAMERA (PAN TILT & ZOOM COVERT) IN SMOKED DOME 20-40V AC/DC @ 1 AMP
 - EXTERNAL CCTV CAMERA (PAN TILT & ZOOM) IN CLEAR DOME 20-40V AC/DC @ 1A, HOUSED WITHIN A VANDAL RESISTANT ENCLOSURE
 - WIDE DYNAMIC HIGH RESOLUTION CAMERA
 - CCTV STATIC CAMERA IP
 - CCTV CAMERA (FIXED OVERT)
 - AUTOMATIC NUMBER PLATE RECOGNITION CAMERA

- INTRUDER**
- INTRUDER ALARM DOOR CONTACT
 - LOCAL DOOR DAY ALARM
 - HEAVY DUTY MAGNETIC LOCK, GREEN BGU, RED STROBE & PSU
 - ROLLER SHUTTER CONTACT
 - PANIC ALARM BUTTON (FIXED), DUAL ACTION
 - DUALTECH DETECTOR WITH ANTI-MASKING, WALL MOUNTED
 - LONG RANGE DUALTECH DETECTOR WITH ANTI-MASKING, WALL MOUNTED
 - LOW LEVEL DUALTECH DETECTOR WITH ANTI-MASKING, WALL MOUNTED
 - CEILING VOID DUALTECH DETECTOR WITH ANTI-MASKING, WALL MOUNTED
 - 360° CEILING MOUNTED DUALTECH DETECTOR WITH ANTI-MASKING
 - SEISMIC DETECTOR
 - REMOTE INPUT/OUTPUT MODULE WITH 12 HOUR STANDBY - INDICATIVE LOCATION
 - BURGLAR ALARM PANEL, GALAXY GRADE 3
 - POWER SUPPLY UNIT
 - FIRE ALARM INTERFACE
 - INTERNAL SOUNDER
 - EXTERNAL SAB SOUNDER/STROBE
 - INTELLIGENT SOUNDER
 - ENTRY/EXIT SOUNDER
 - DUAL COMMS UNIT
 - IP SIGNALING UNIT
 - BT RED CARE
 - MULTI JET SMOKE GENERATOR
 - EAS TAGGING ANTENNA
 - INTRUDER ALARM REMOTE KEYPAD WITH PROX READER
 - INTRUDER ALARM REMOTE KEYPAD WITH PROX READER WITHIN PROTECTED ENCLOSURE
 - FINAL DOOR PUSH WITH INTEGRAL CONFIRMED ALARM LED
- MISCELLANEOUS**
- UNSWITCHED FUSED CONNECTION UNIT
 - SOCKET OUTLET
 - TWIN SOCKET OUTLET
 - RJ45 OUTLET
 - E = EXISTING
N = NEW
R = RELOCATED

- ACCESS CONTROL**
- ACCESS CONTROL
 - DOOR CONTROLLER, NUMBER INDICATES NUMBER OF DOORS
 - PROXIMITY '1' CLASS' READER
 - PROXIMITY '1' CLASS' READER WITH PIN PAD
 - MECHANICAL 'DIGI LOCK'
 - BREAK GLASS CALL POINT
 - REQUEST TO EXIT

XREF DRAWING INFORMATION				
FILENAME	ORIGINATOR	DESCRIPTION	REV	DATE REC'D
2286G01-SP	SSL	CAR PARK, ATRIUM, 1ST, MEZZ	F	26.04.14
GROSS SALES INC. CHECKOUTS / CSD (Ss Ft)				55,985

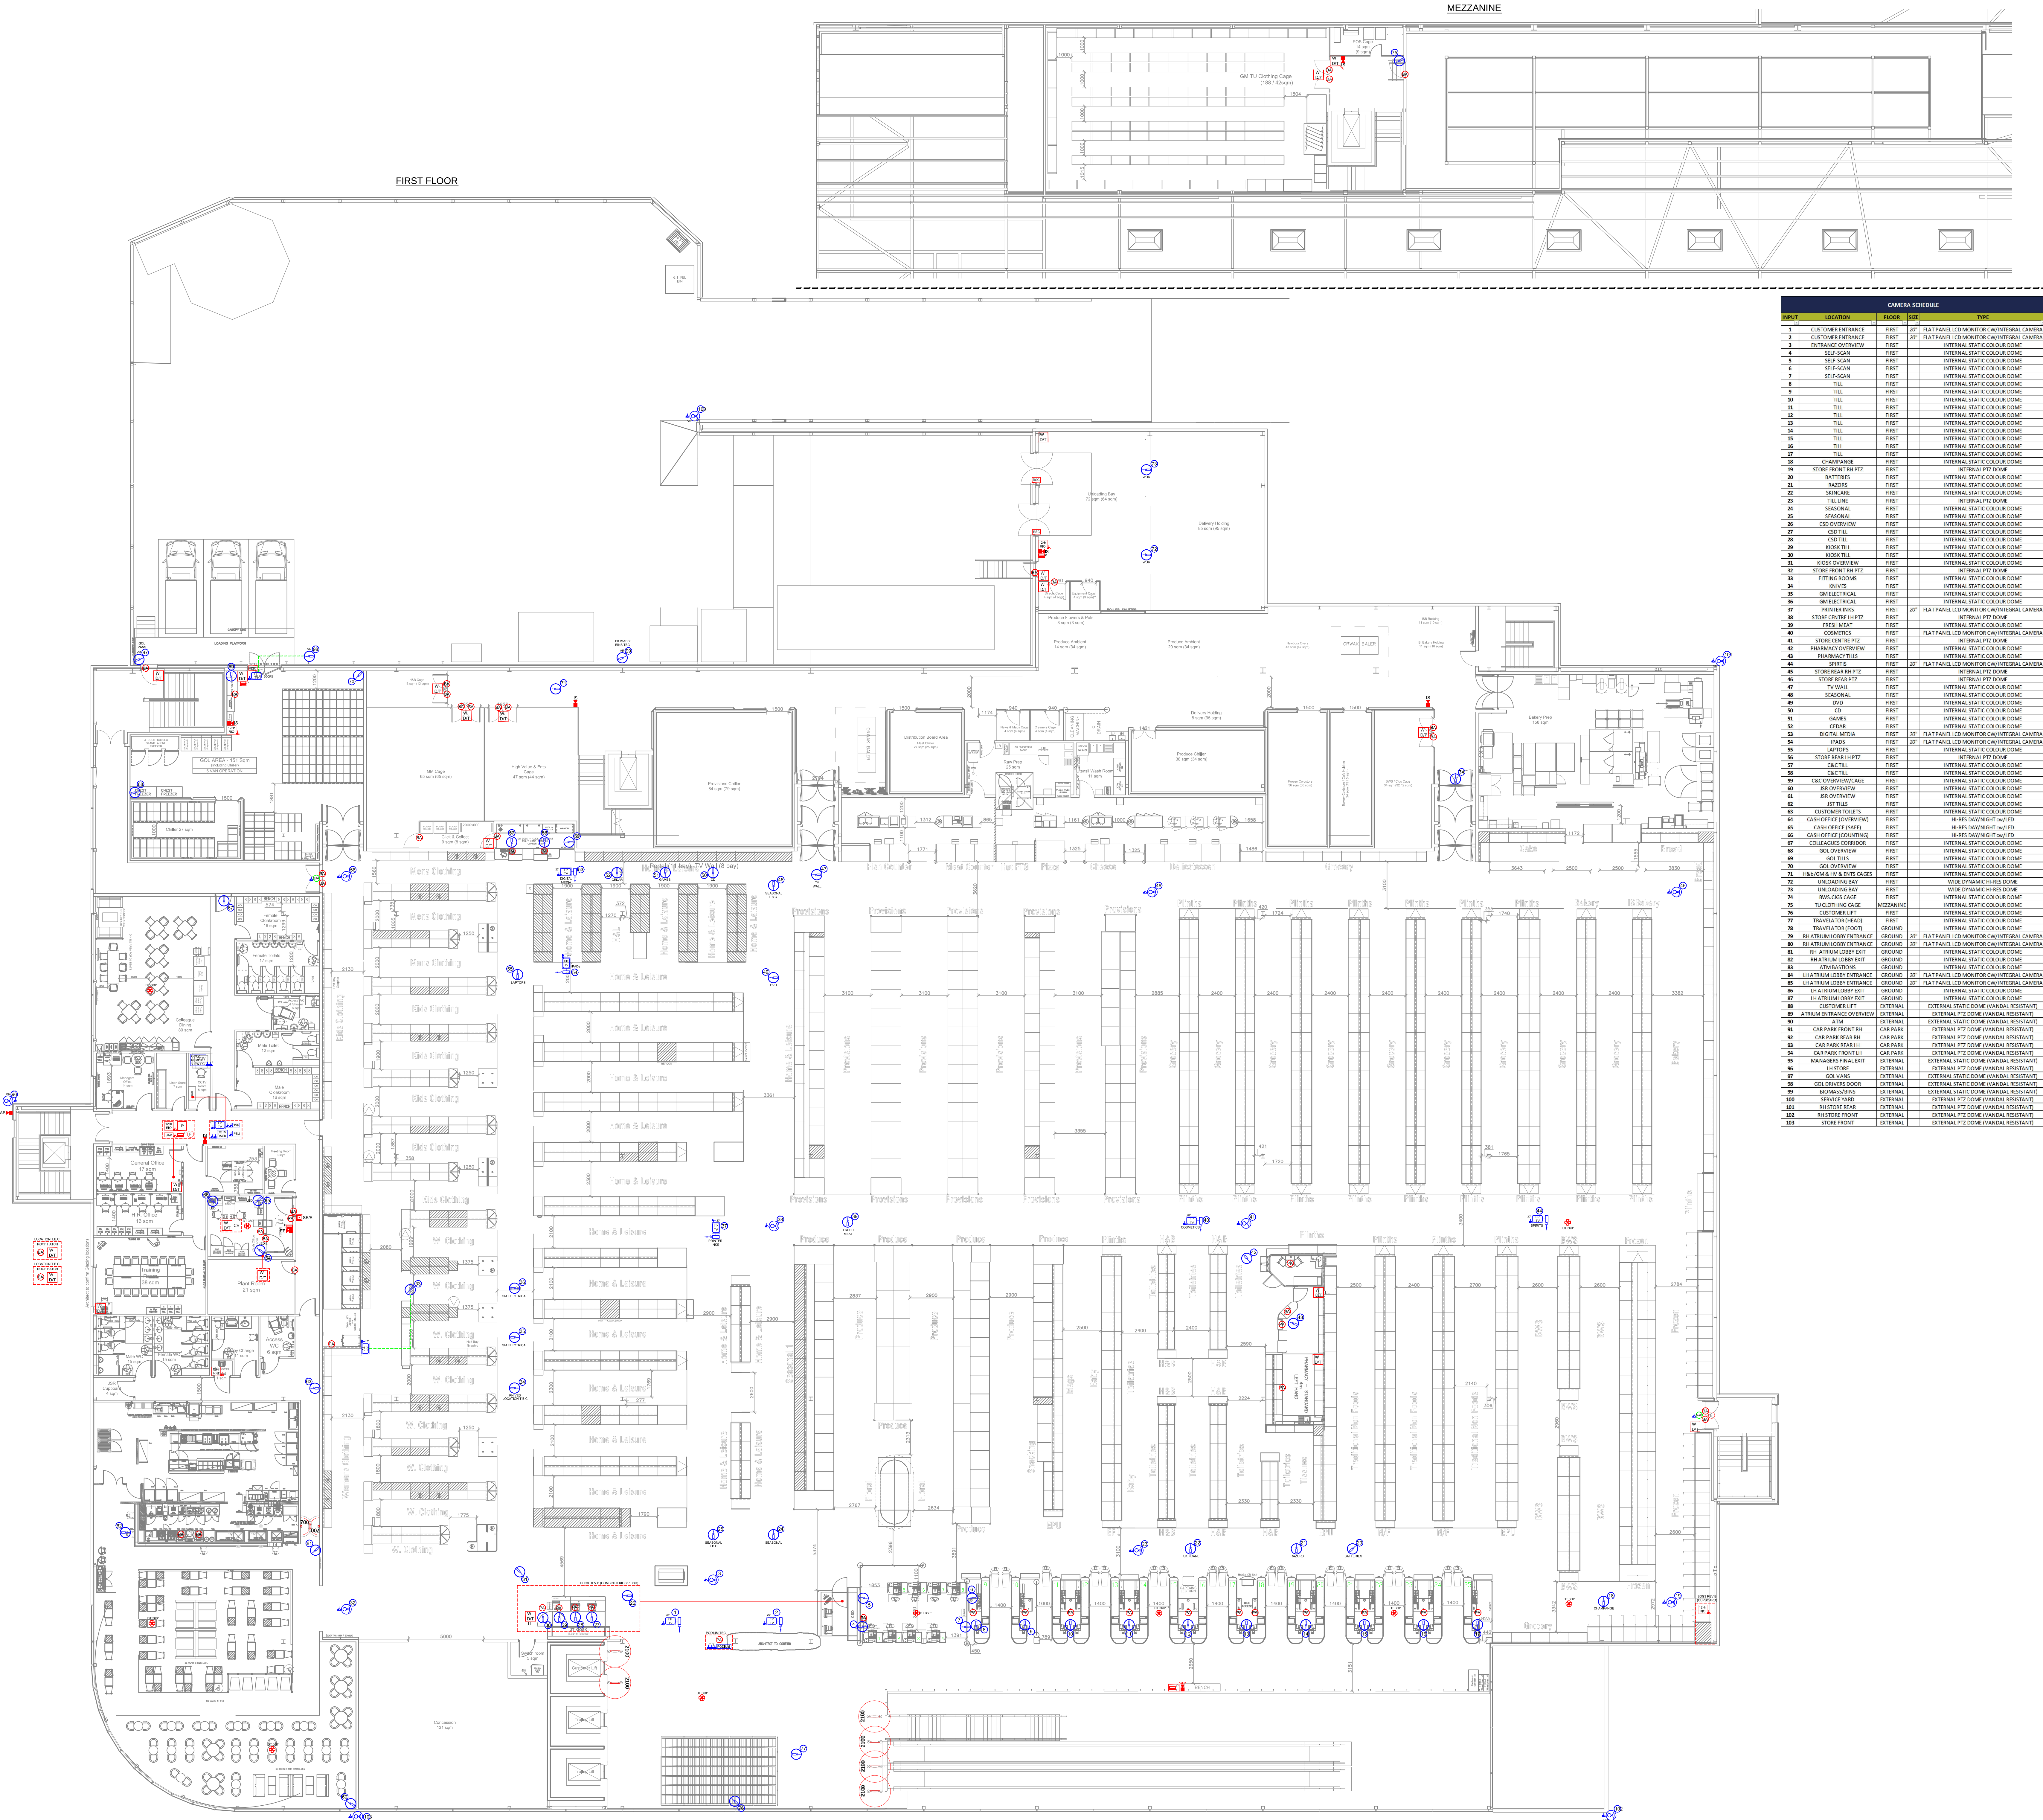

CAMERA SCHEDULE		
NO.	LOCATION	TYPE
1	CUSTOMER ENTRANCE	FIRST 30" FLAT PANEL LED MONITOR COVERT INTERNAL CAMERA
2	CUSTOMER ENTRANCE	FIRST 30" FLAT PANEL LED MONITOR COVERT INTERNAL CAMERA
3	ENTRANCE OVERVIEW	FIRST INTERNAL STATIC COLOUR DOME
4	SELF-SCAN	FIRST INTERNAL STATIC COLOUR DOME
5	SELF-SCAN	FIRST INTERNAL STATIC COLOUR DOME
NOTE:
1. ALL CCTV & INTRUDER ARE NEW (N)
UNLESS STATED
2. CCTV INDICATIVE. AWAITING COMMODITY LAYOUT.

Project: SAINSBURY'S WATERLOOVILLE

Title: ELECTRICAL SERVICES FIRST & MEZZANINE FLOOR CCTV & SECURITY LAYOUT

Client: Sainsbury's

Rev: 13.05.14

Scale: 1:150

Rev: P1