



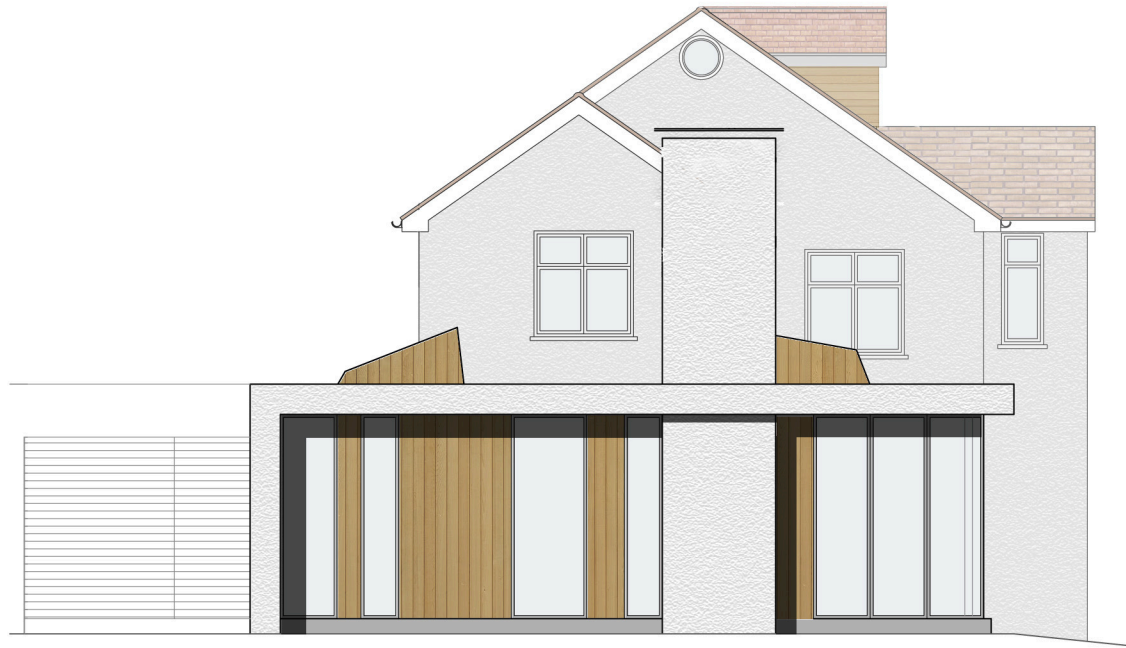

North elevation

1:100

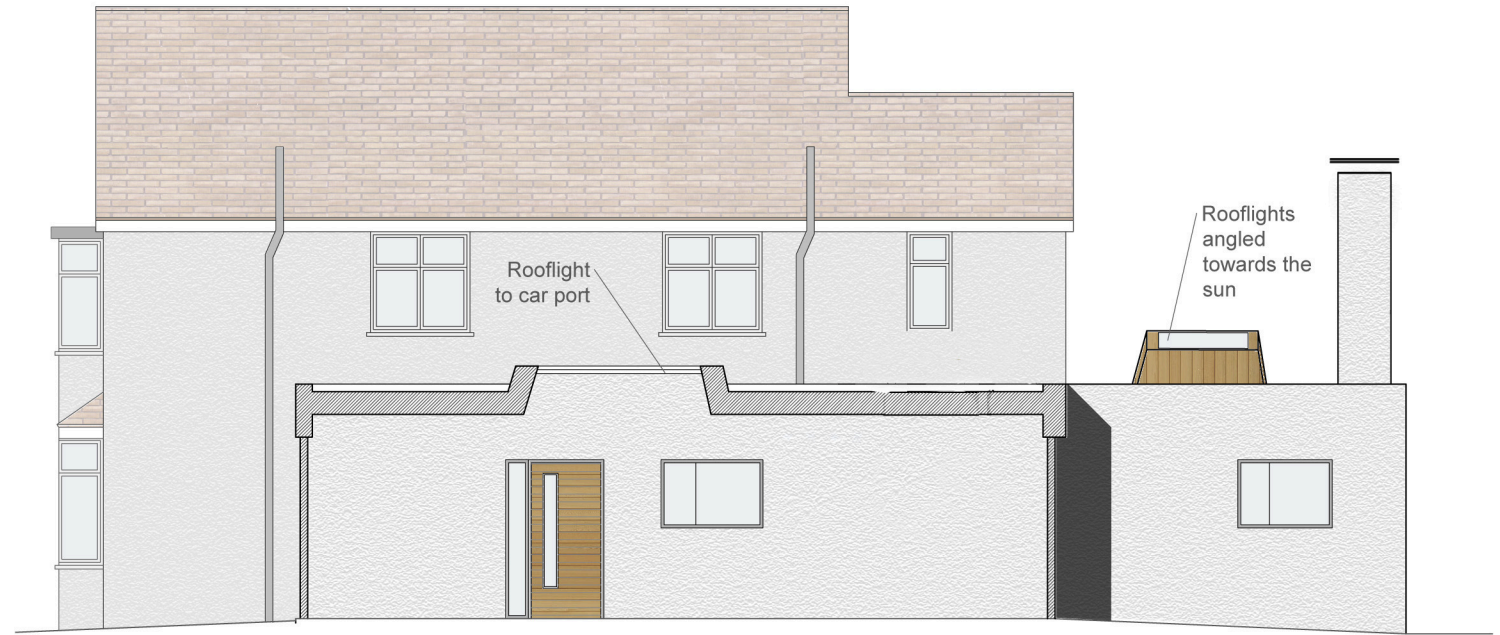

East elevation / section

1:100



West elevation

1:100

© more than architecture

PROJECT:
65 Warblington Rd
Emsworth

DRAWING TITLE:
Elevations

DATE:
August 2013
DRAWING NO:
GA04

REV. D
DATE DESCRIPTION

NOTES:
This drawing is copyright and shall not be reproduced nor used for any other purpose without the written permission of the architects. This drawing must be read in conjunction with all other related drawings and documentation.

randell design group
more than architecture

the studio, 2 blackboy lane fishbourne PO18 8BE +44(0)1243 214204
mail@randelldesigngroup.com www.randelldesigngroup.com

