
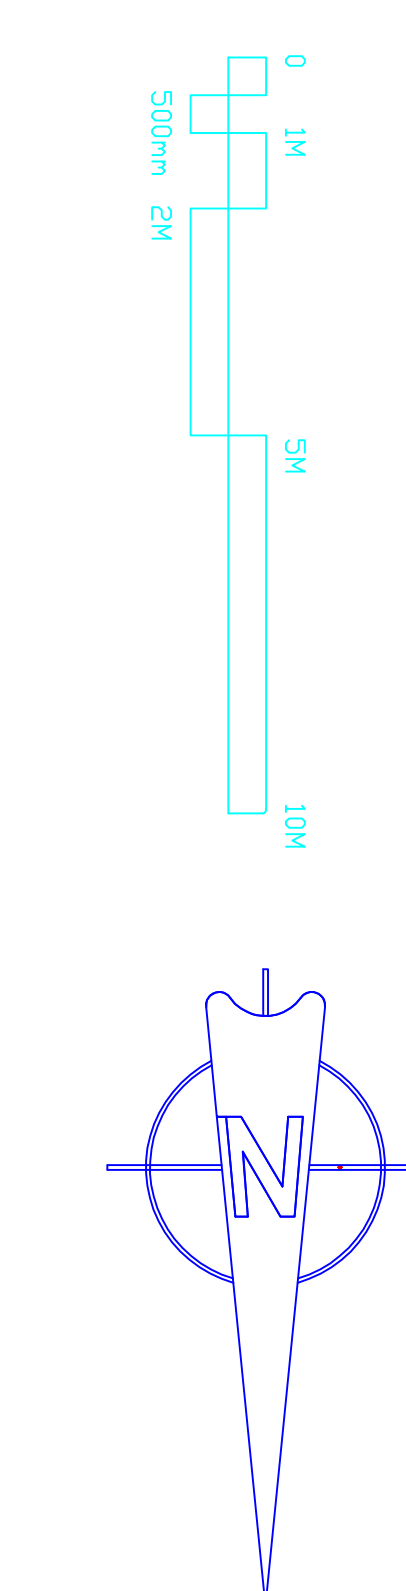


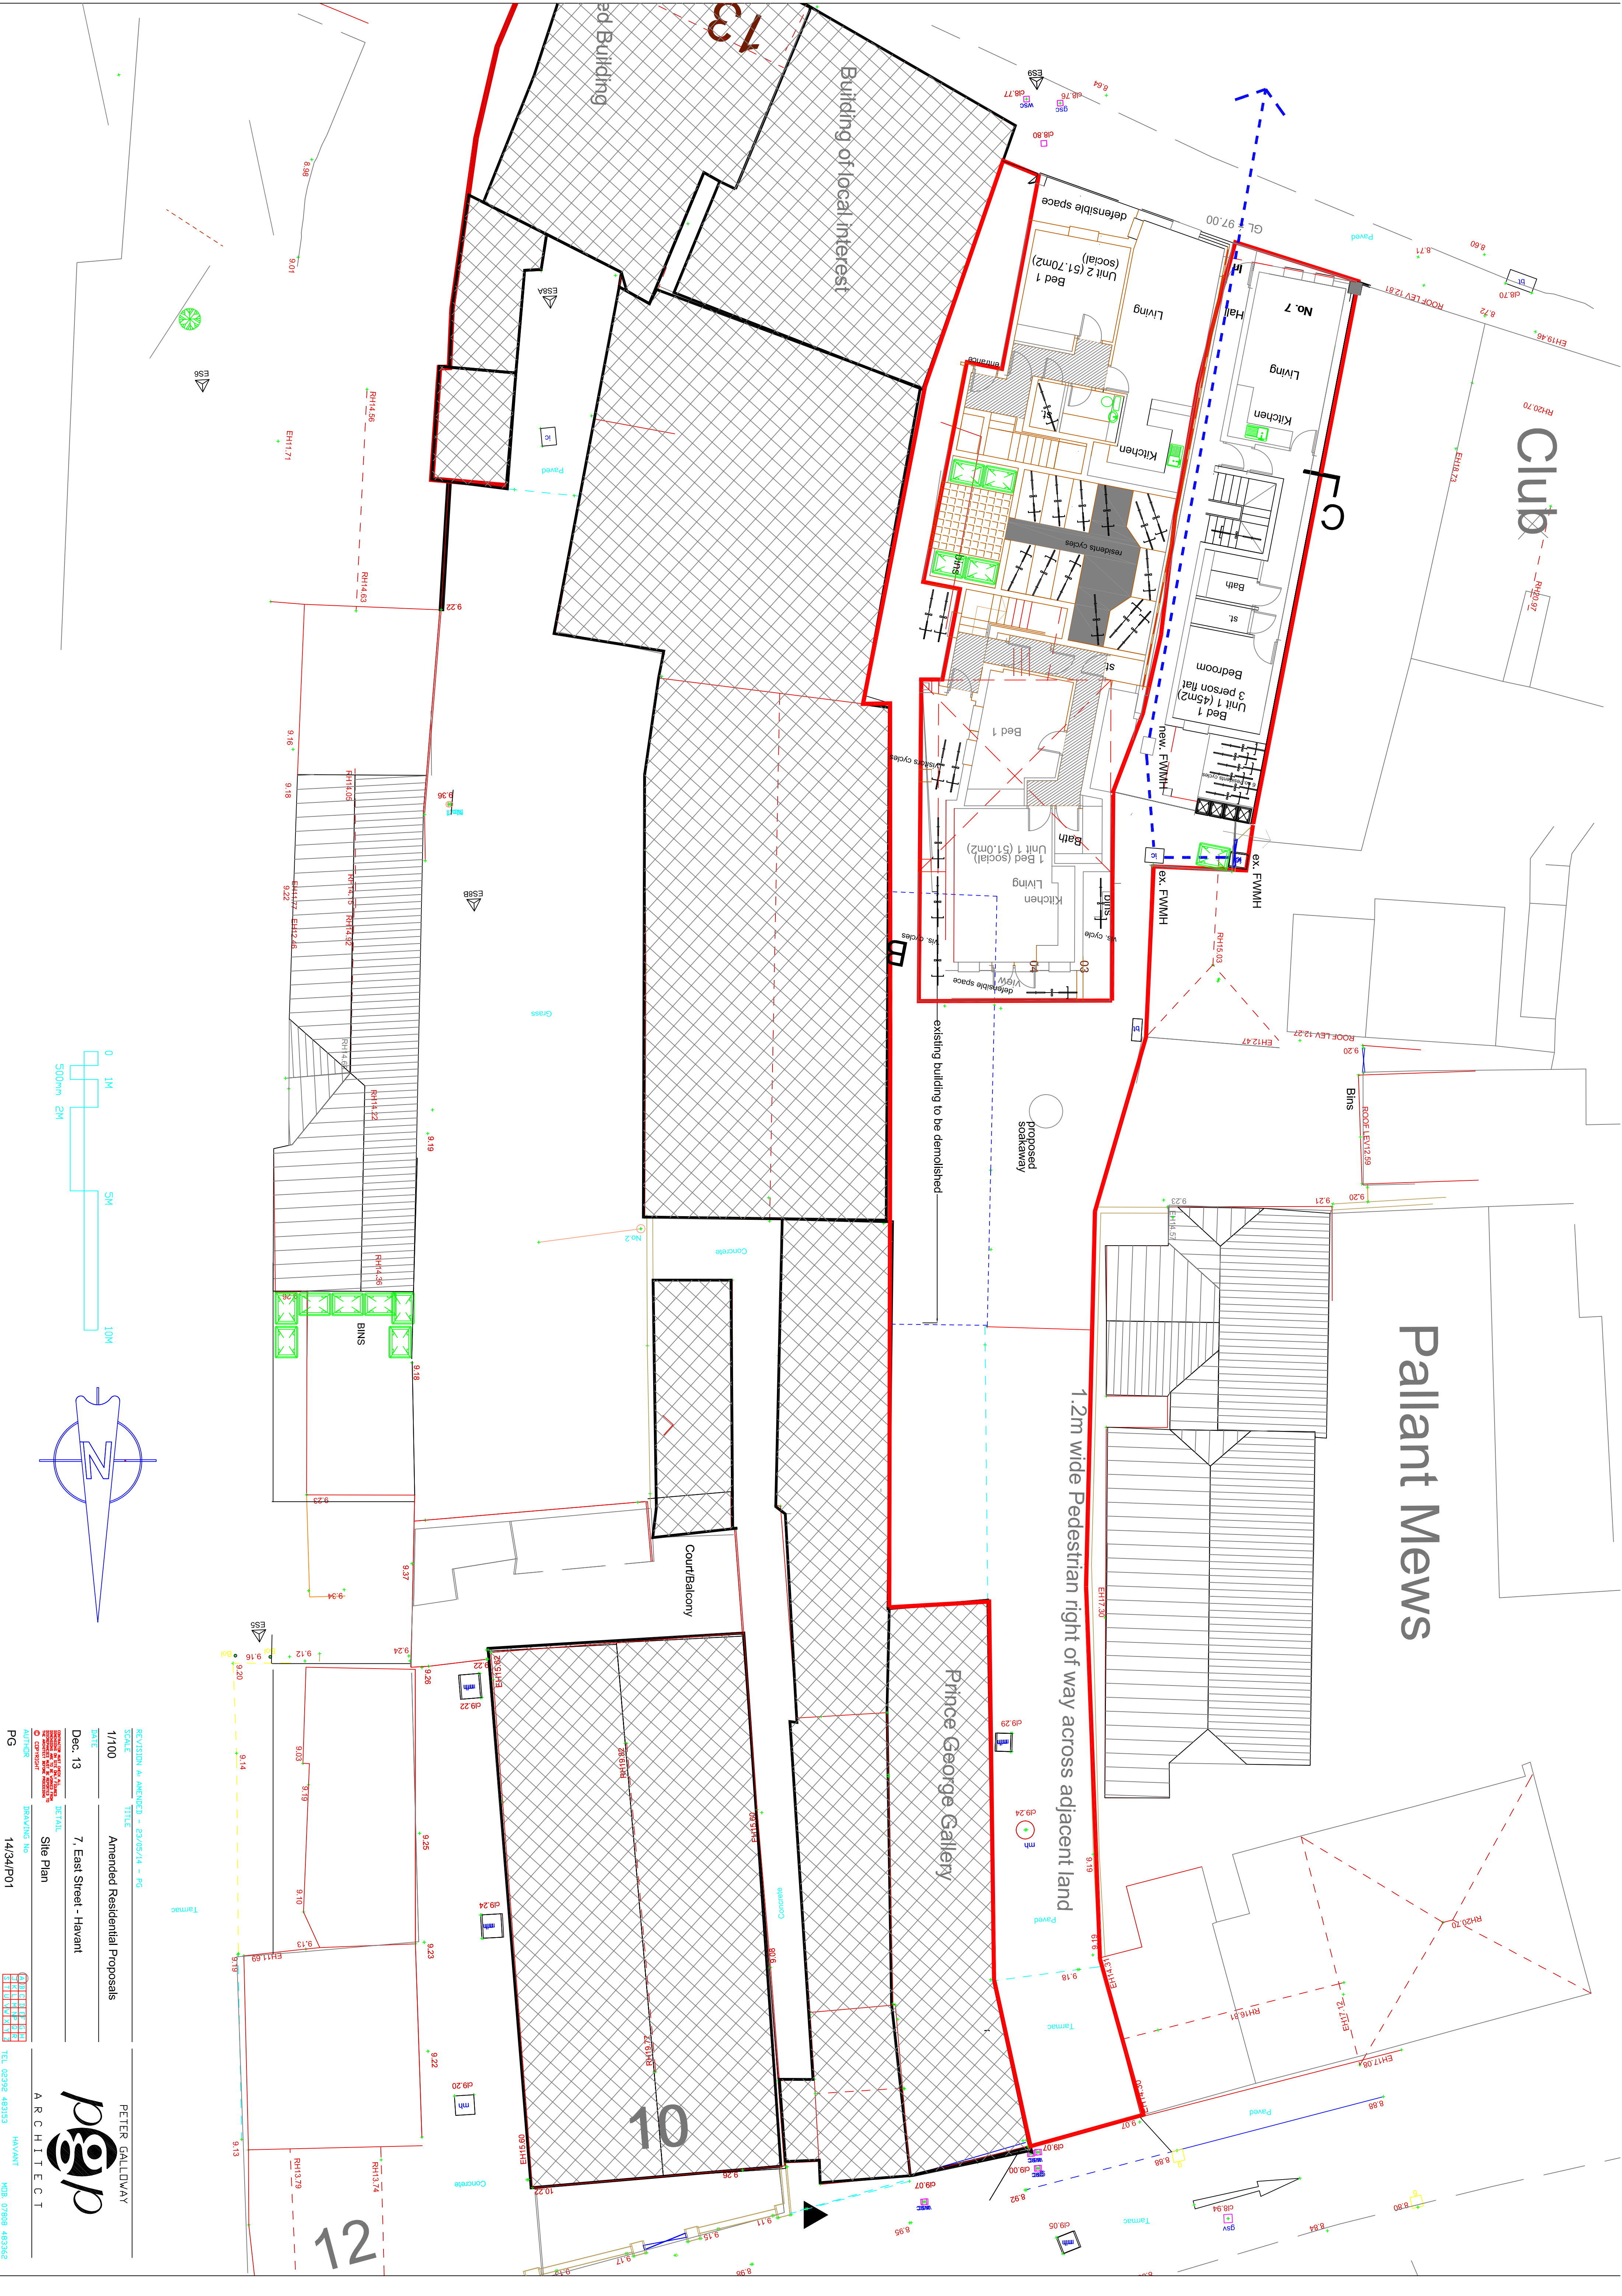

REVISION A AMENDED - 22/05/14 - PG		PETER GALLOWAY	
SCALE	TITLE	Amended Residential Proposals	
1/100			
DATE			
Dec. 13	7, East Street - Havant		
AUTHOR	DETAILED	Site Plan	
PG	DRAWING No	14/34/P01	
TEL: 02592 482153		HAYANT	
E-MAIL: peter@gallowayarchitects.co.uk		MOB: 07868 462642	