

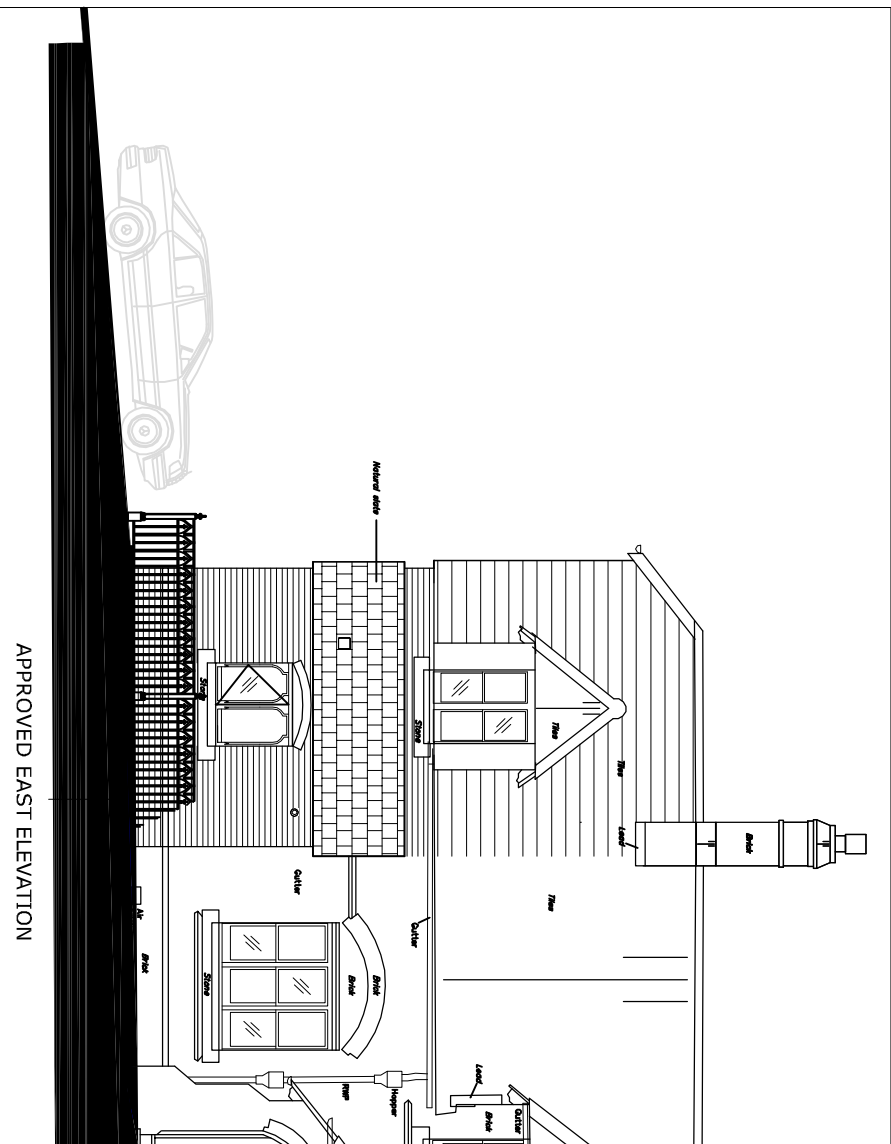
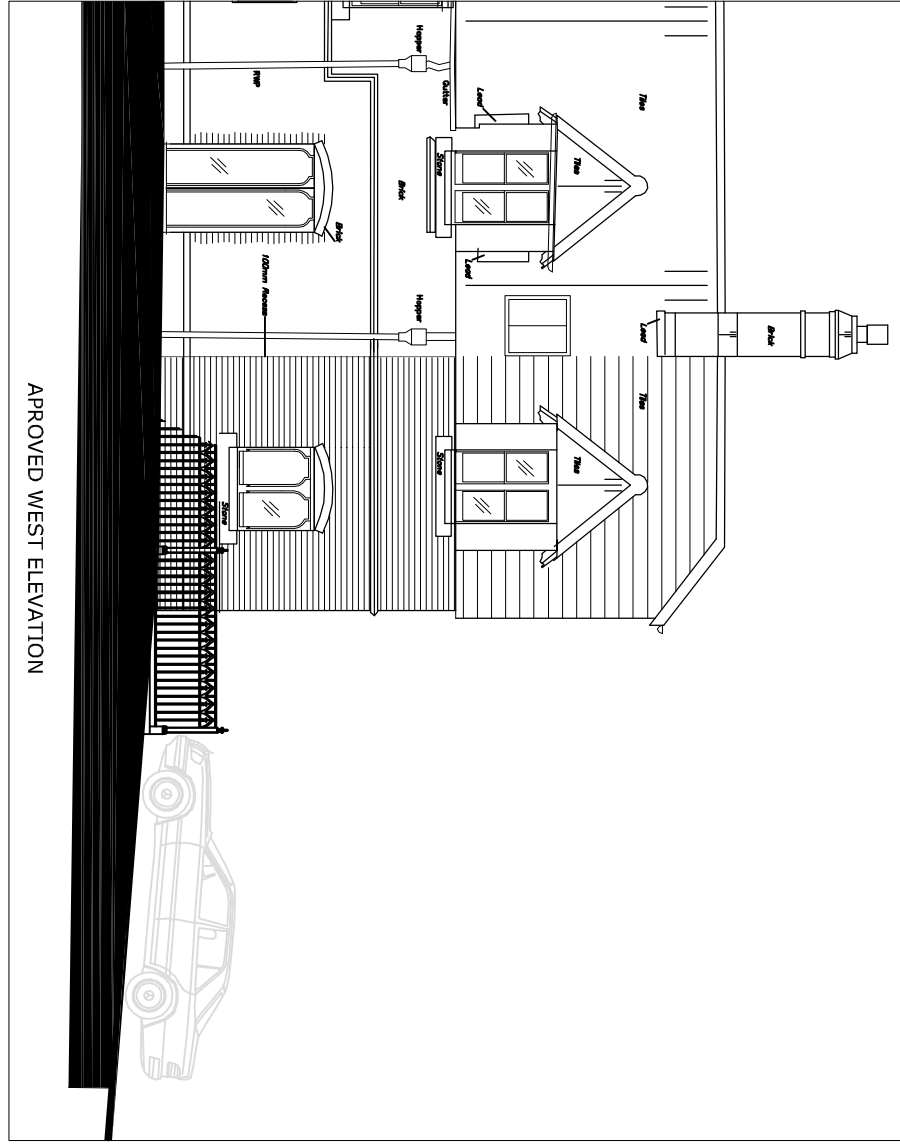


All dimensions to be checked on site prior to commencement of any construction works. Figure dimensions are to be used in preference to scaled dimensions.

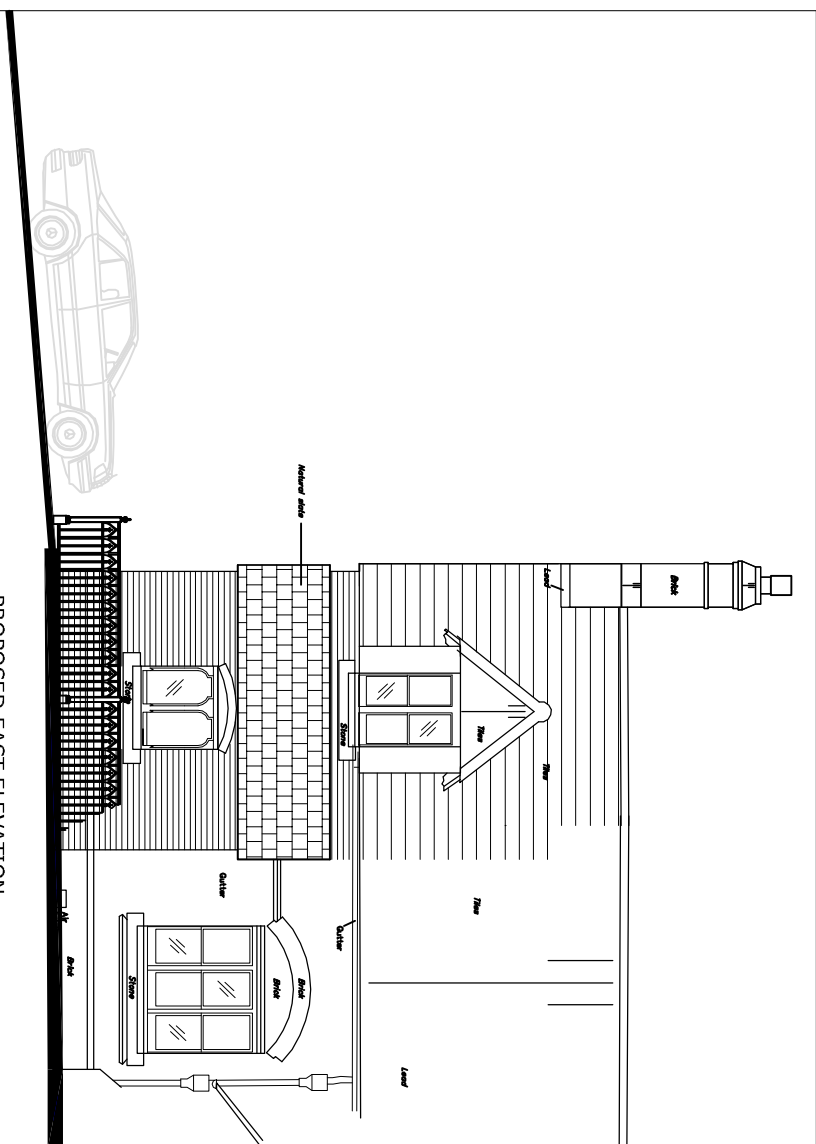

APPROVED SOUTH ELEVATION

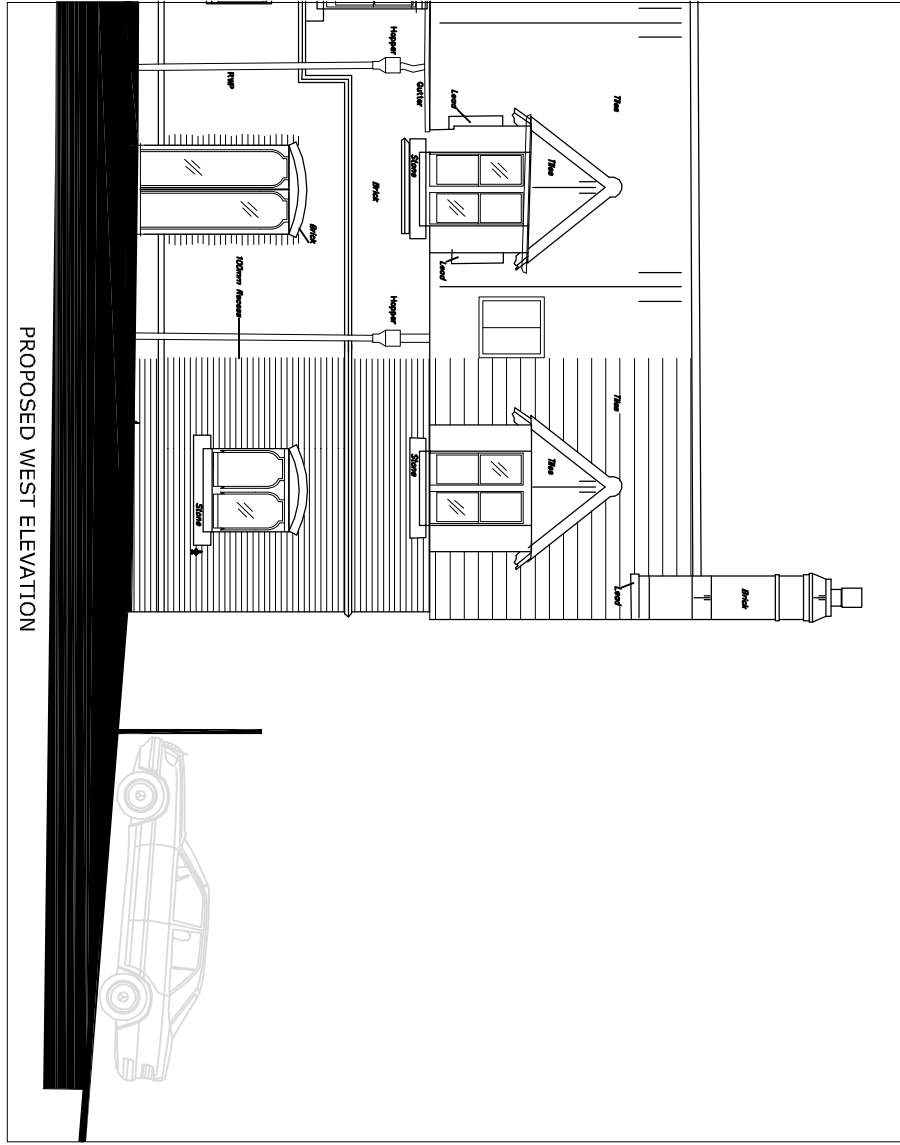

PROPOSED SOUTH ELEVATION

Revision	Description	Date	Drawn
Project: BEDHAMPTON ARTS CENTRE HAYANT ROAD BEDHAMPTON HAYANT			

Drawing Title:
PROPOSED CHIMNEY TO SOUTH
ELEVATION

Chris Flint Associates Ltd
CHARTERED SURVEYORS - PROJECT MANAGERS
DEVELOPMENT CONSULTANTS

Drawn By: M.C	Date: 18/07/13	Checked By:	Date:	Approved By:	Date:
------------------	-------------------	-------------	-------	--------------	-------

Drawing No: CFA	Scale: 1:100
--------------------	-----------------

PLANNING

2 Farnwell Close, Weymouth, Dorset, PO7 1XZ
Tel: 01323 432484 Fax: 01323 9238654 Email: cflint@chrisflint.co.uk