


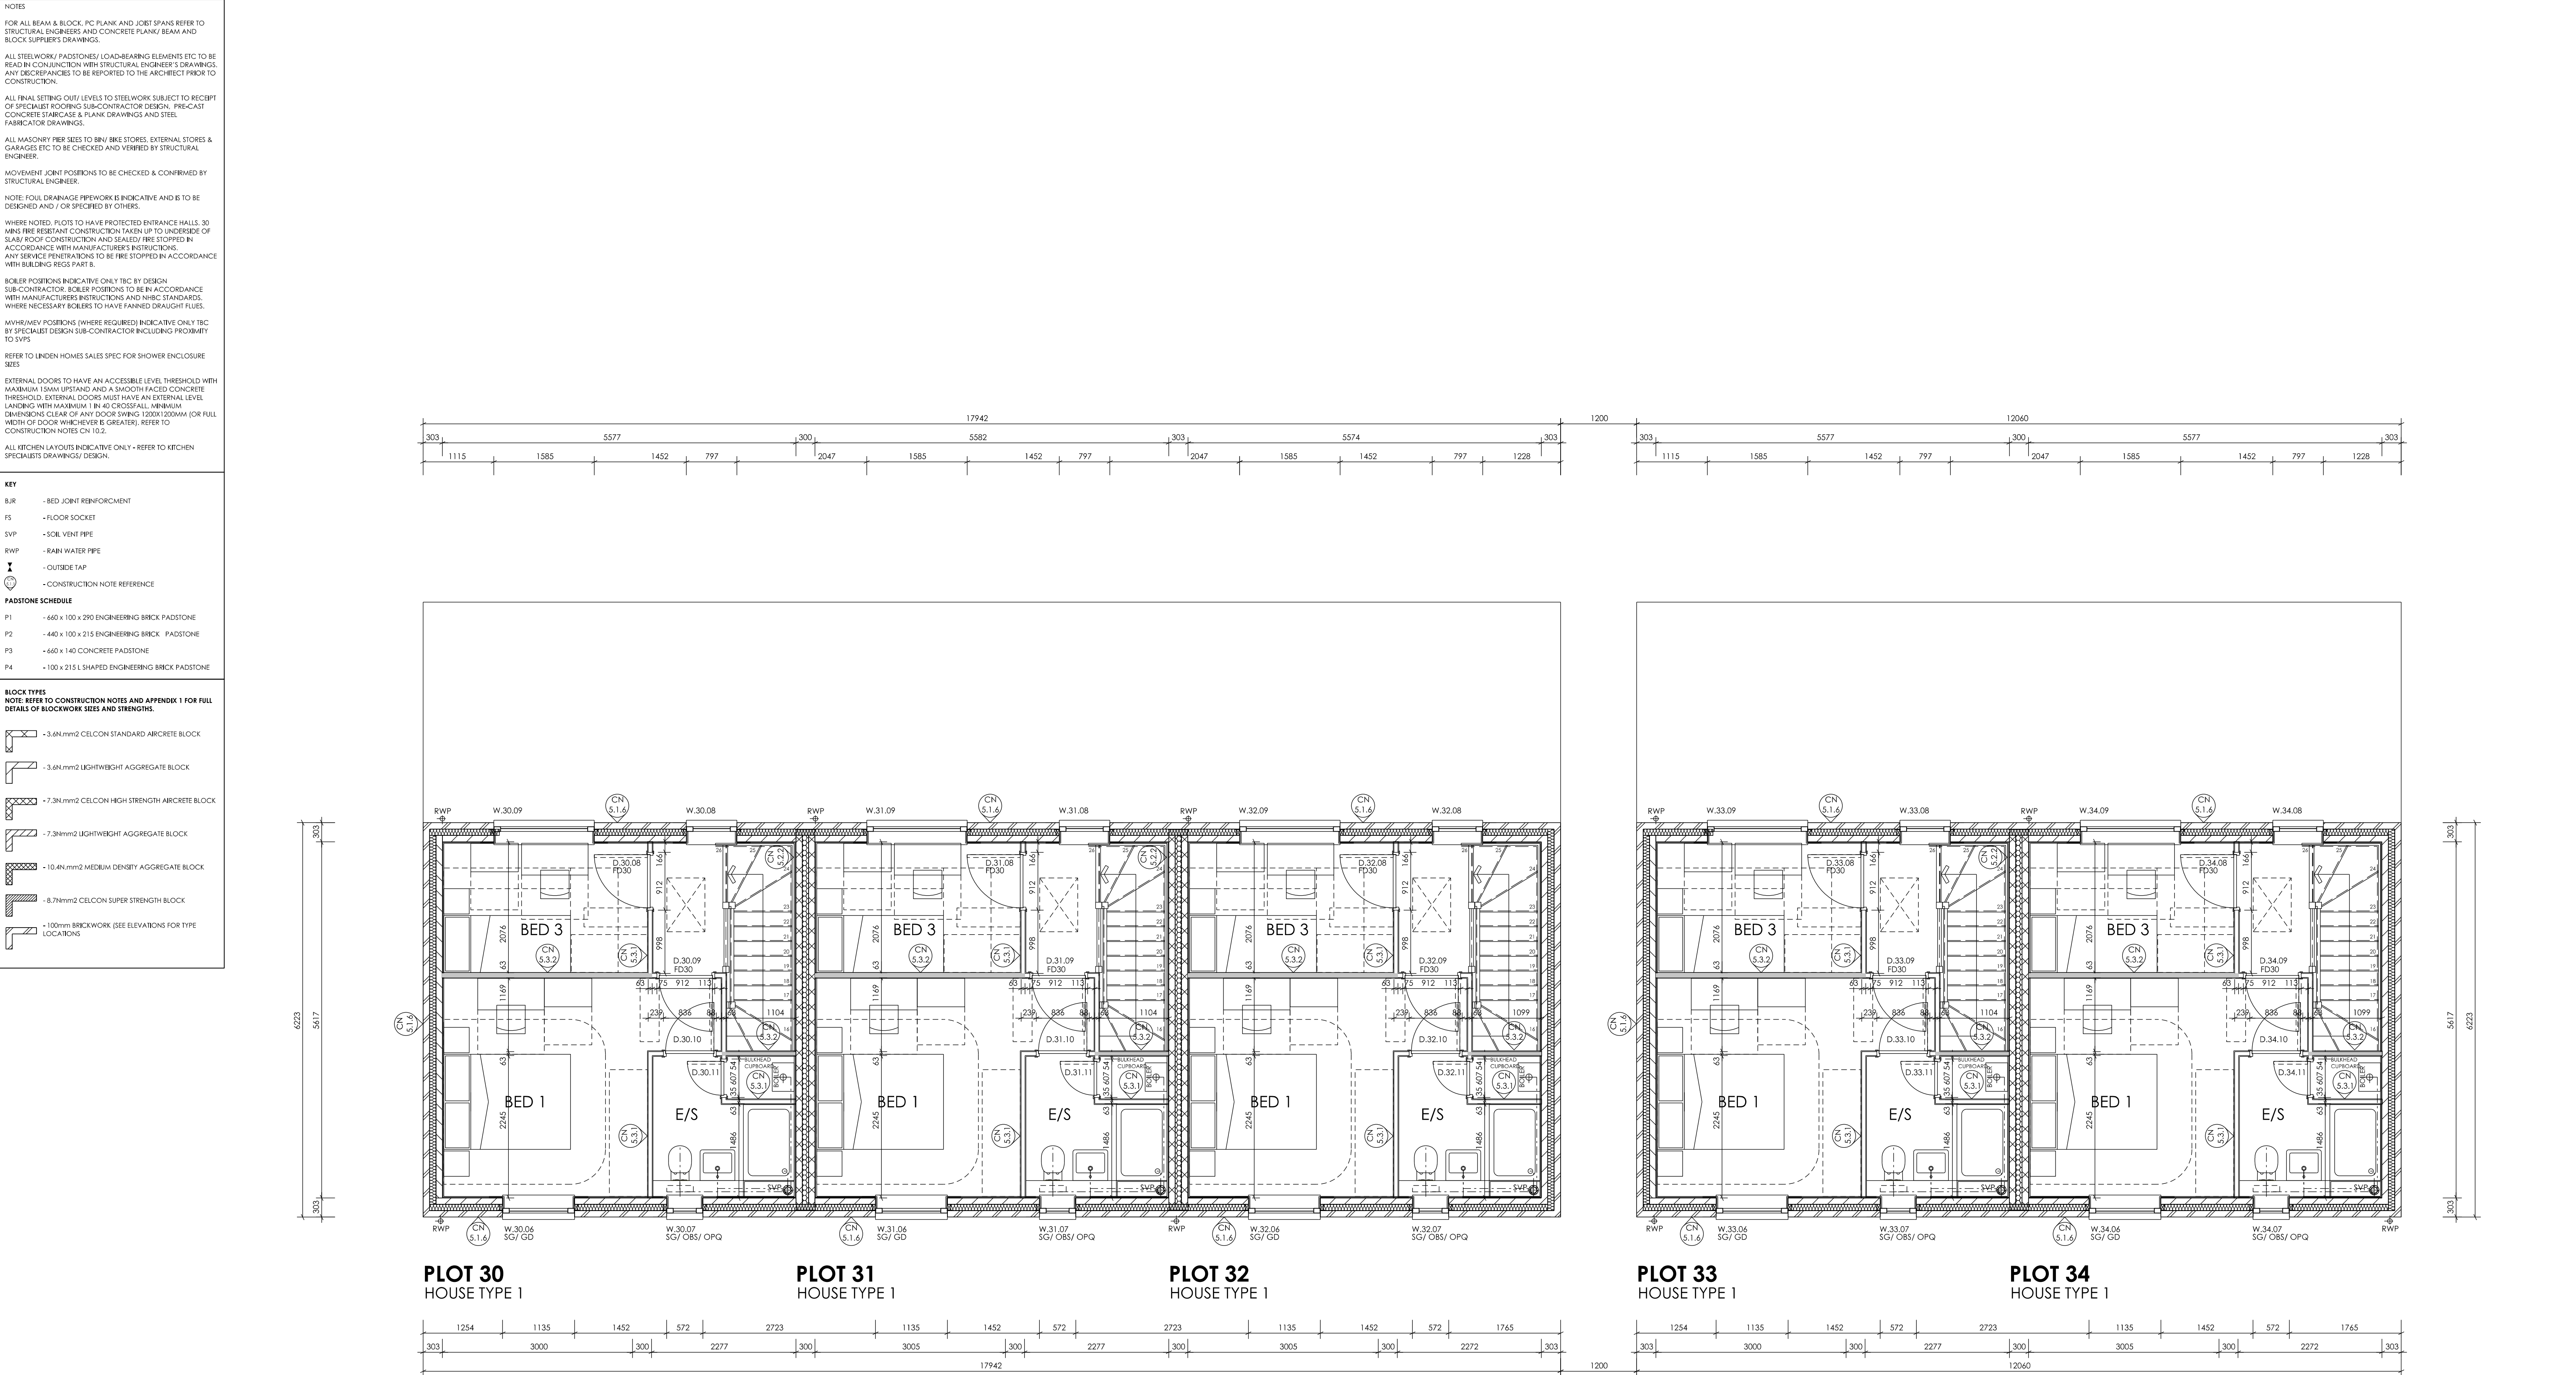

SECOND FLOOR PLAN

WINDOW & DOOR KEY:

ED = External door.

EDC = External door communal.

EDR = External door within retail.

DC = Internal door communal.

FD = Fire Door.

W = Window.

WC = Window communal.

OB = Obscured glazing.

SG = Safety glazing.

EG = Egress window.

IMPORTANT NOTE FOR USE OF THIS DRAWING: THIS DRAWING HAS BEEN PRODUCED SPECIFICALLY FOR USE ON THIS PROJECT. POPE PRIESTLEY ARCHITECTS CANNOT BE HELD RESPONSIBLE FOR RE-USE OF THIS INFORMATION BY OTHERS FOR ANY PURPOSE OTHER THAN FOR WHICH IT IS SPECIFICALLY INTENDED. THIS DRAWING REFLECTS STANDARDS AGREED FOR THIS PROJECT AND CURRENT AT THE TIME OF PRODUCTION AND WILL NOT BE UPDATED IN ACCORDANCE WITH CHANGING LEGISLATION AND/ OR OTHER REQUIREMENTS.

SCALE BAR = 10mm INTERVALS AT TRUE SCALE

PRELIMINARY ISSUE

POPE PRIESTLEY ARCHITECTS

ARCHITECTURE | TOWN PLANNING | URBAN DESIGN

FERRY HOUSE, CANUTE ROAD, SOUTHAMPTON, HAMPSHIRE, SO14 3FJ. T: +44 (0)23 80335228 F: +44 (0)23 80632886 E: info@popepriestley.co.uk

RESIDENTIAL DEVELOPMENT
PORTSDOWN HILL ROAD
HAVANT
PO9 3NA

SECOND FLOOR PLAN
PLOTS 30-34

SCALE: 1/50

DATE: 05.03.14

AUTHOR: A.C.

CHECK: P.S.

DRAWING NO: PP1169/ 3030-02

REVISION: SK01