




- GENERAL NOTES:
1. THESE DRAWINGS TO BE READ IN CONJUNCTION WITH THE OTHER DRAWINGS IN THIS SET.
 2. ALL FINISHES ARE TO CONFORM TO THE CURRENT BUILDING REGULATIONS.
 3. SEPARATE DOCUMENT FOR THE DESIGNER'S RISK ASSESSMENT.
 4. ALL WORKS ON MATERIALS INDICATED ON THIS DRAWING ARE TO BE ACCORDANCE WITH THE BRITISH STANDARDS CODES OF PRACTICE OR RECOMMENDED INSTITUTE OR TRADE ASSOCIATION RECOMMENDATIONS AND PUBLICATIONS.

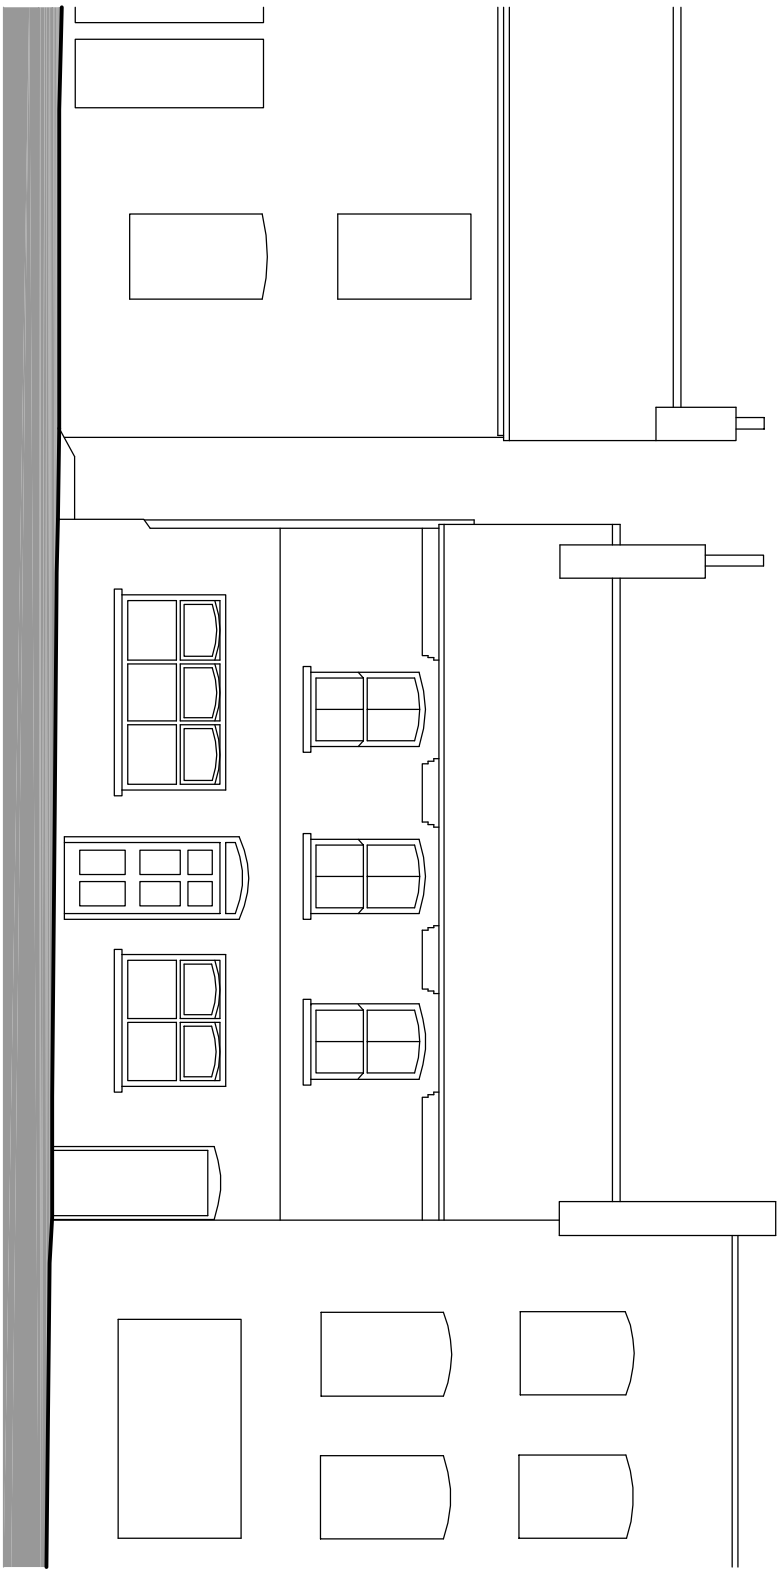


Existing North Elevation

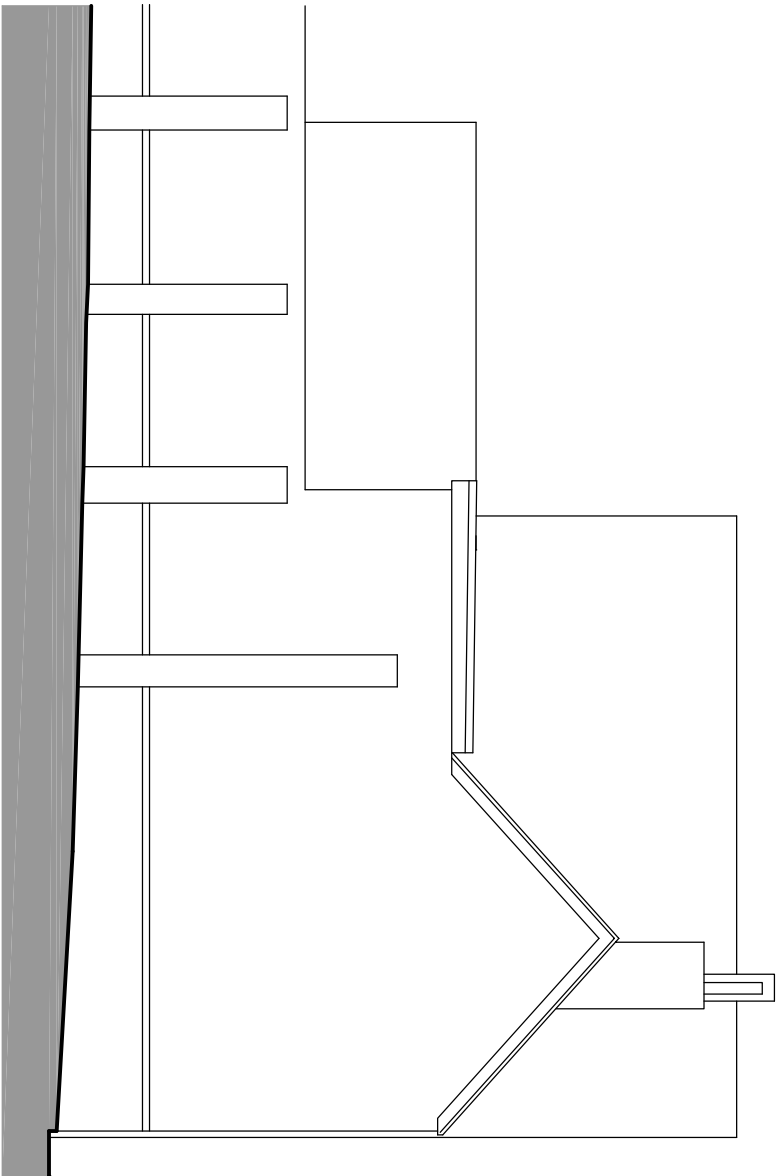

Existing East Elevation

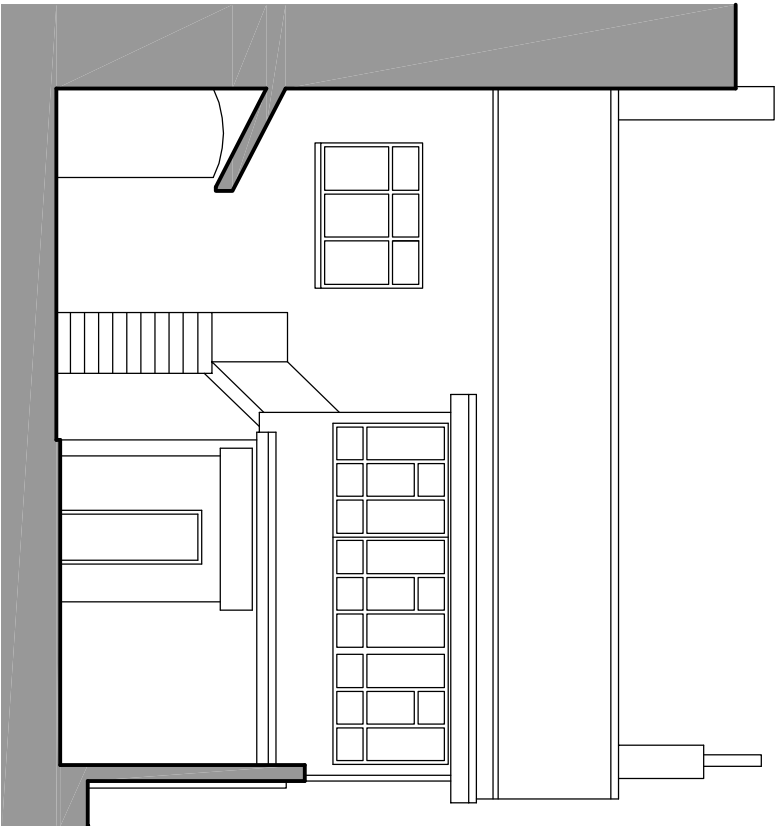

Existing South Elevation

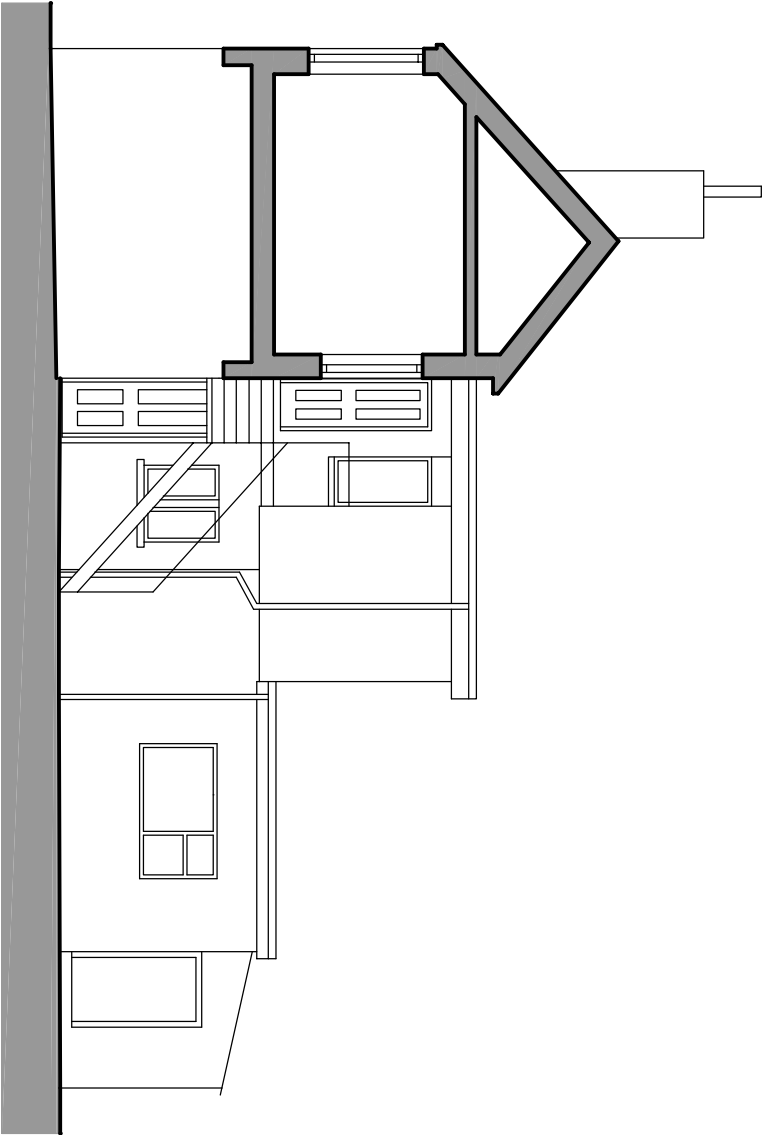

Existing West Sectional Elevation

1:100 scale



P2	Jan 2014	Planning Application	TH
P1	Dec 2013	Preliminary	TH
Revised	Date	Drawn	Check

PLC Architects
Brankesmore House
Queens Crescent, Southsea
Portsmouth PO5 3HT
Tel: (023) 927 55 333
Fax: (023) 927 55 222
E-Mail: admin@plcarchitects.com
ARCHITECTS Web: www.plcarchitects.com

date:

Page: 1
Proposed Residential Conversion
42 East Street
Havant

Drawing Title:

Existing Elevations

Drawn By	Date	Checked By	Date	Approved By	Date
TH	Dec 13				
Drawing No.		Revised		Final	
13 - 1969 - 102		P2		1:100 @ A3	
PLC ARCHITECTS	©	COPYRIGHT RESERVED 2013			
NOT BE REPRODUCED OR TRANSMITTED IN ANY FORM OR BY ANY MEANS, ELECTRONIC OR MECHANICAL, INCLUDING PHOTOCOPYING, RECORDING, OR BY ANY INFORMATION STORAGE AND RETRIEVAL SYSTEM, WITHOUT PERMISSION IN WRITING FROM PLC ARCHITECTS.					