



- IMPORTANT**
- This drawing/document is to be read in conjunction with all other relevant DMA Architectural Services drawings and specifications etc and other consultants/suppliers information.
 - Any discrepancies between different pieces of information that have been supplied shall be notified immediately to DMA Architectural Services.
 - All dimensions must be checked on site prior to commencement of works and fabrication.
 - Any departure from provided dimensions shall be notified to DMA Architectural Services prior to departure.
 - The design and copyright remain the property of DMA Architectural Services unless expressly released in writing by DMA Architectural Services.

THE LITTLE HUT



LOCATION PLAN - 1:1250

Ordnance Survey (c) Crown Copyright 2012
All rights reserved. Licence number 100020449

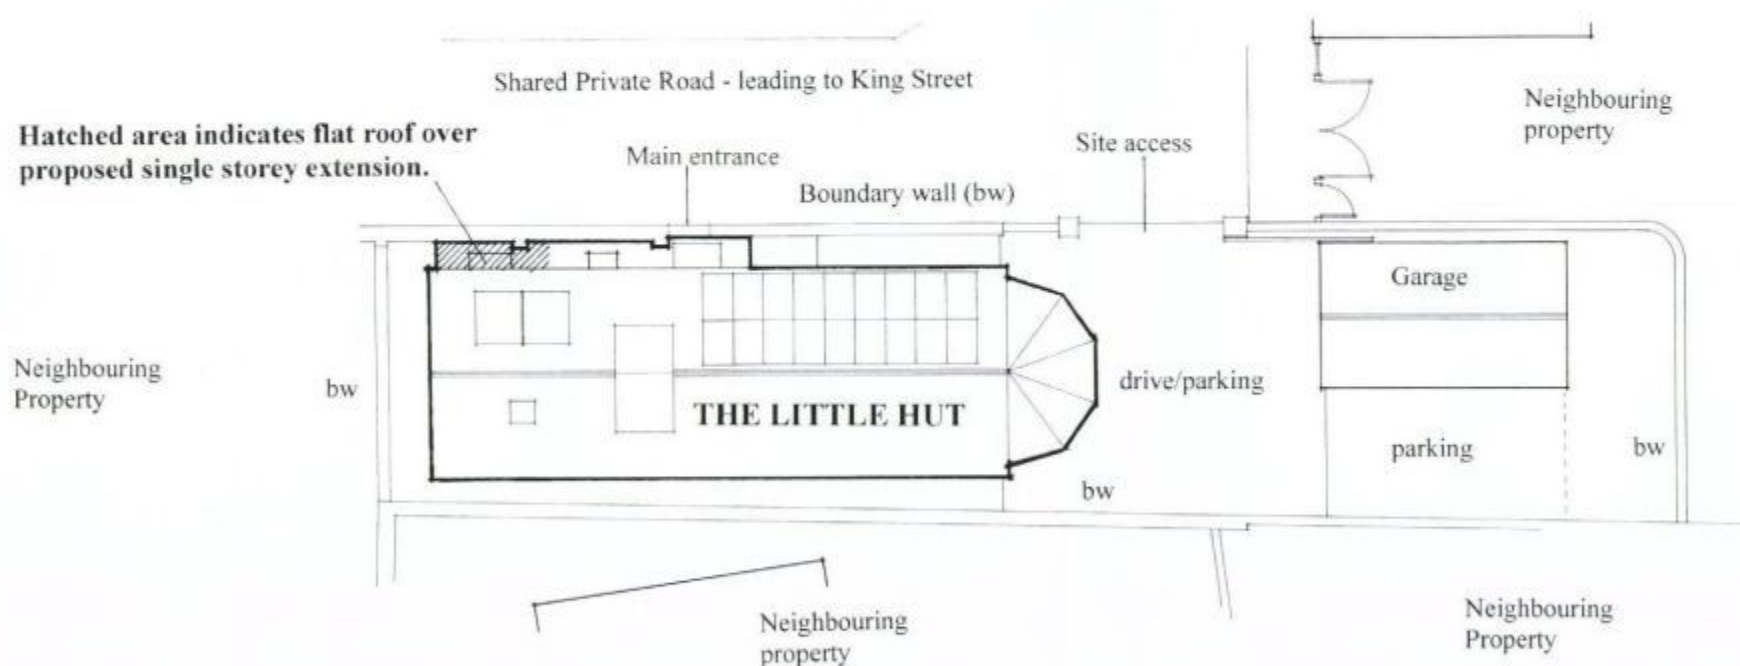 

SITE PLAN - 1:200



GROUND FLOOR EXTENSION

to

THE LITTLE HUT

19B KING STREET, EMSWORTH, HAMPSHIRE,
PO10 7AX

SITE AND LOCATION PLANS

Scale: 1:200 and 1:1250 @ A3

October 2013

1713 - 01

**DMA
ARCHITECTURAL
SERVICES**

39 Vernon Road
Copnor
Portsmouth
Hampshire PO3 5DR

T: 02392 420471

M: 07795 909349

Email:

k.andrews87@ntlworld.com

Gmail:

kjat36.da@gmail.com