


SUPERSEDED

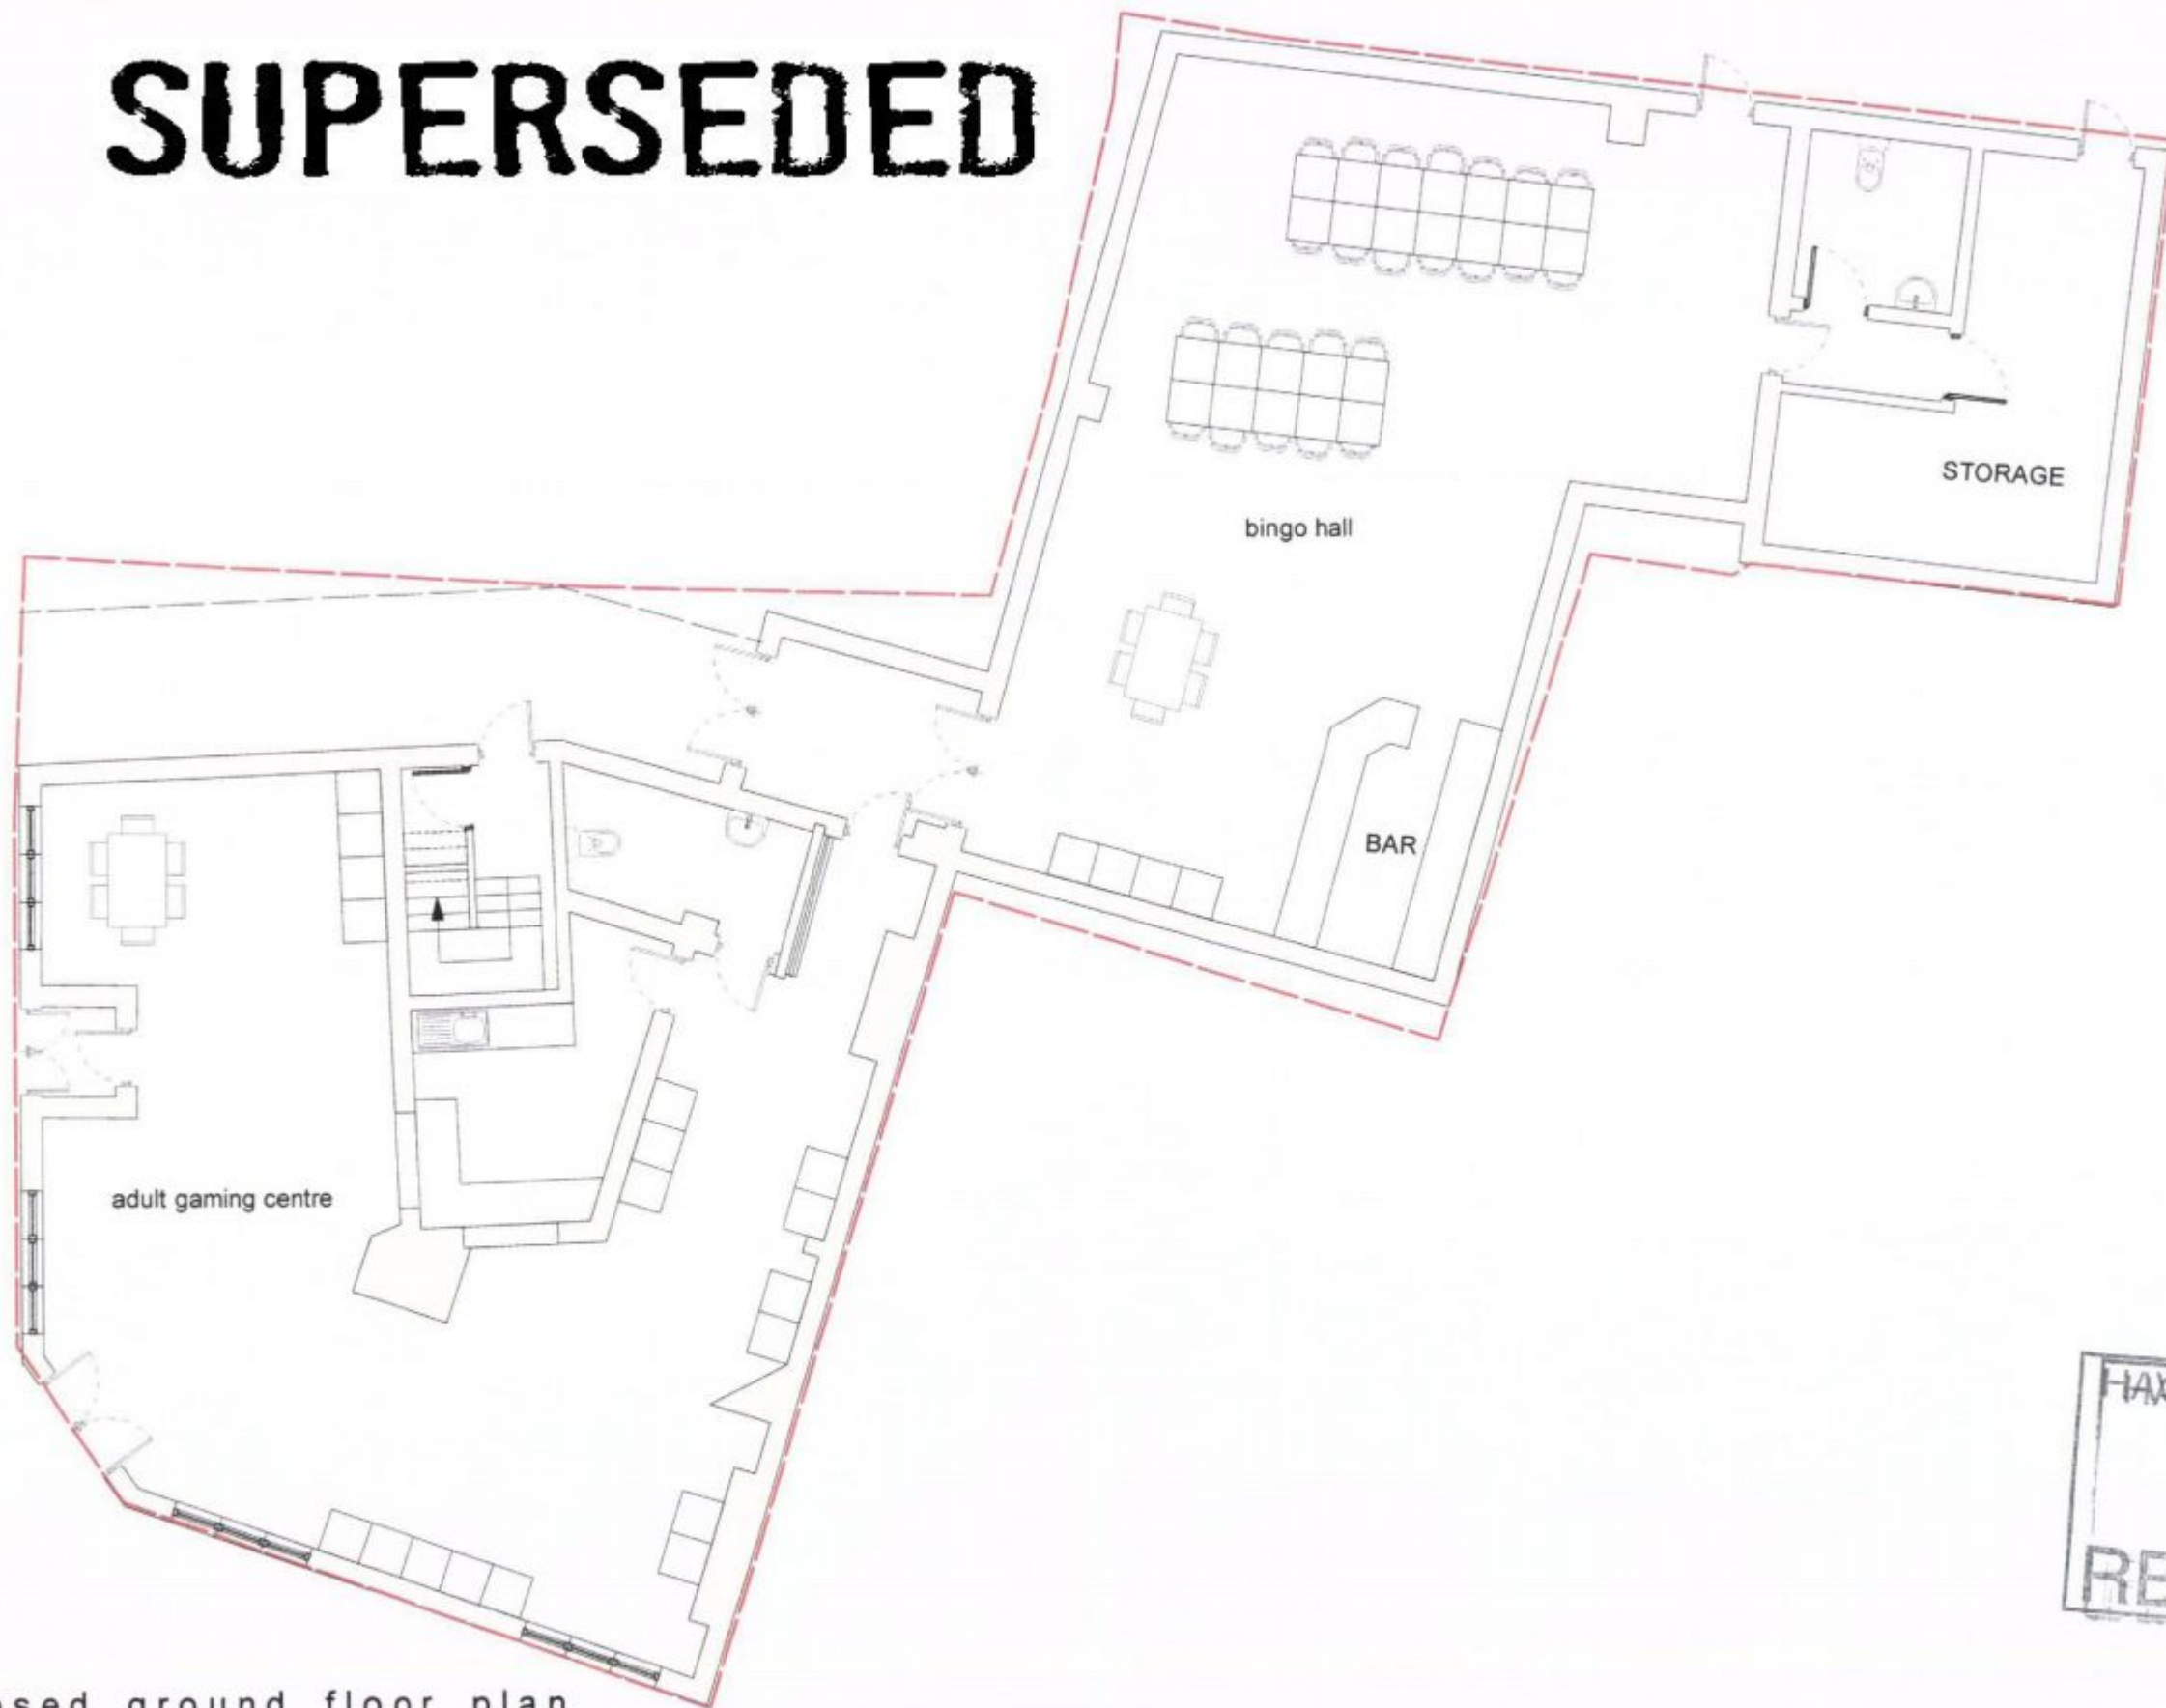

proposed ground floor plan




Rev.	Note	Date

Notes:

Do not scale from the drawing for other than planning purposes, all sizes to be confirmed on site before construction.

The copyright of this drawing is retained by Concept Design & Planning LLP.

The site drawing is reproduced under the limited licence of the Ordnance Survey and cannot be reproduced.

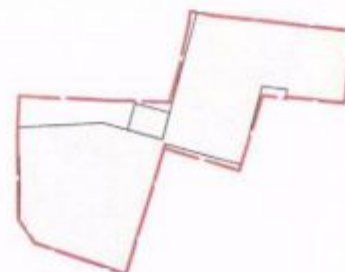

Project:	White Hart Pub, Havant	Drawn by:	RL
Drawing:	Proposed Ground Floor Plan	Checked by:	•
Drawing No:	C11/138.10	Revision:	•
Scale:	1:100 @ A3	Date:	Oct 2013

concept
design & planning

t 023 8033 1010
e studio@conceptdp.co.uk
www.conceptdp.co.uk