

HAVANT BOROUGH  
COUNCIL  
18 FEB 2013  
RECEIVED




**SOUTH ELEVATION**



**EAST ELEVATION**



**WEST ELEVATION**

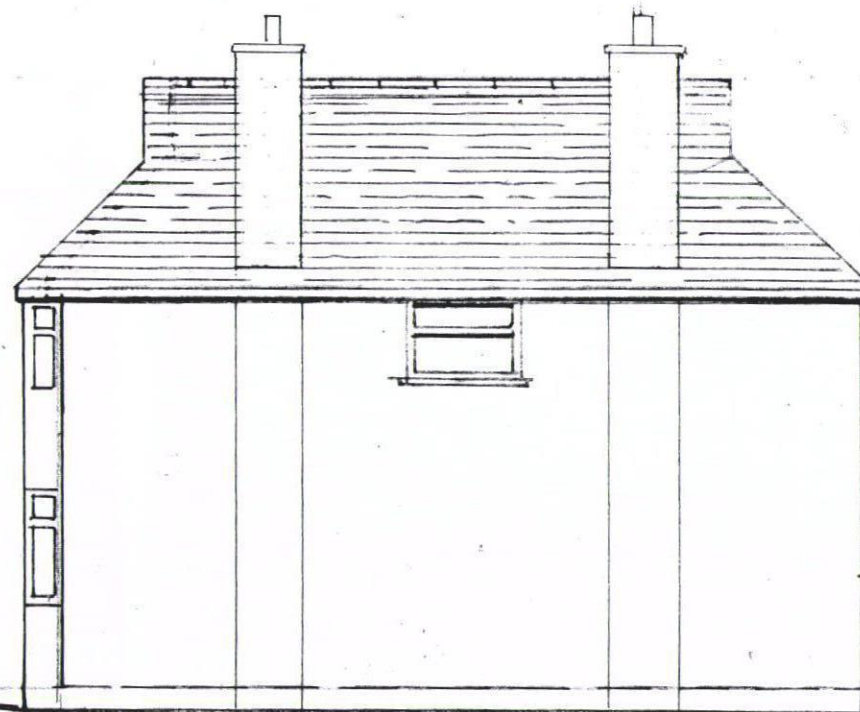

**NORTH ELEVATION**

0 1 2 3 4  
SCALE 1:100 METERS

**PROPOSED WORKS AT**  
**13 The Crest, Widley, Waterlooville, PO7 5DG**

For: Mr. and Mrs. Sullivan,  
13 The Crest  
Widley,  
Waterlooville  
PO7 5DG

Date: 2011  
Scale: AS SHOWN  
Drawn: KIM  
EXISTING  
ELEVATIONS

**CREATIVE DESIGNS**  
Oaklea, Titchfield Lane,  
Wickham, Portsmouth  
PO17 5PQ Tel 01329 835992