

Housetype HT8

3 Bed / 5 Person

Total GIA : 95sqm (measured inside face of blockwork)

Plot Nos : 24

Tenure : Open Market

General Notes

Refer to site layout for handing of units.


This drawing has been produced for use on this specific project.
This drawing reflects standards agreed for this project and legislative standards current at the time of its production.
Any future changes to these drawings will require review in accordance with changing legislation.

For elevations of houses within the proposed layout, please refer to site section drawings.

External material product refs, colours and finishes all subject to agreement with Planning Authority.

Refer to drawing no 14021/61 for garage details.

Refer to dwg no 14021/62 for car barns and cycle stores.

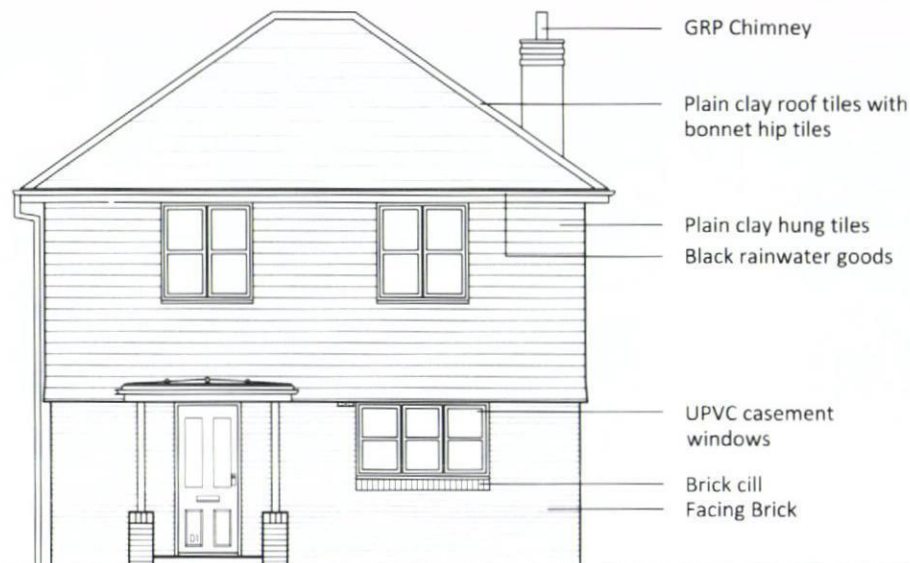

01
40 West Elevation (West)



02
40 South Elevation



03
40 East Elevation (Rear)



04
40 North Elevation



B	15.08.14	Planning issue	GR	MD
A	06.08.14	Issued to client for comment	GR	DE
Rev	Date	Details	Drawn	Checked
Issued for				
PLANNING				
Project/Client:		Project No:		
Bartons Road		14021		
Havant		Dwg No:		
		40		
		Rev:		
		B		
Drawing:		Scale:		
Housetype HT8		1:100 @A3		
3B Open market		Drawn By:		
Elevations		GR		
		Date:		
		06.08.14		
		Checked By:		
		DE		
		Date:		
		06.08.14		



15 Glasshouse Studios, Fryern Court Road, Fordingbridge
Hampshire, SP6 1QX T: (01425) 655806/653639

© BrightSpace architects Ltd. Contractors must work only to agreed dimensions which are to be checked on site.
Registered Office: 17 Northover Rd, Pennington, Lymington, Hampshire, SO41 8DU. Registered Number: 10719908

0 1 2 3 4 5m
Scale 1:100