




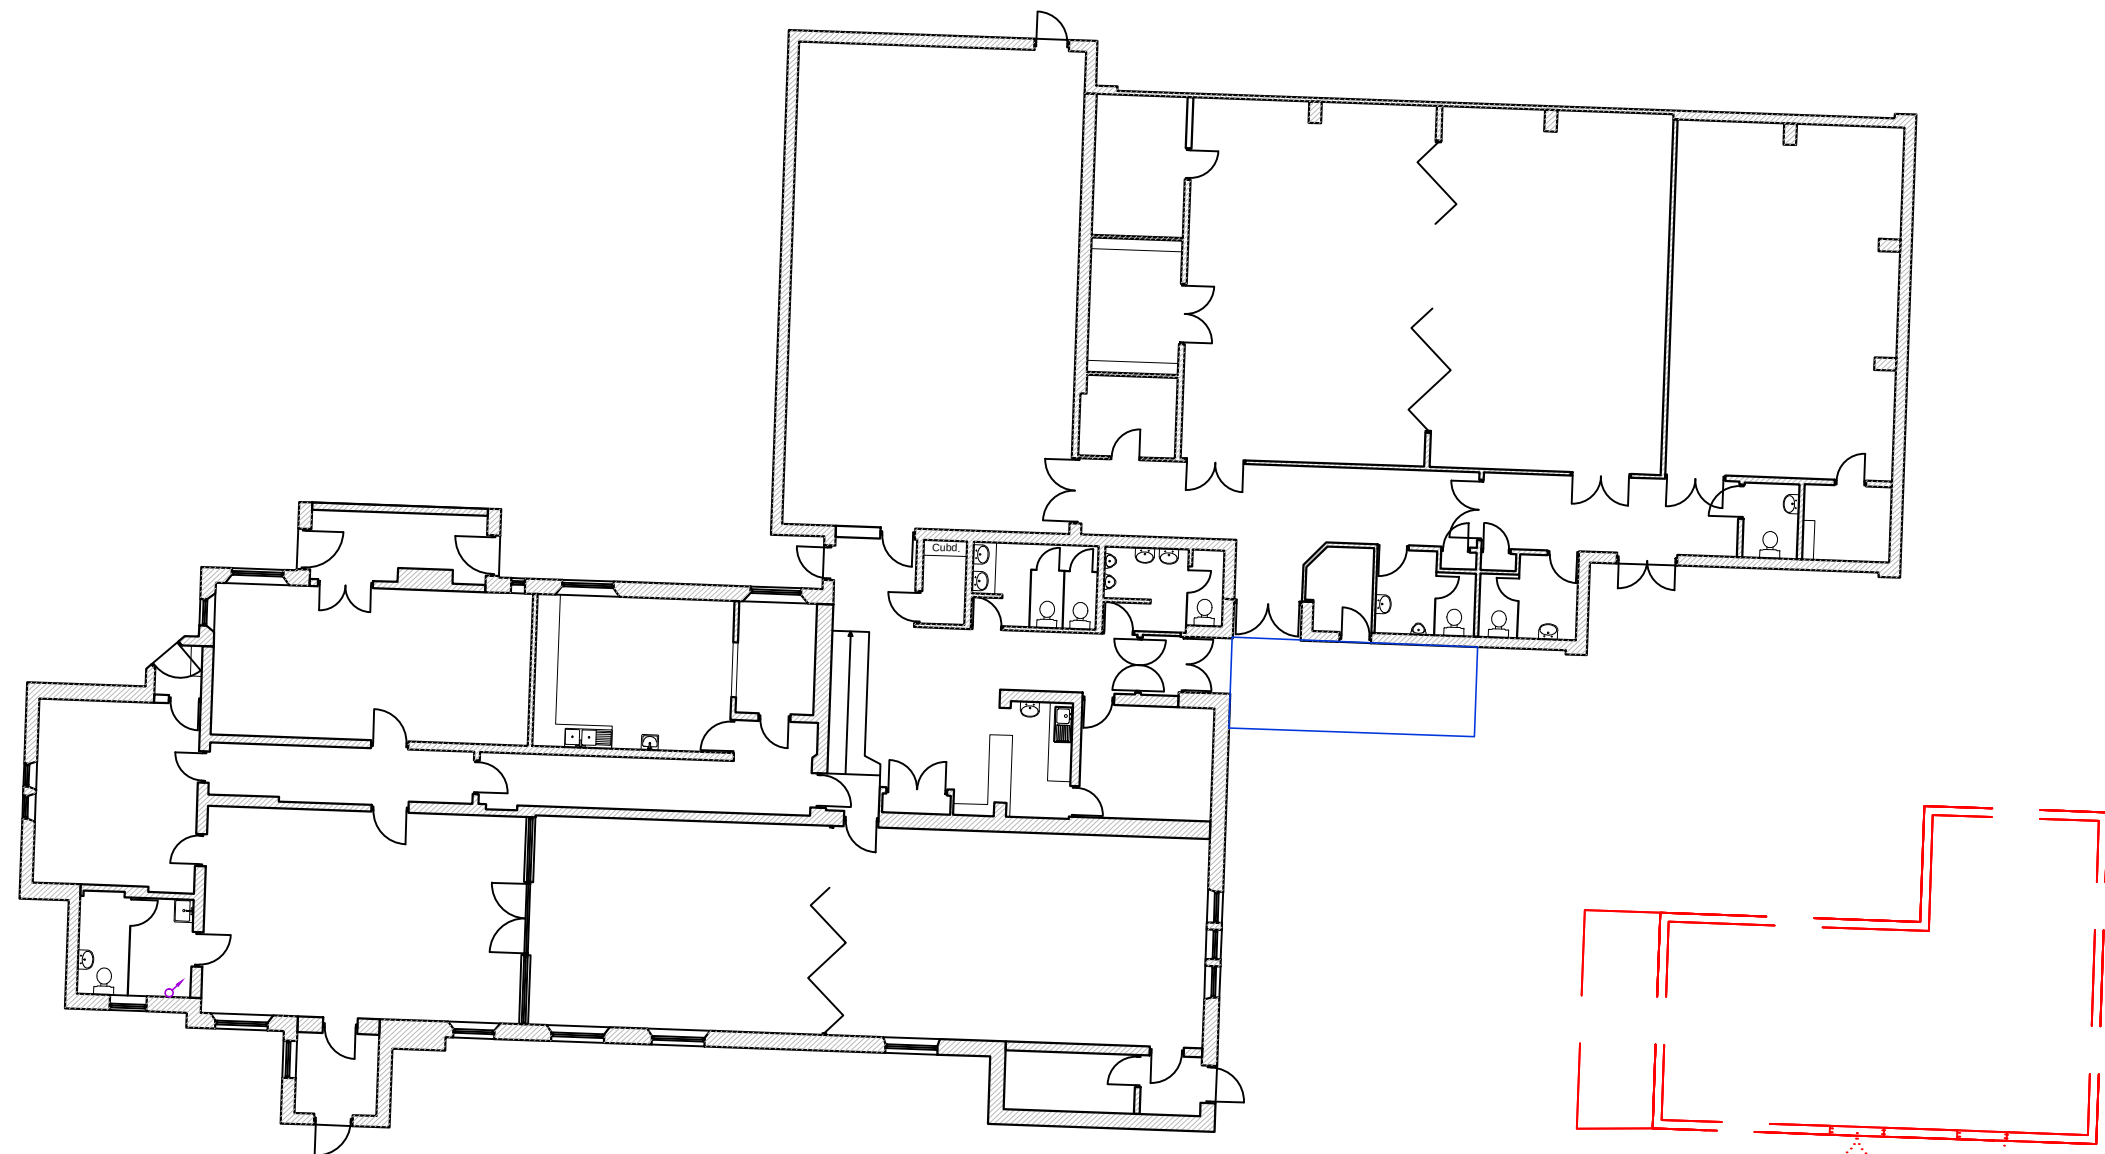


Existing Ground Floor Plan
Scale 1:200

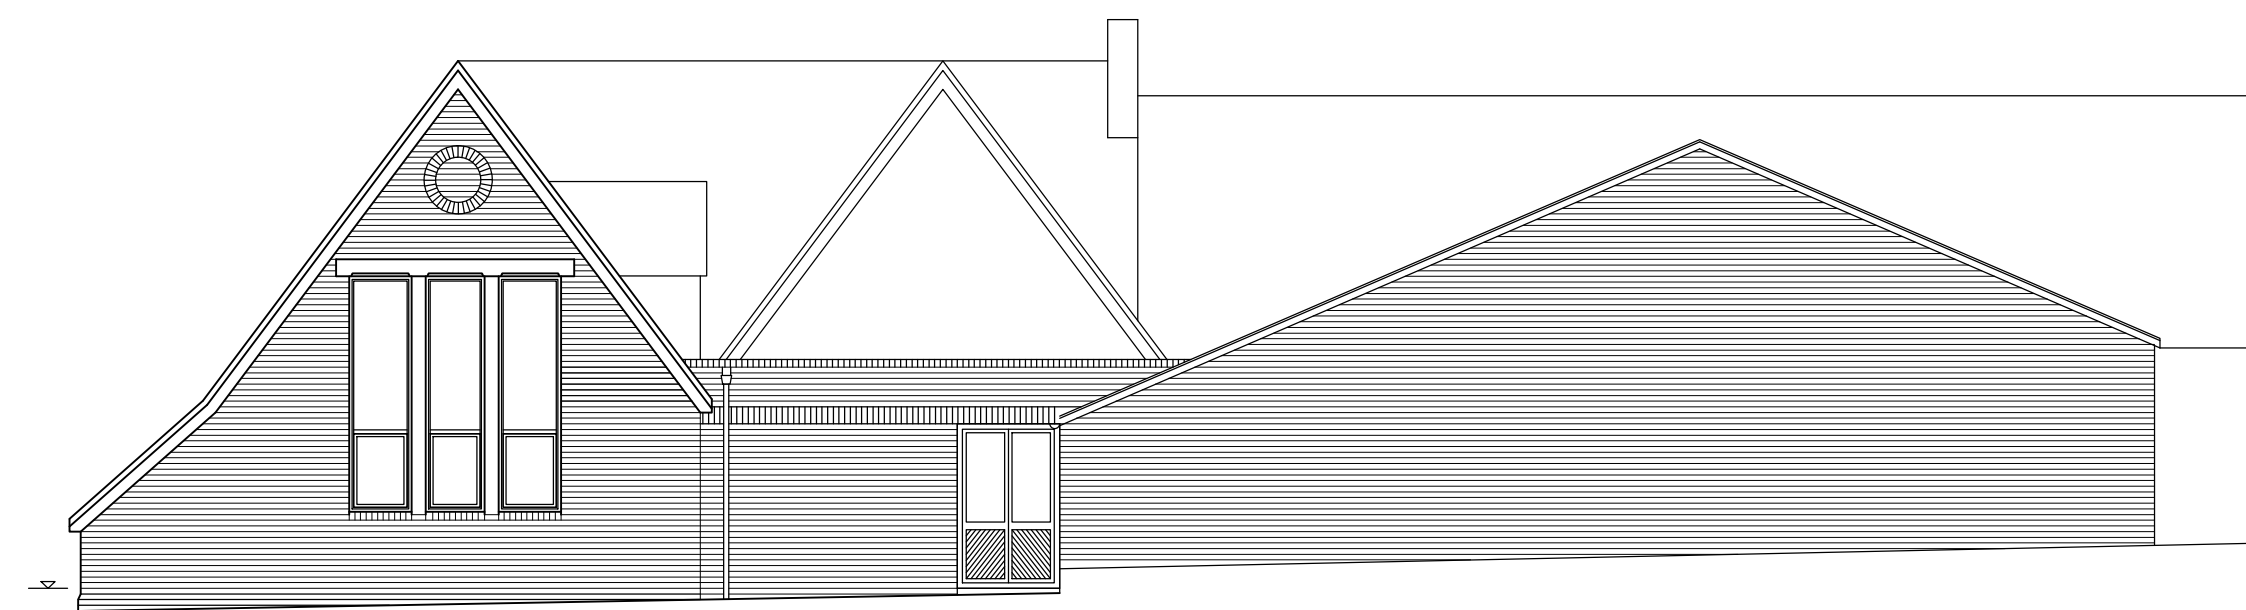

Existing East Elevation
Scale 1:100

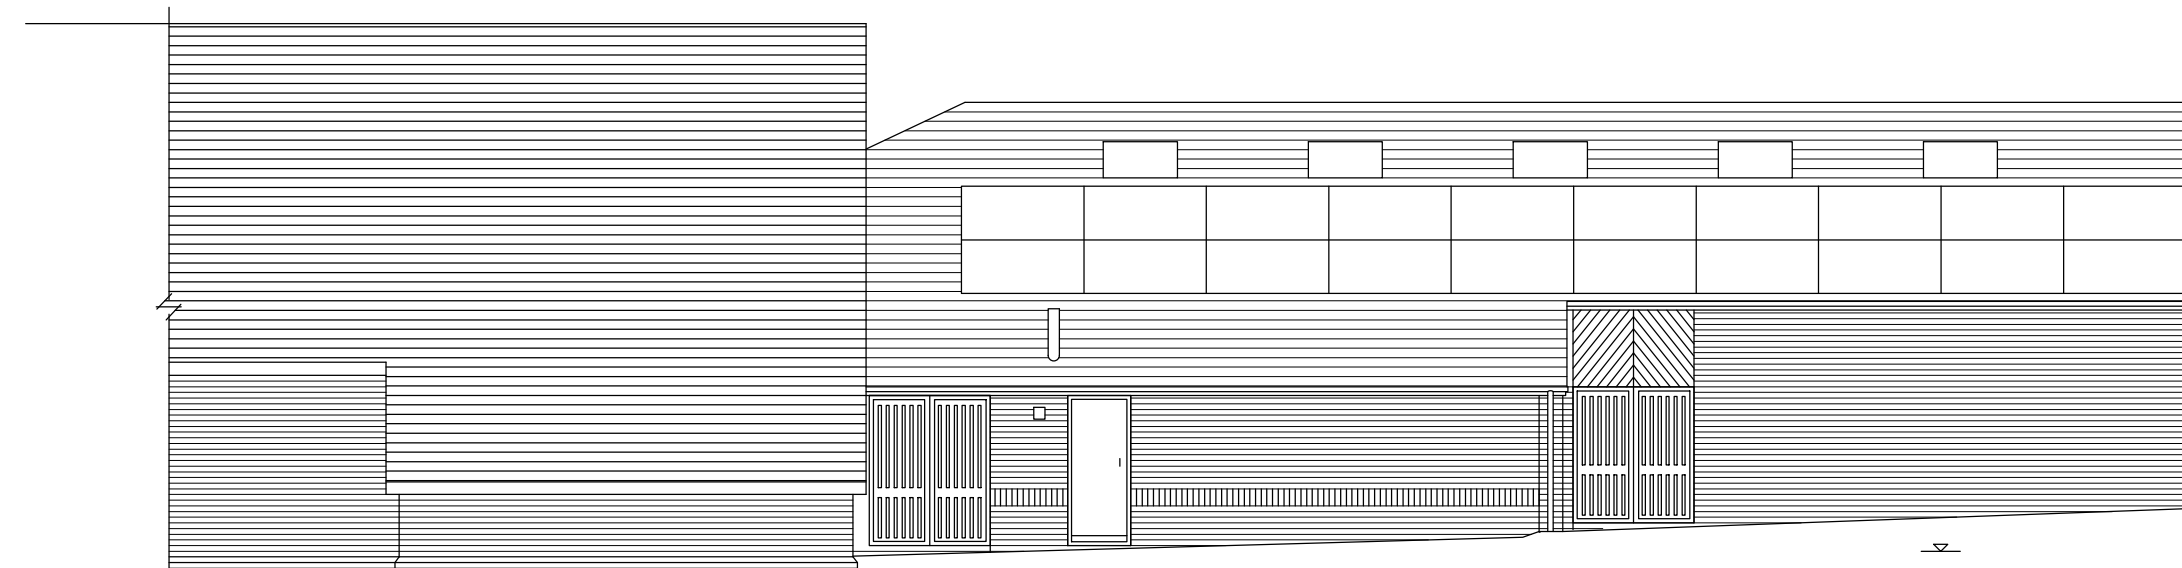

Existing South Elevation
Scale 1:100

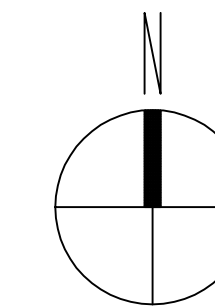

NOTES:


Dimensions to be checked on site before commencing work. Any discrepancies shall be reported to the architect immediately.

Do not scale from these drawings except for planning purposes.


Use figured dimensions only.

Where applicable this drawing is to be read in conjunction with other consultants' drawings.


All drawings to be read in conjunction with specification and all other drawings including structural engineer and mechanical and electrical drawings / specification

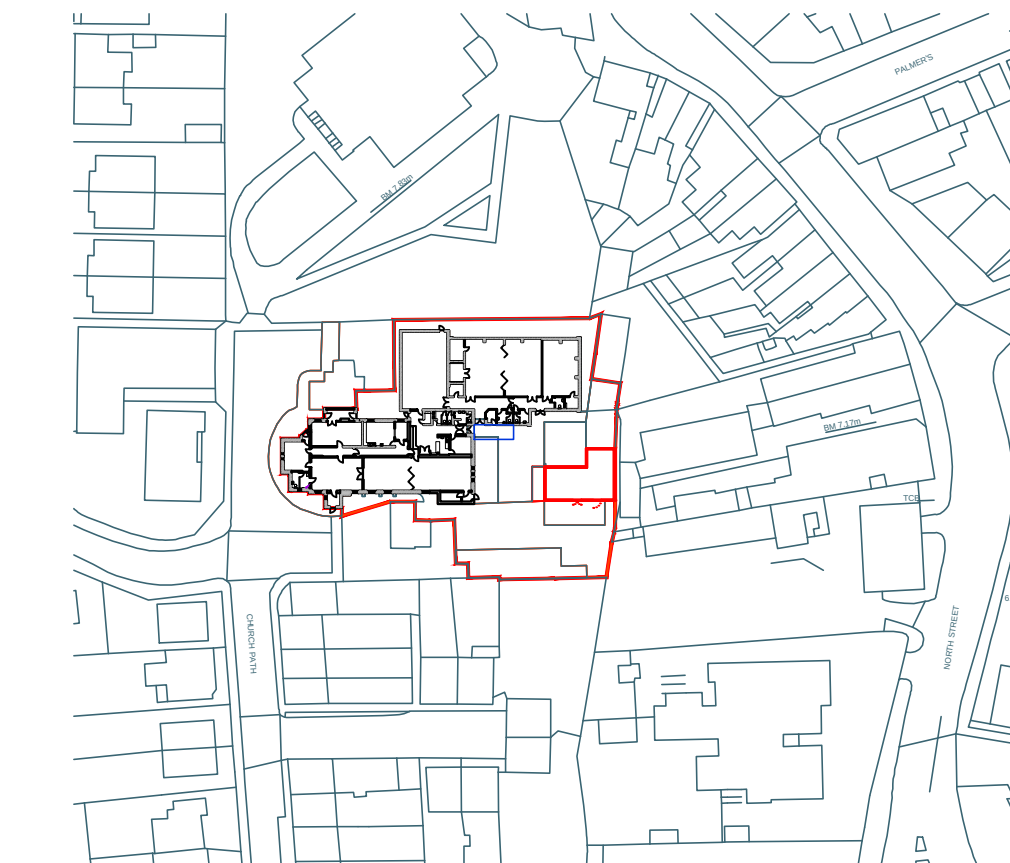


Site Location Plan
Scale 1:1250
Ordnance Survey (c) Crown Copyright 2013.
All rights reserved. Licence number 100020449

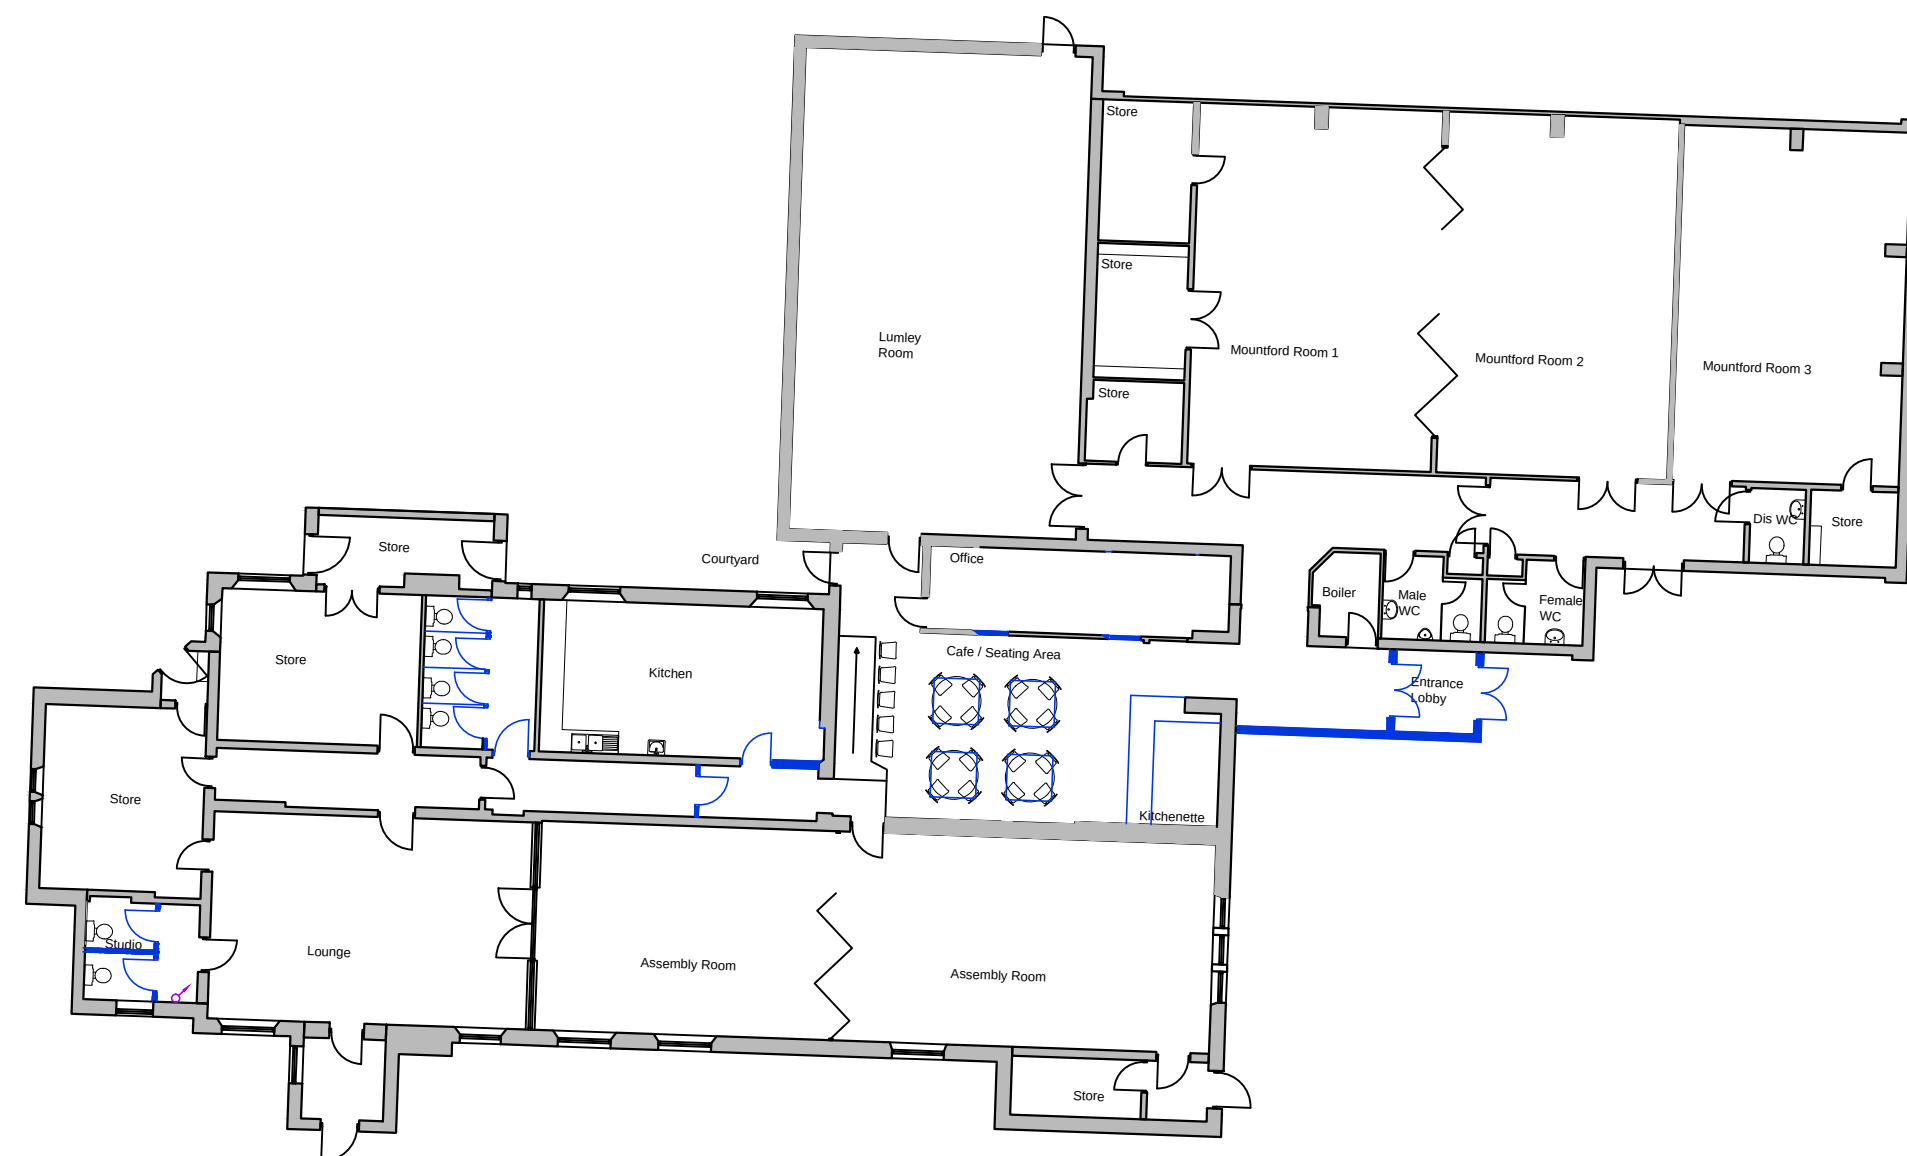


Proposed Ground Floor Plan
Scale 1:200

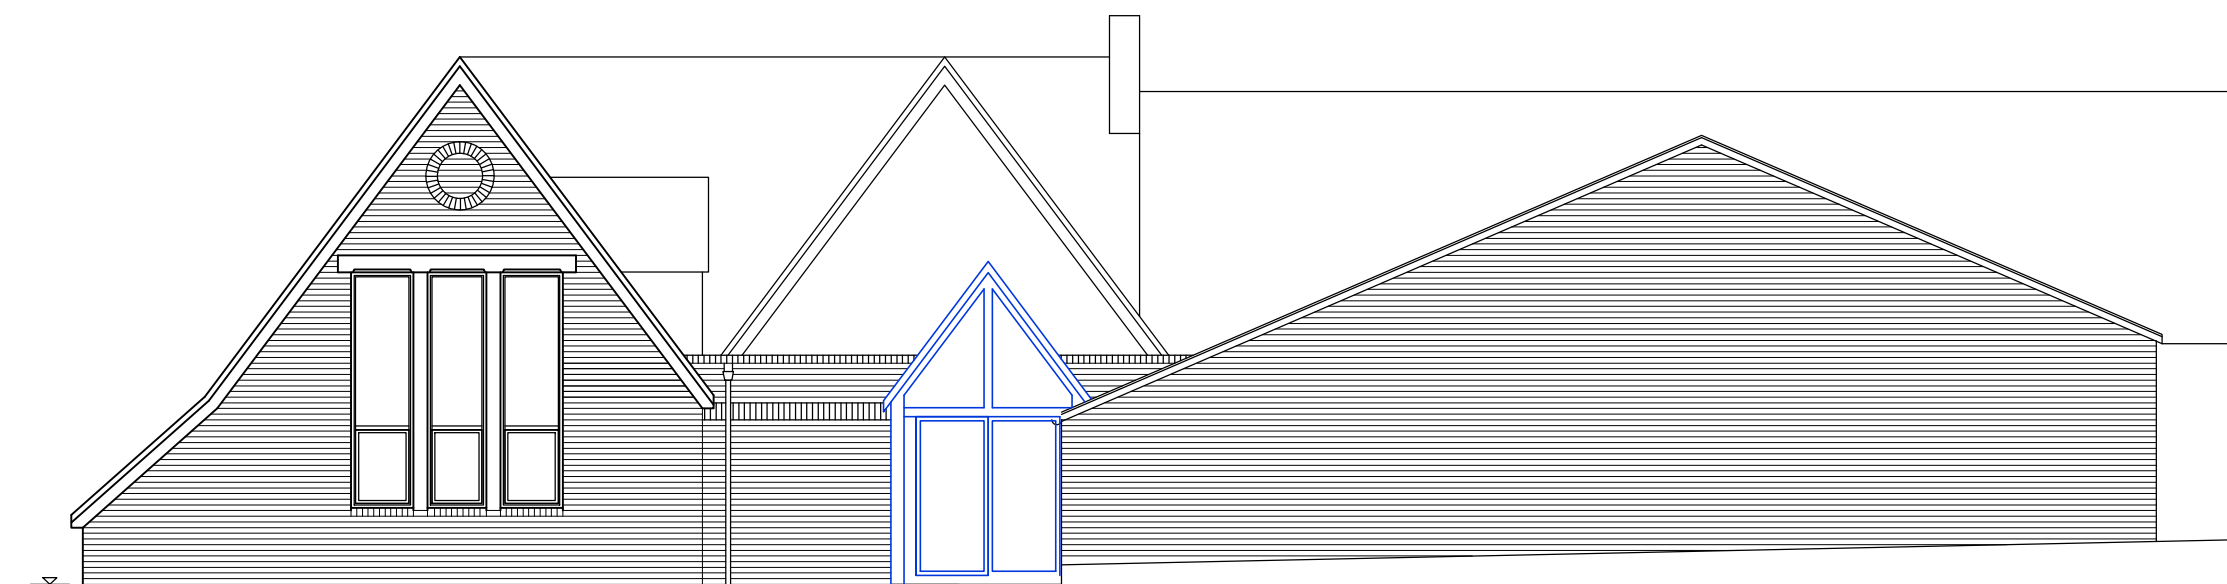


Proposed East Elevation
Scale 1:100

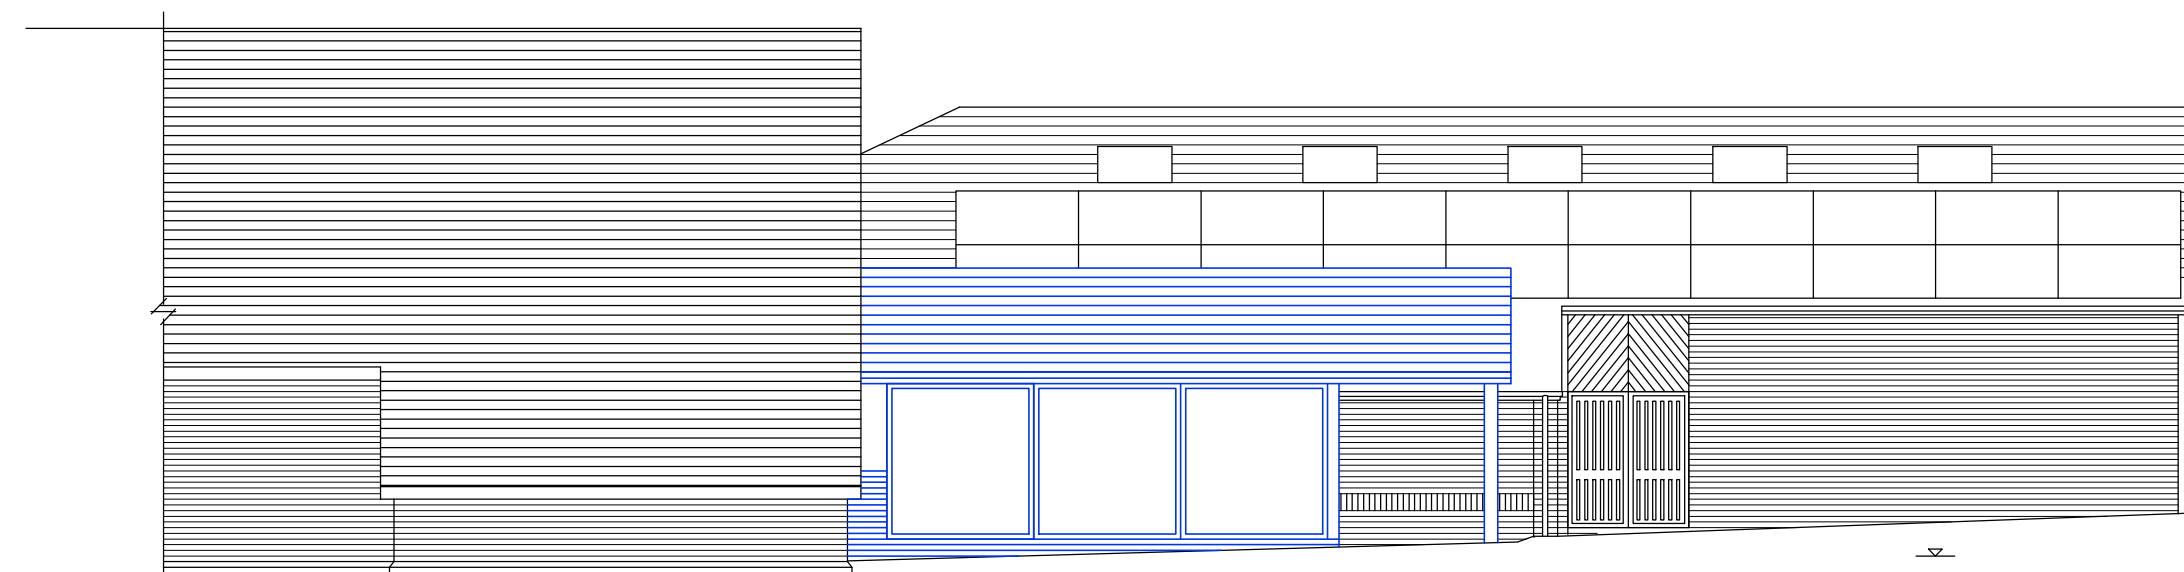

Proposed South Elevation
Scale 1:100

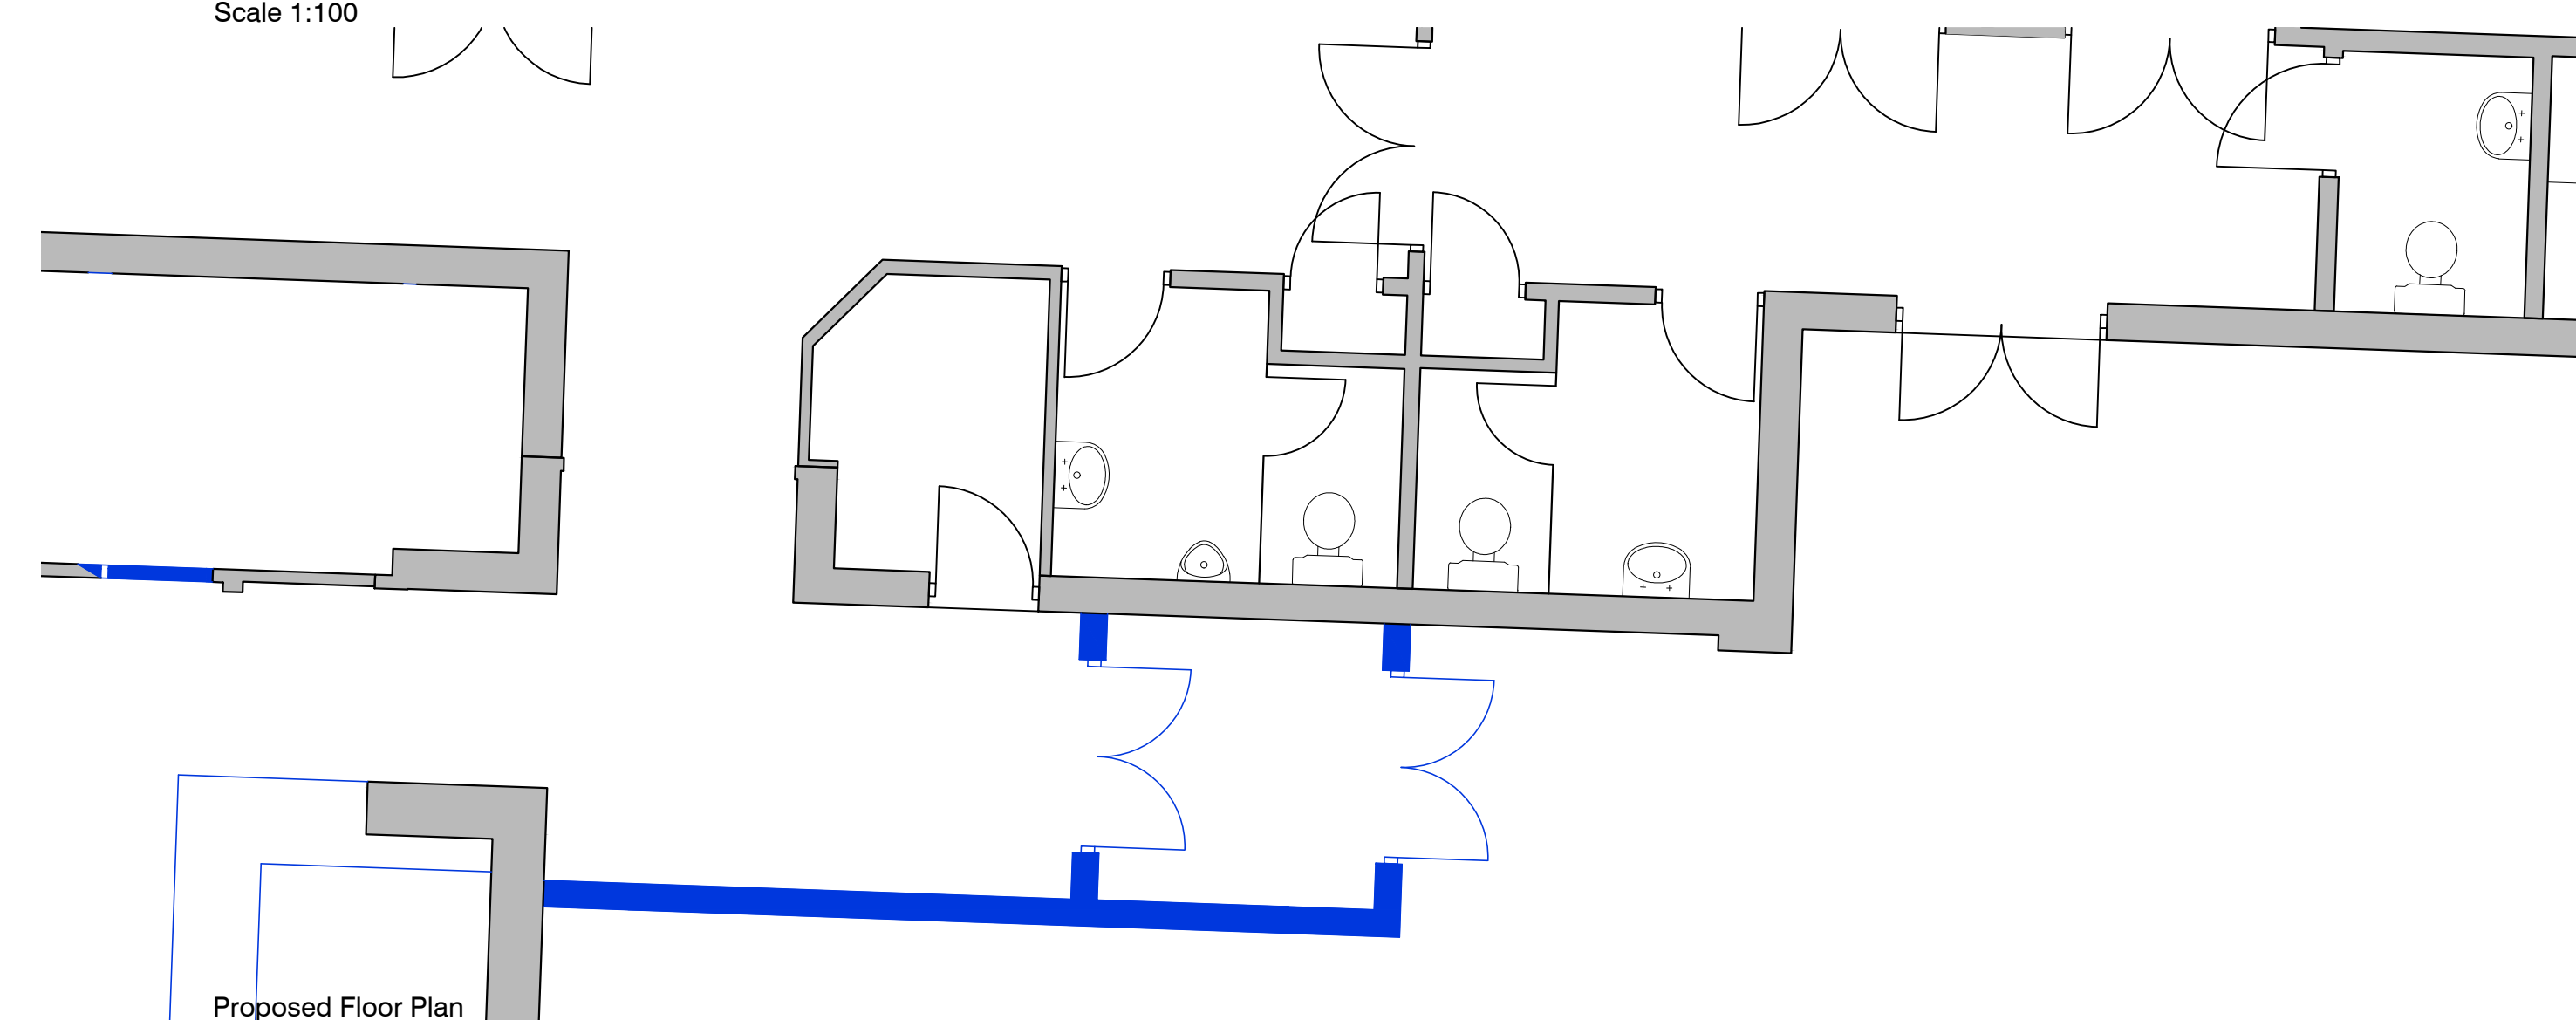

Proposed Floor Plan
Scale 1:50

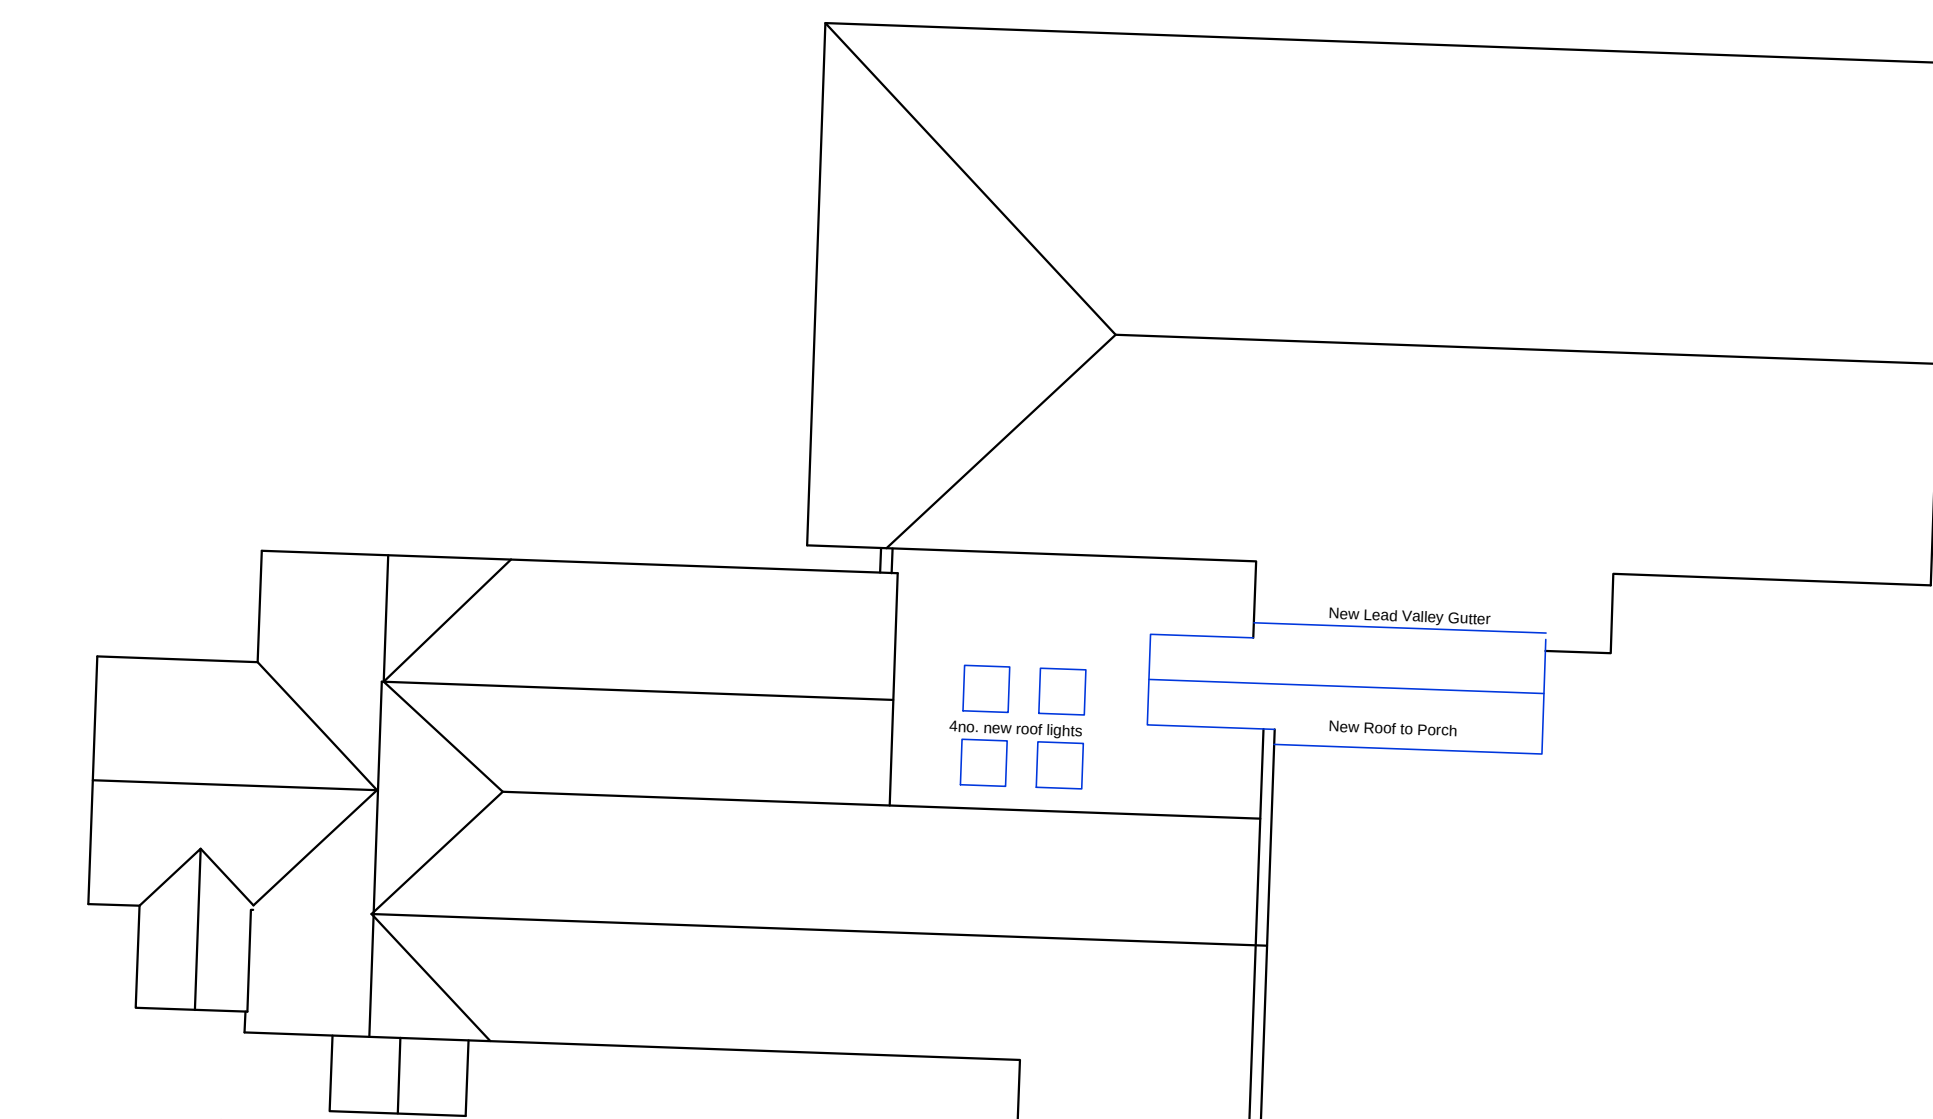

Proposed Roof Plan
Scale 1:200

REV	DATE	AMENDMENT	DRAWN
-----	------	-----------	-------



Helyer Davies Architects Ltd
1 The Old Flour Mill,
Emsworth, PO10 7BT
01243 370 715

www.hdarchitects.co.uk mail@hdarchitects.co.uk

CLIENT
Emsworth Community Centre

PROJECT
Proposed new entrance

DRAWING
Site Location Plan
Block Plan
Elevations
Existing & Proposed

SCALE
1:500@A1
1:1250@A1

DATE August 2013

DRAWN MH

DATE	12/22/22
DRAWING NUMBER	13064/001

	REVISION
	A